


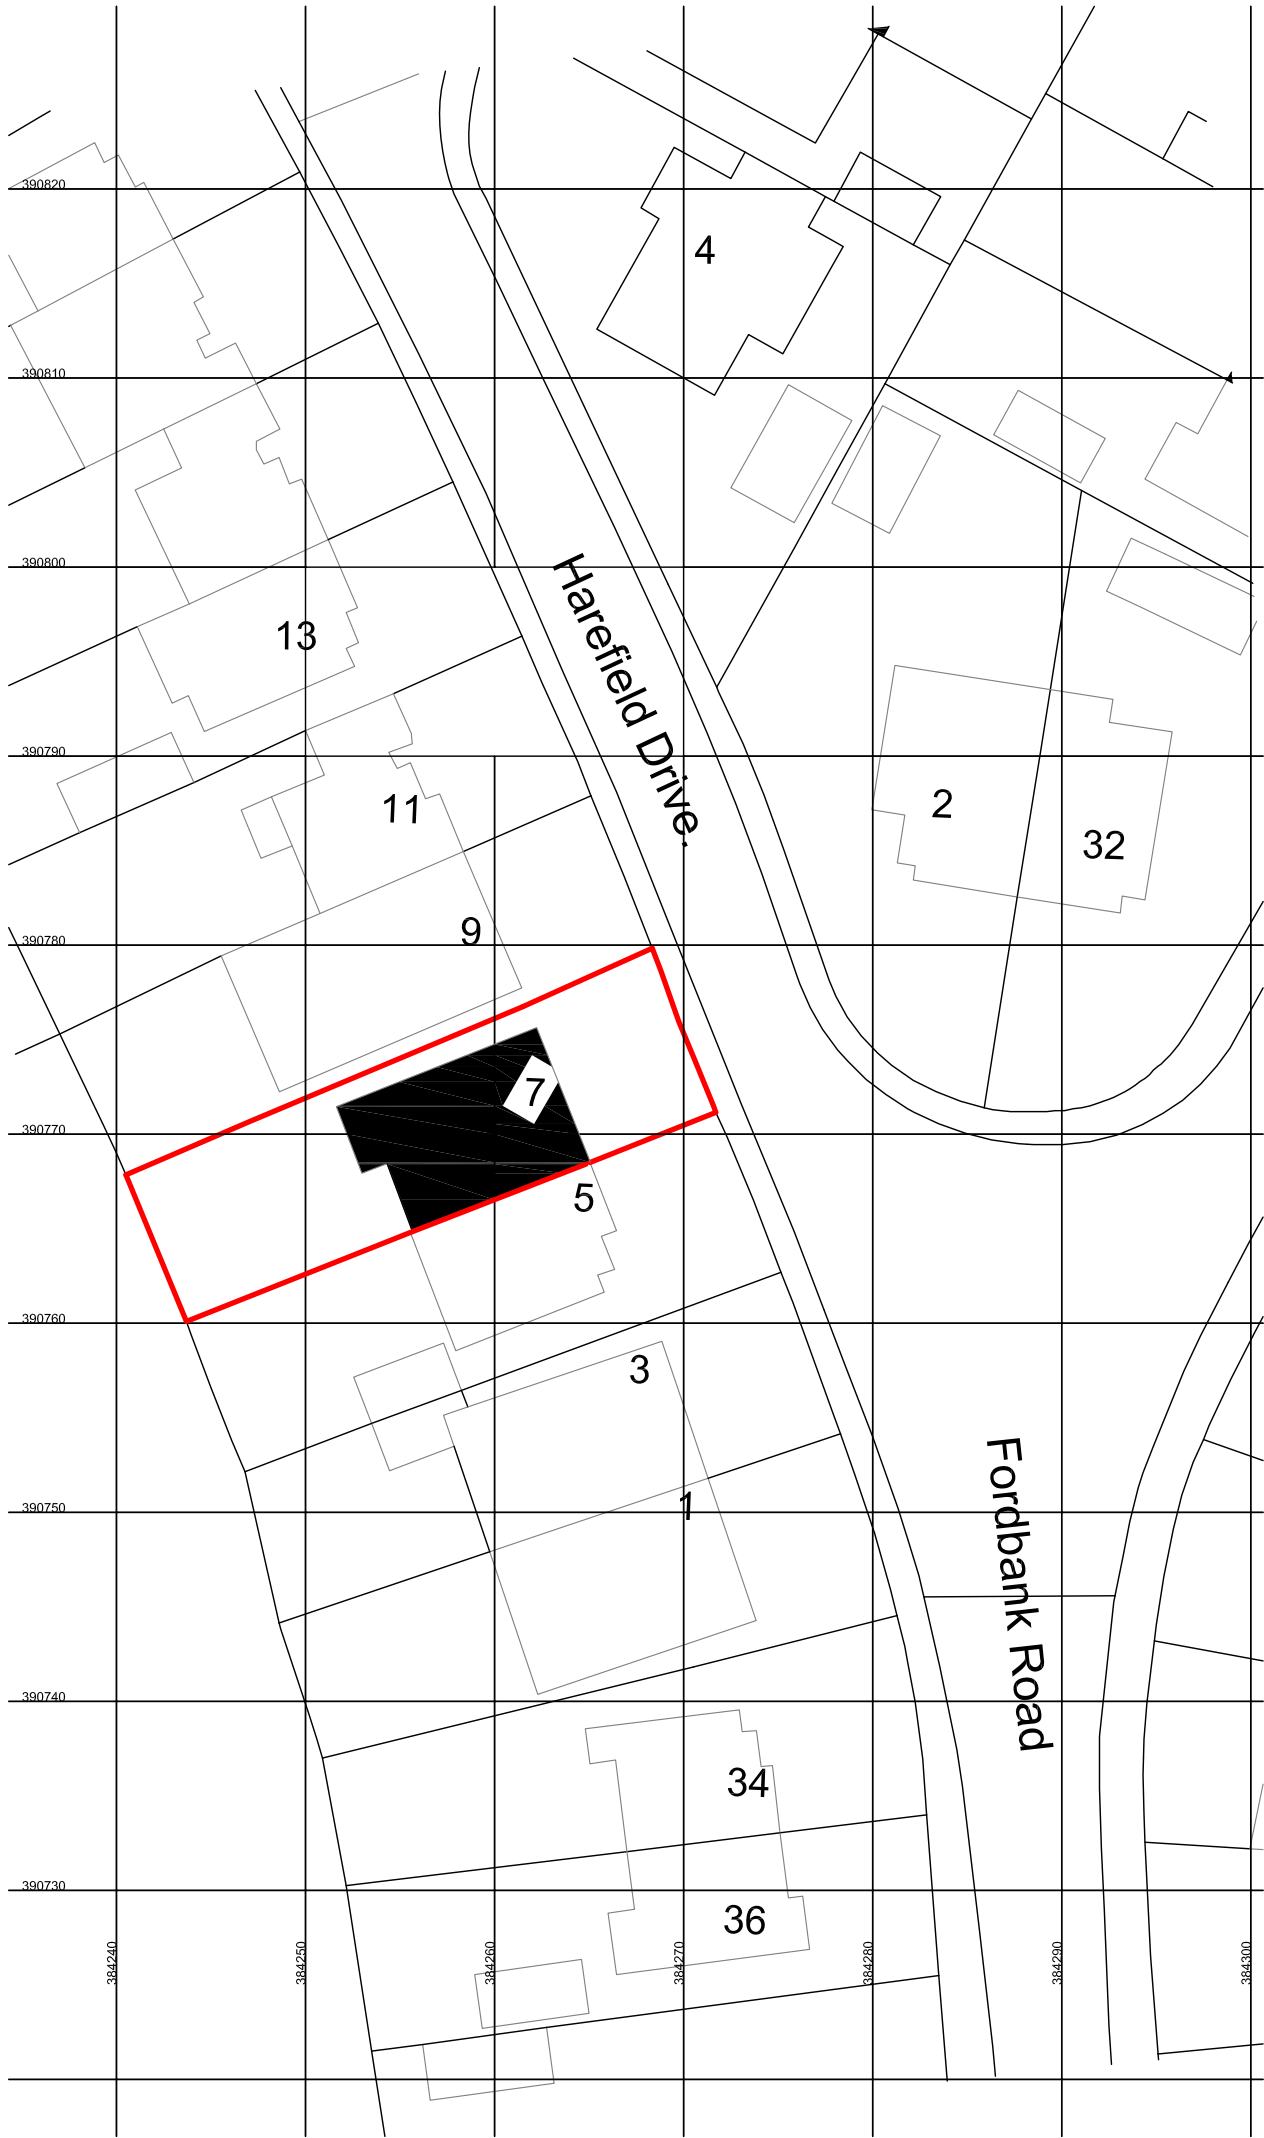

A4 WHEN PLOTTED			
Rev:	Description:	Date:	

SUITE 2E, SOVEREIGN HOUSE, STOCKPORT RD, CHEADLE, SK8 2EA

Tel: 0161 4766662 www.igsurveying.co.uk info@igsurveying.co.uk
This dwg is copyright and should not be used or reproduced without the written consent of IGI Surveying
All dimensions to be checked on site by the contractor prior to commencement of work



CLIENT: Mr & Mrs R Saffer
PROJECT: 7 Haresfield Drive, Didsbury
DRAWING: Location Plan 1:500
Dwg No: 3450/LP
Drawn by: RWI
Checked: RWI
Scale: 1:500
Date: March 2022
Rev: