


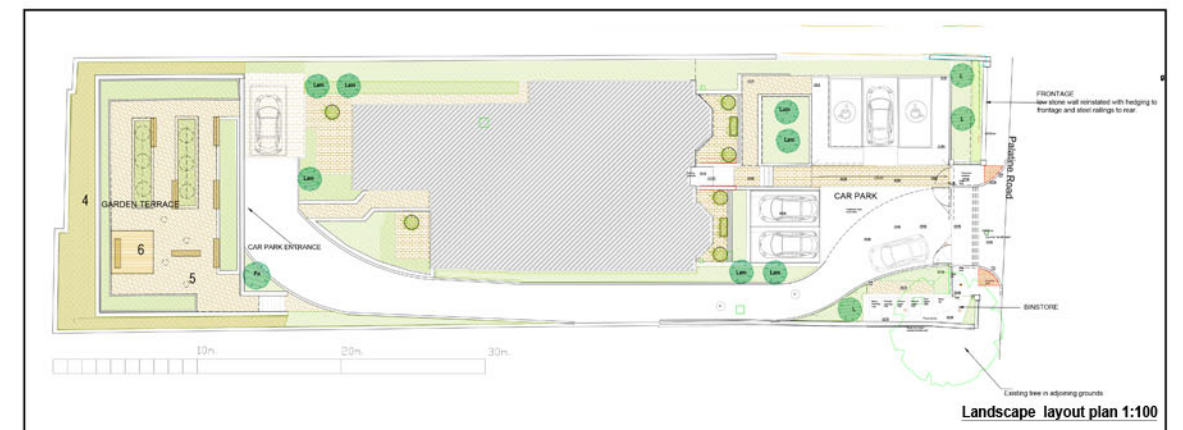

STEPHEN MARTLEW
LANDSCAPEARCHITECTURE


152-174 PALATINE ROAD LANDSCAPE PROPOSALS

26/05/2022


revised 22/09/22

client:


Stuart Wall

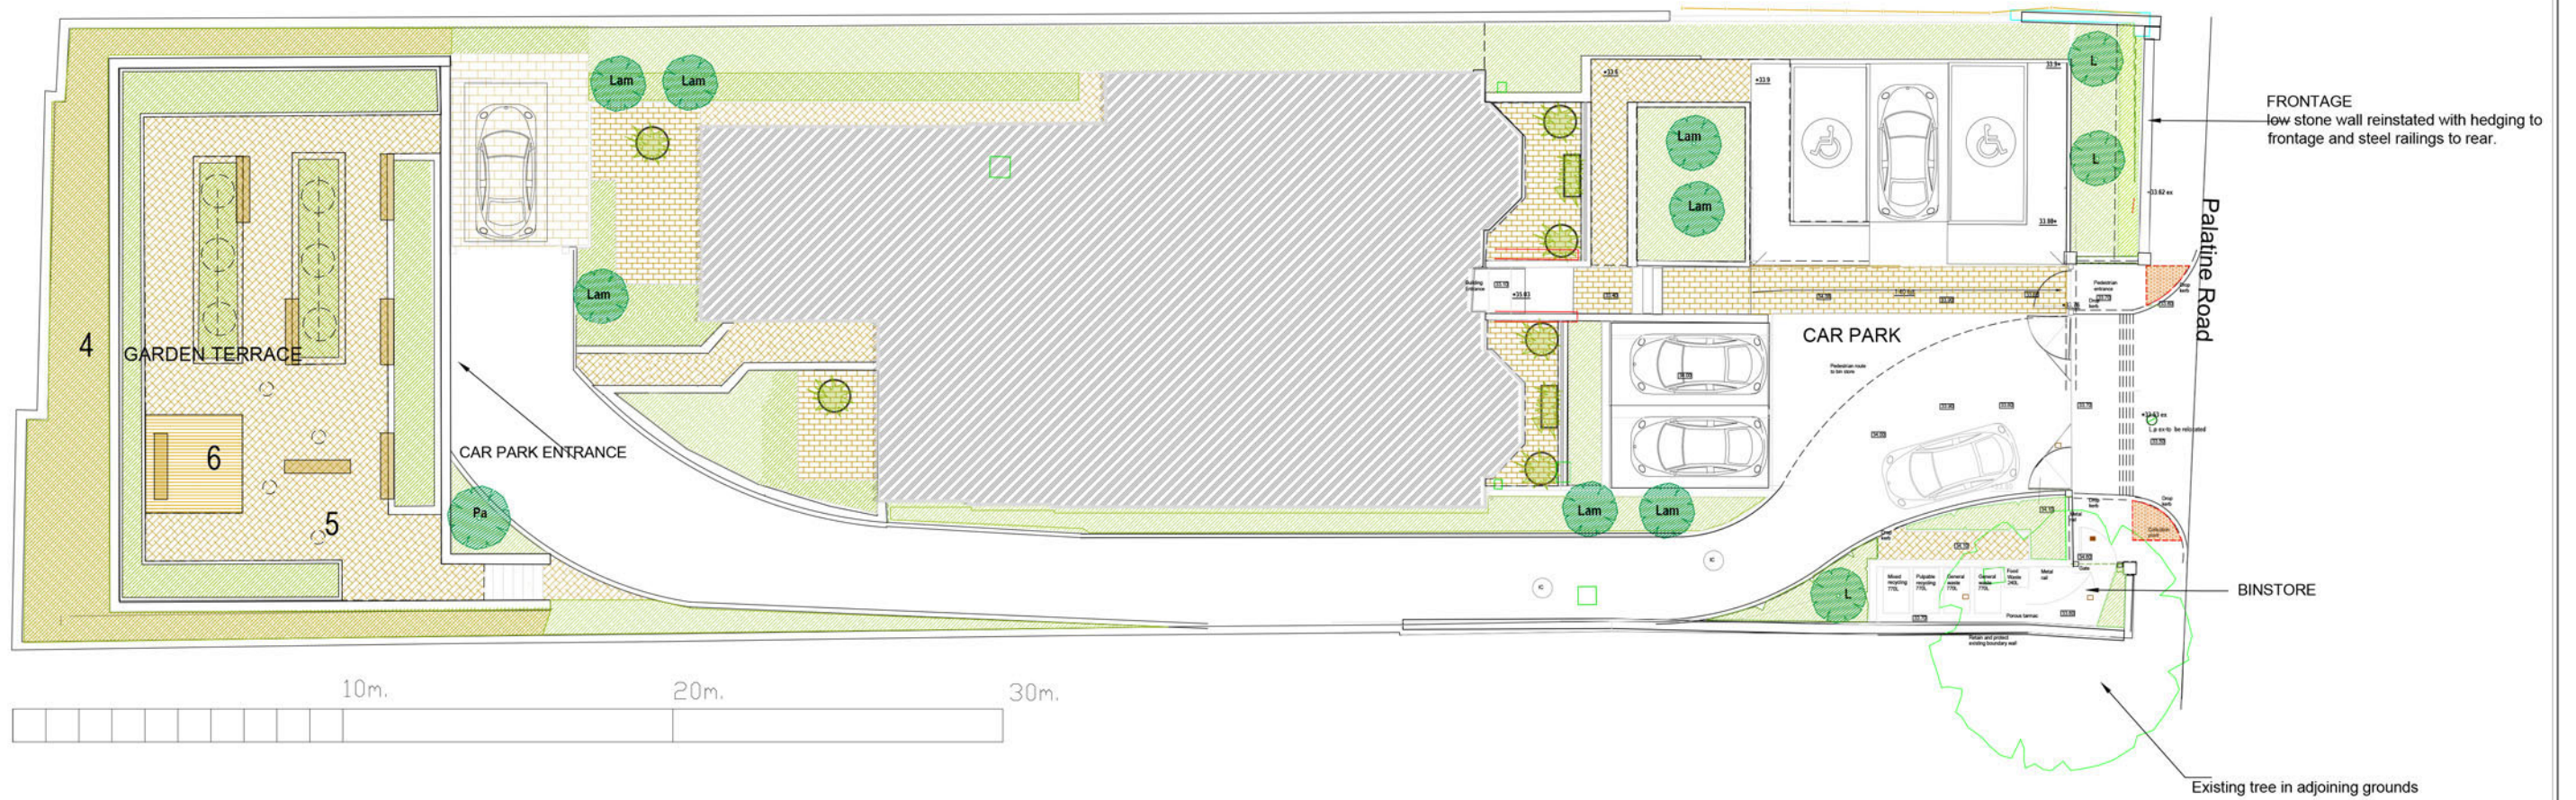


174 PALATINE ROAD LANDSCAPE PROPOSALS
-proposed site layout

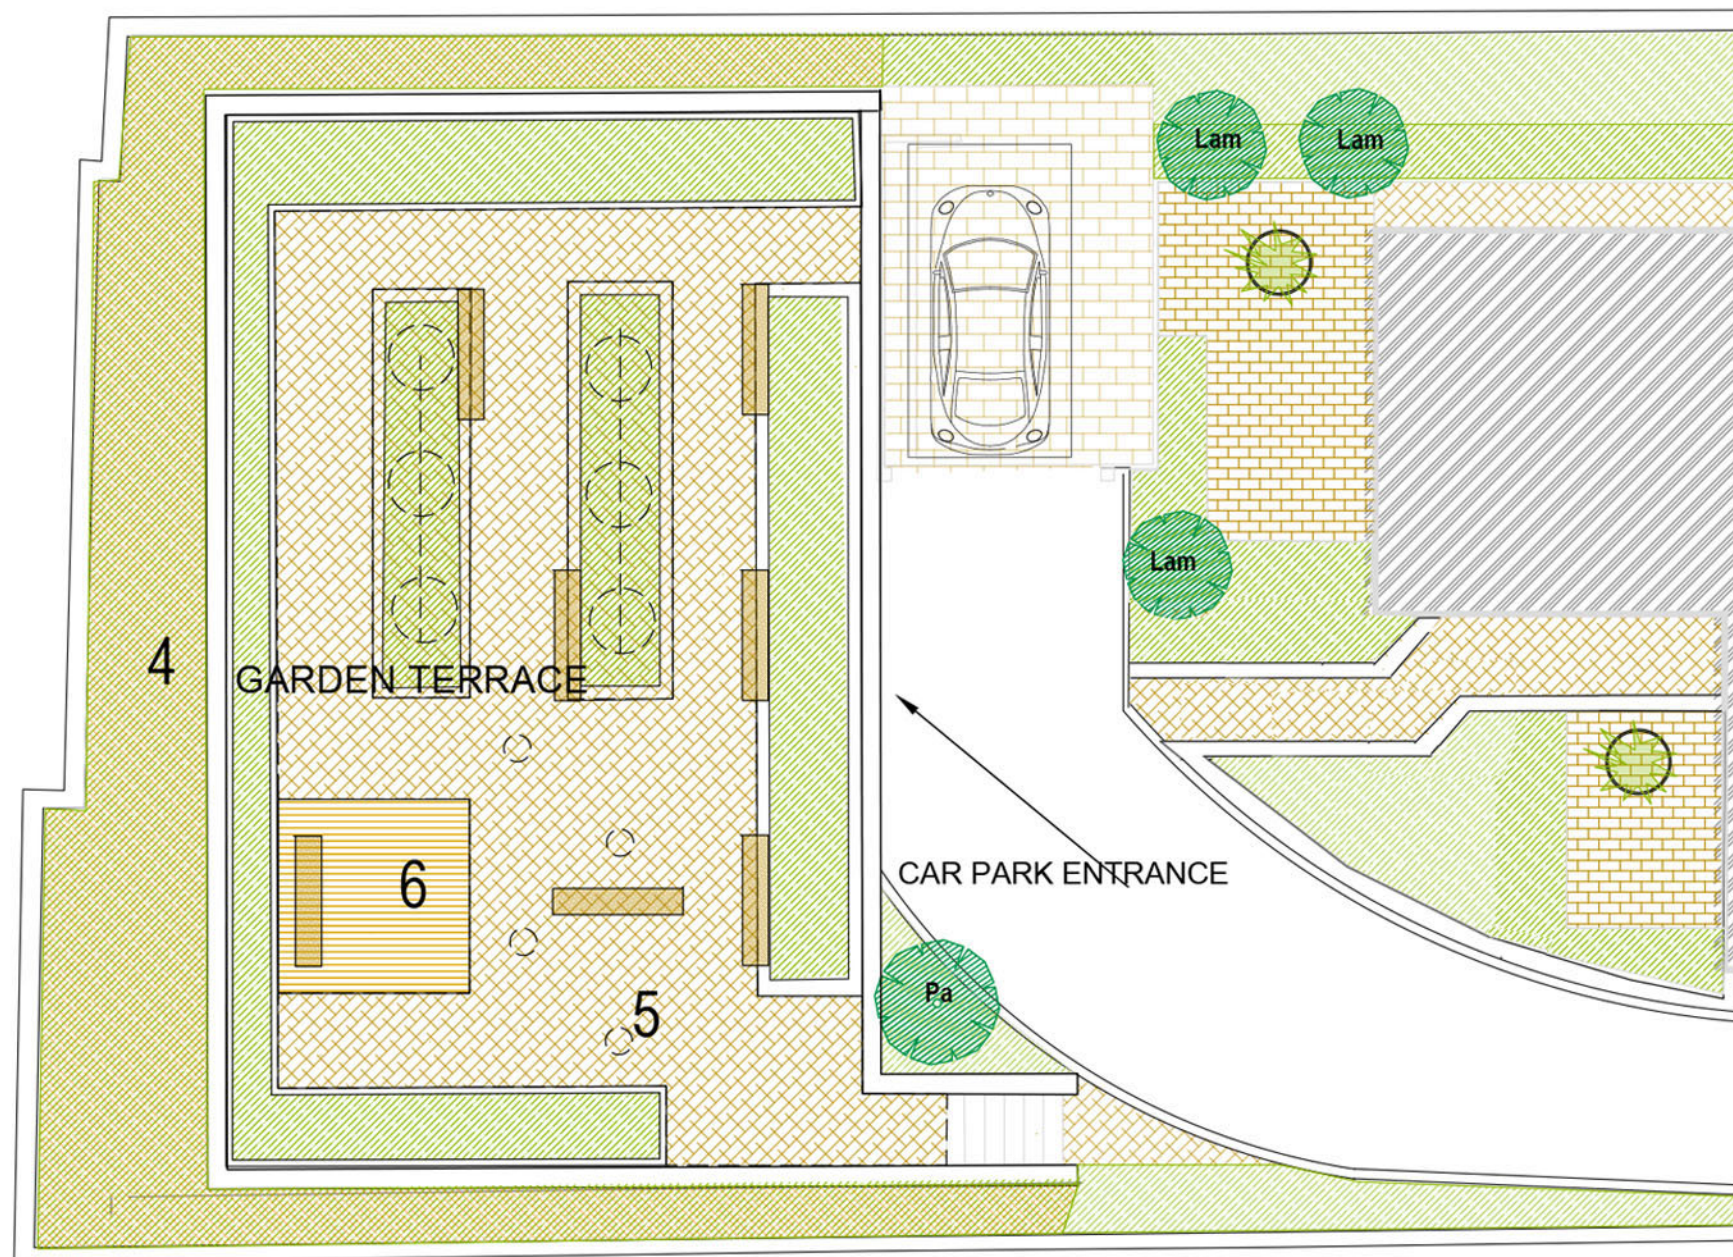

- 1 Linear rectangular planters with stone or precast edgings at 250- 350mm height above finished ground level.
- 2. Hedging perennial and herb planting with espallier trained fruit trees.
- 3 Resin bound permeable paving
- 4 Wetland planting with coppiced willow , rushes and grasses.
- 5 Feature lighting at high level to central space with lower level bollards in planters
- 6 Timber pergola

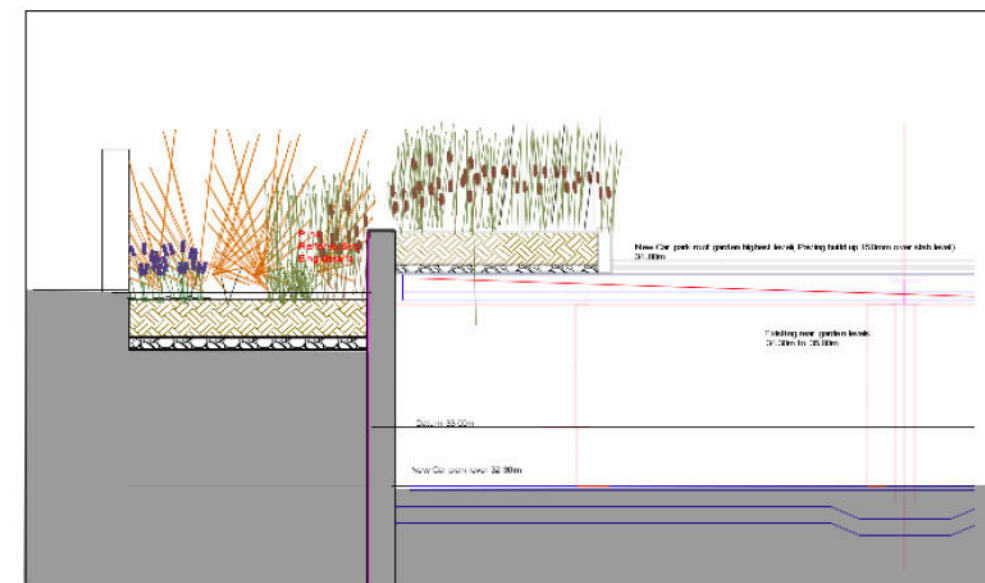

Section showing planting adjacent raised deck over car park

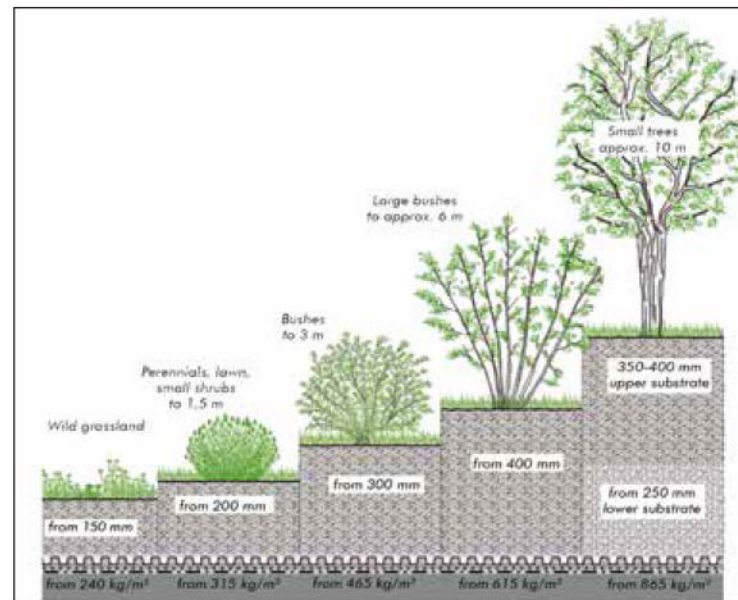

Planting and soil depths



Coppiced willow and wetland planting alongside parking deck



Timber Pergola



Granite block edgings
Herbs and aromatic planting.



BEGA lighting columns and bollards






Granite block edgings
Herbs and aromatic planting.




Planting and block paving to soften parking areas
around building entrance.

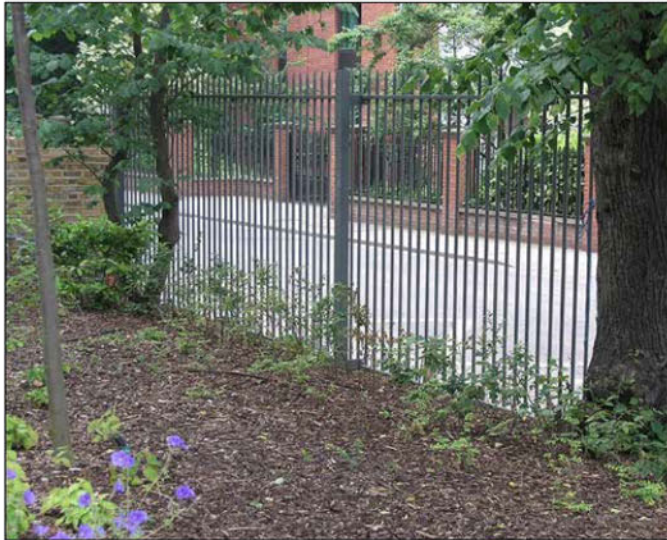

Steel Railings to rear of wall and planting
1.8-2.1 m.height providing security and privacy to
frontage and side areas gates with matching infill.




Stone Frontage Wall reinstated

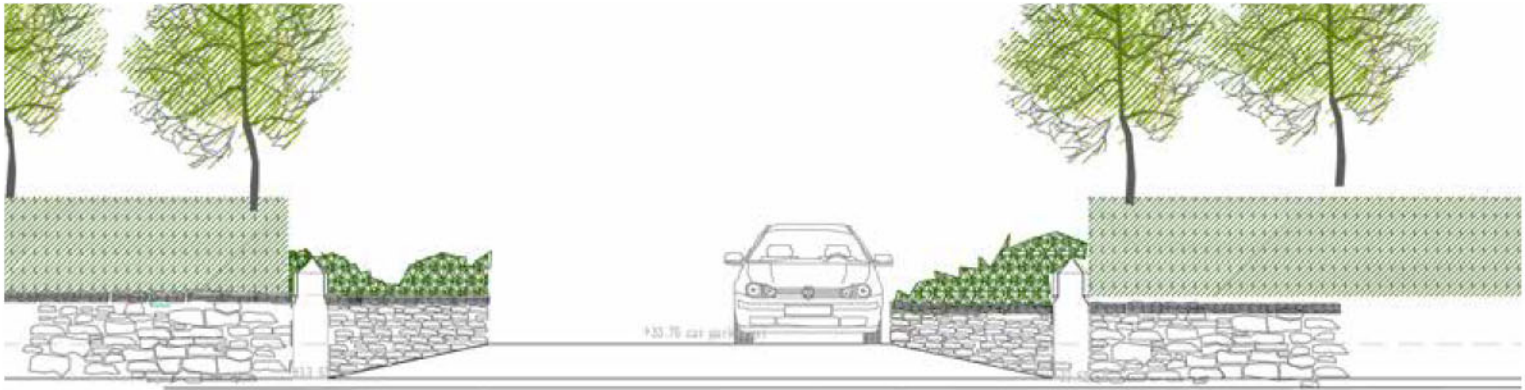

Front elevation to Palatine Road
stone wall with relocated stone gateposts
set on splay for visibility.

Vehicle entrance

General frontage arrangement

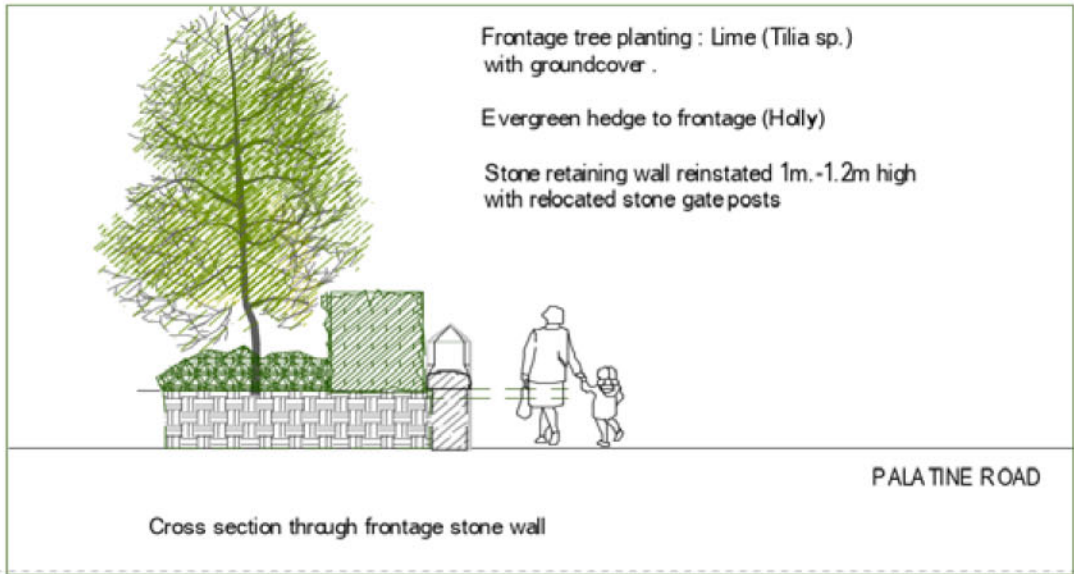


Frontage tree planting : Lime (Tilia sp.)
with groundcover .

Evergreen hedge to frontage (Holly)

Stone retaining wall reinstated 1m.-1.2m high
with relocated stone gate posts

Cross section through frontage stone wall

PALATINE ROAD

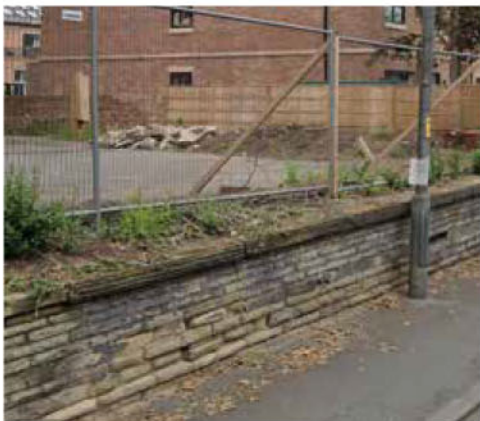

Stone Frontage Wall reinstated



Local context on Palatine Road

174 PALATINE ROAD Frontage elements and materials