



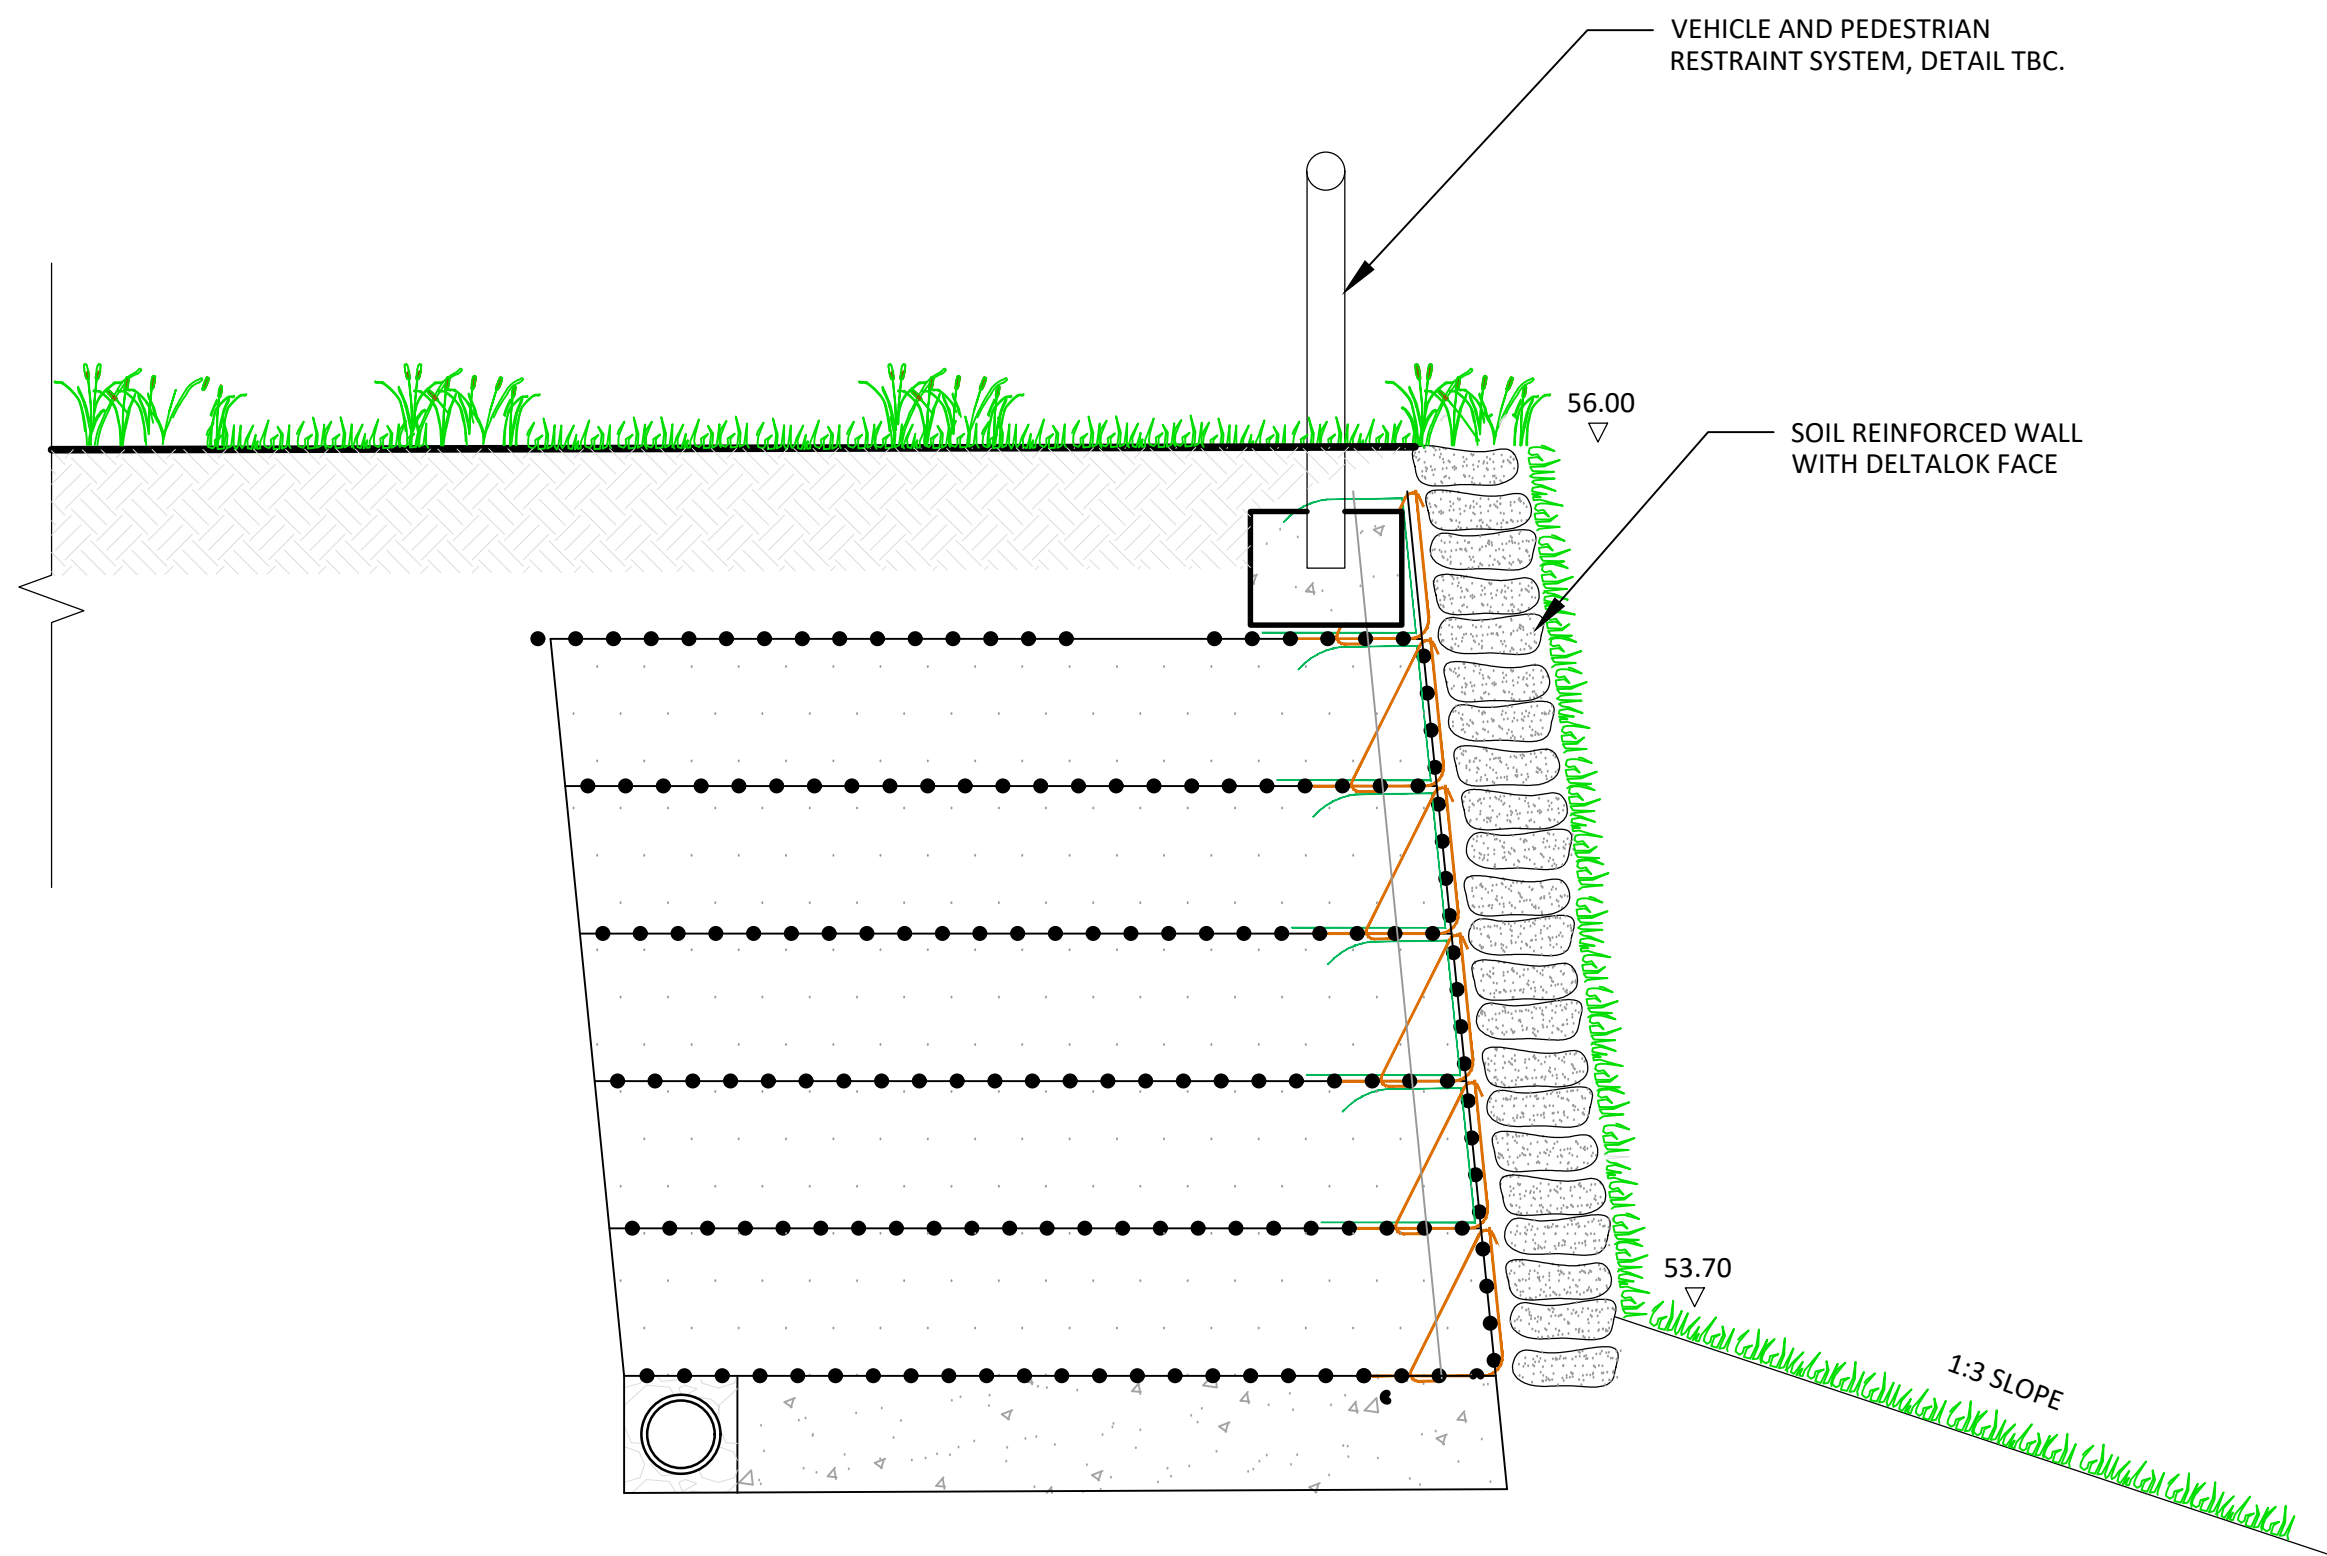

SECTION D-D

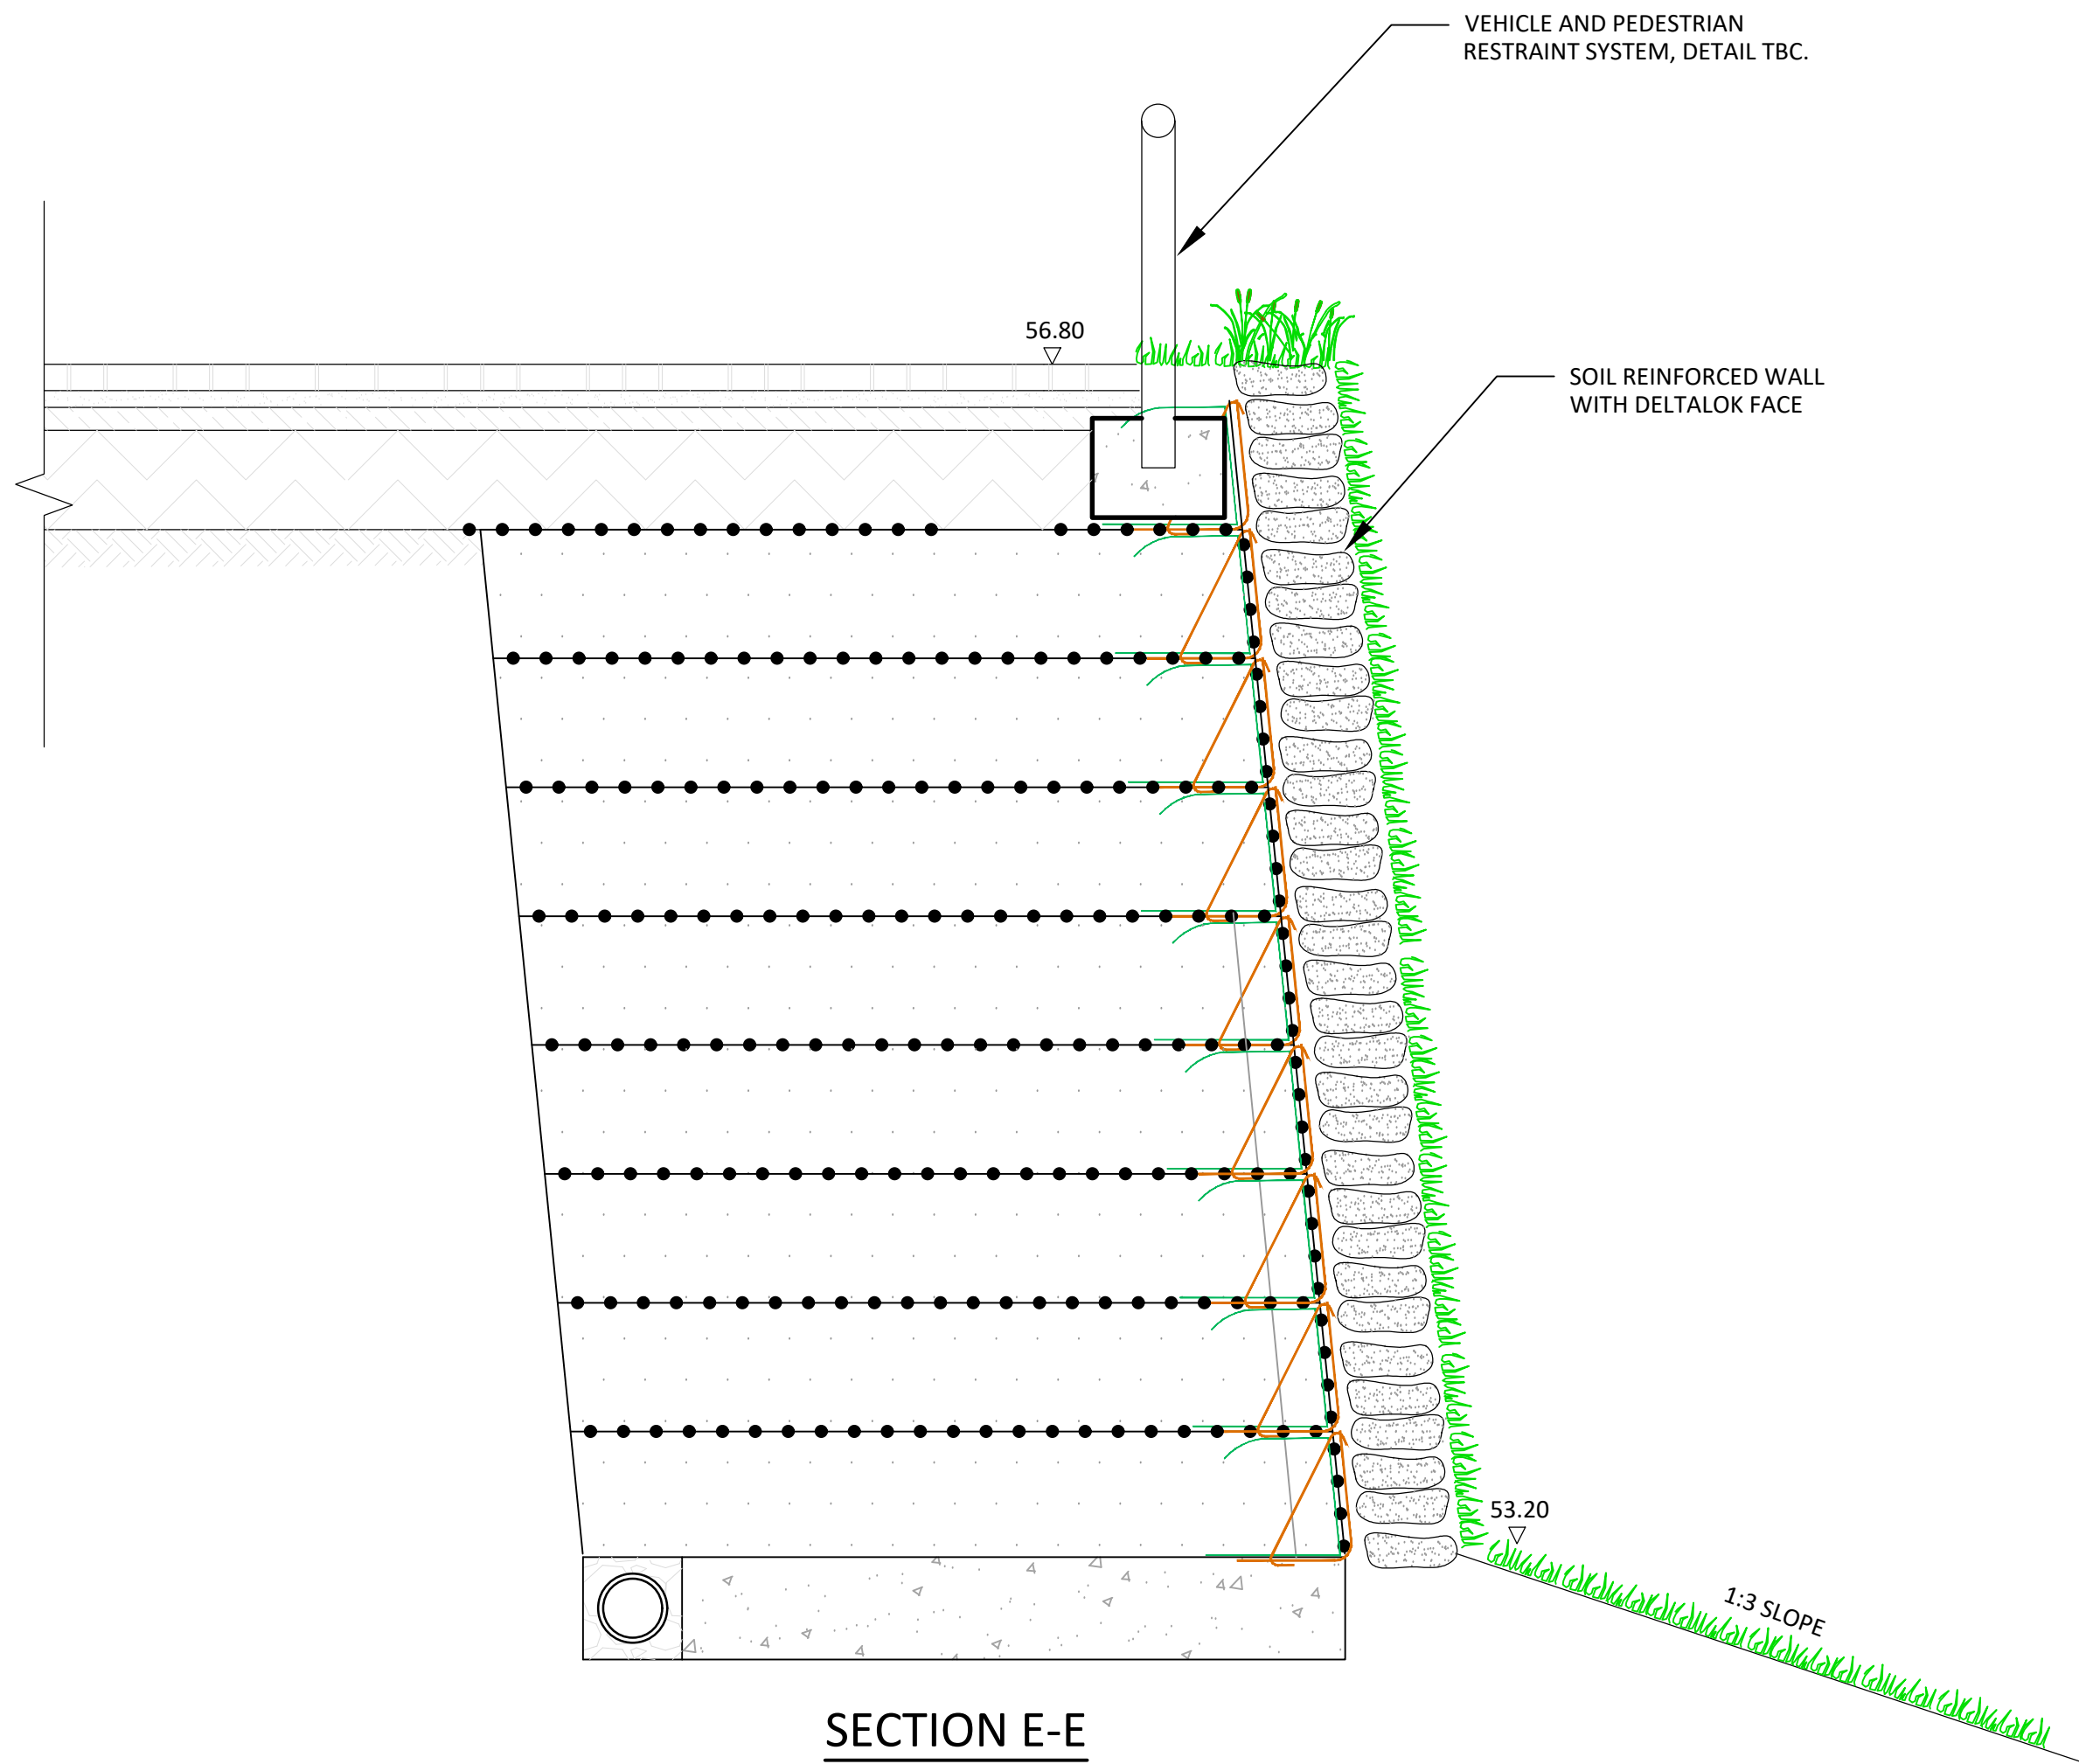

SECTION E-E

Standard Notes

1. This drawing is to be read in conjunction with all relevant Architect's and Engineer's drawings and the specification.
2. This drawing should not be scaled.
3. All dimensions are to be verified by the contractor on site.
4. All discrepancies should be reported to the C.A. prior to the commencement of the works.

© CIVIC ENGINEERS LIMITED

Notes and Keys

FOR GENERAL ARRANGEMENT REFER TO DRG: 830-01-CIVIC-CS-01-GA-170

24.08.22	P01	INFORMATION	CD	PM
Date	Rev	Description	Drawn	Chkd



MANCHESTER
LONDON
LEEDS
GLASGOW

Carver's Warehouse, 77 Dale Street, Manchester, M1 2HG, Tel: 0161 226 6701
Riverside Wharf, 33 Mill Street, London SE1 2AA, Tel: 020 7263 2977
Foster Works, Unit G2-G3, Glade Road, Leeds, LS11 5JG, Tel: 0113 2025 130
Gordon Chambers, 45 West Macao, Glasgow, G2 3PT, Tel: 0141 370 1809

www.civicengineers.com

Project
BLACKLEY MERE

Title
RETAINING WALL TYPICAL SECTIONS
SHEET 5

INFORMATION						
Project Number	Scale @ A1	Date Created	Drawn	Checked	Suitability	
830-01	1:20	23.08.22	CD	PM	----	
Drawing Number					Revision	
830-01-CIVIC-CS-01-SE-005					P01	