


This drawing is to be read in conjunction with all relevant drawings.

The main contractor/builder is to interpret the requirements in relationship to the site conditions encountered and as agreed with the Building Control officer.

All dimensions and sizes to be verified on site, any discrepancies to be reported to the client/project manager. These annotations were prepared for planning and/or building control submission only.


This drawing and design is the (© 2020) property of Commercial Kitchen and Bar Consultants and should not be reproduced without written permission.

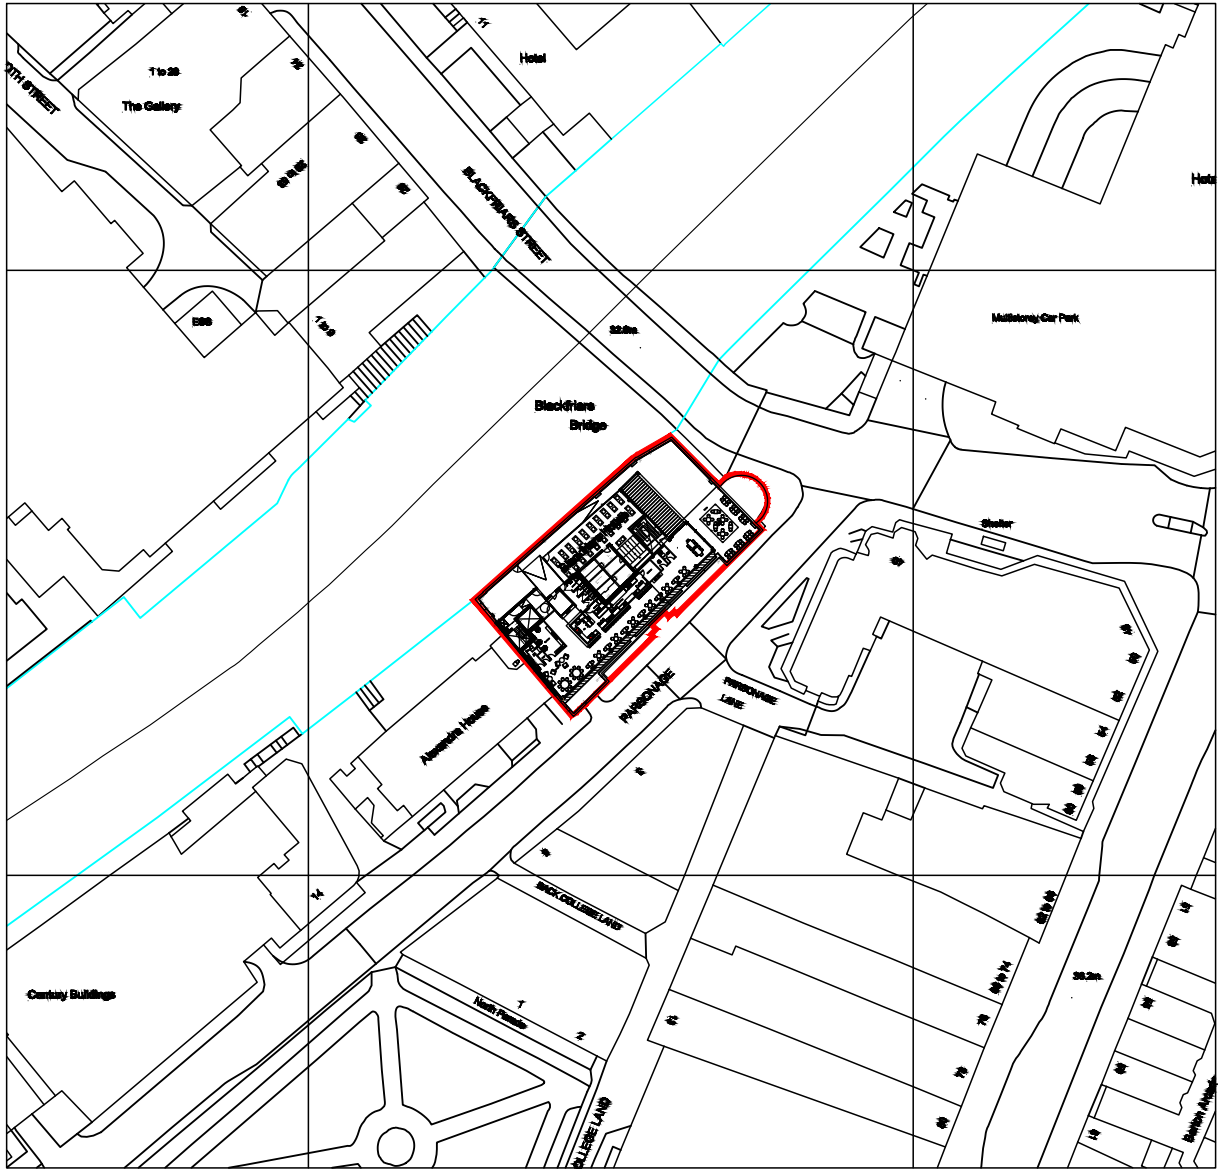

Blackfriars House Demise

©Crown Copyright and database rights CS 100019960

0 10 20 50m
1:1250

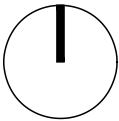

Site Location Plan
1-1250 @ A3

D	Modified drawing No. to correct duplication with other drawing pack. Updated 8th floor terrace layout to agreed layout.	PB	20.10.22
C	Updated site location plan boundary	PB	03.10.22
B	Added latest elevations	PB	16.09.22
A	For Client Approval	PB	12.09.22
Rev	Description	By	Date
Initial Issue: 12.09.2022			

CLIENT Climat Manchester	
PROJECT TITLE Roof Top Terrace Proposed Pergola Installation	
DRAWING TITLE Site Location Plan	
Drawn by: PB	Checked by: RH
Date: 12.09.2022	Scale: 1:1250@A3



COMMERCIAL KITCHEN & BAR

Manchester. UK.
www.commercialkitchenandbar.com
0161 266 1000 | 07732 096 418

Job Ref.	Drawing No.	Revision
JR	120	D