
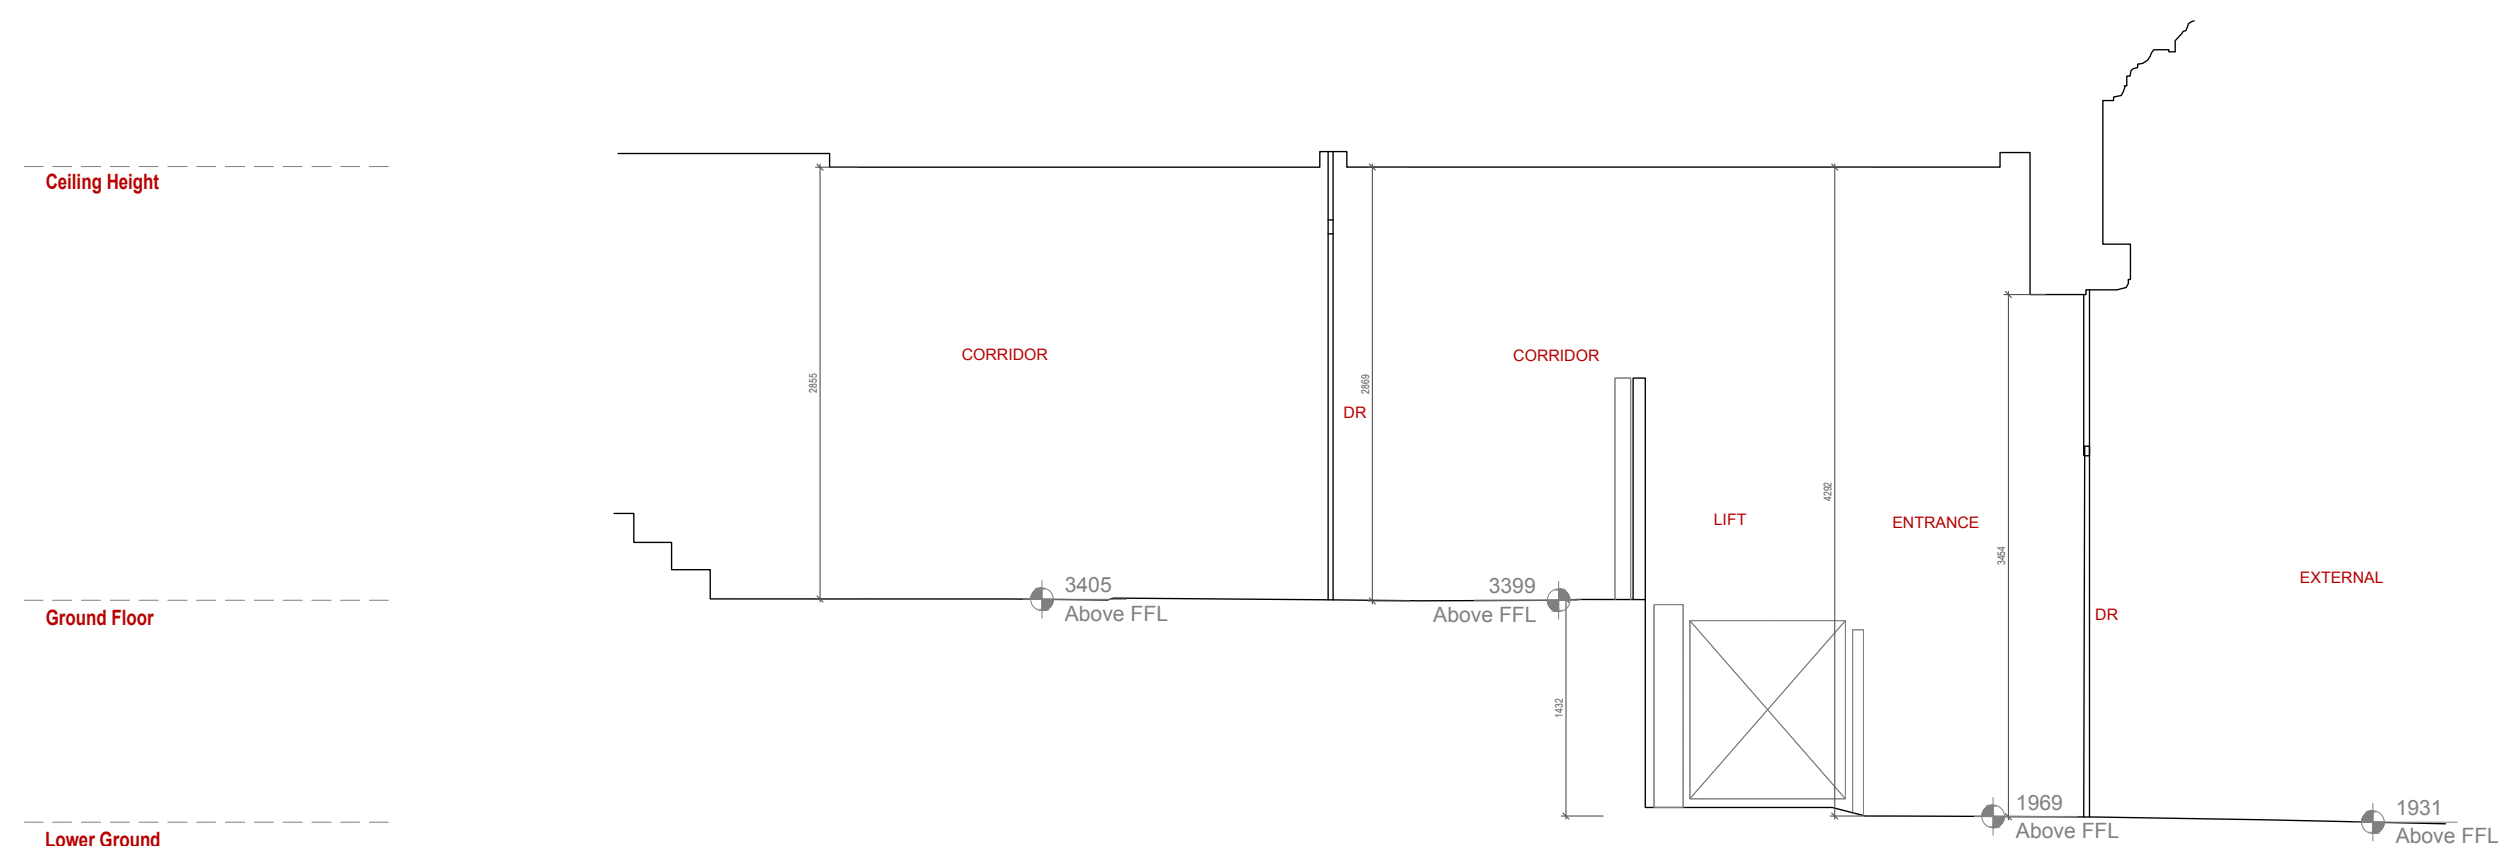
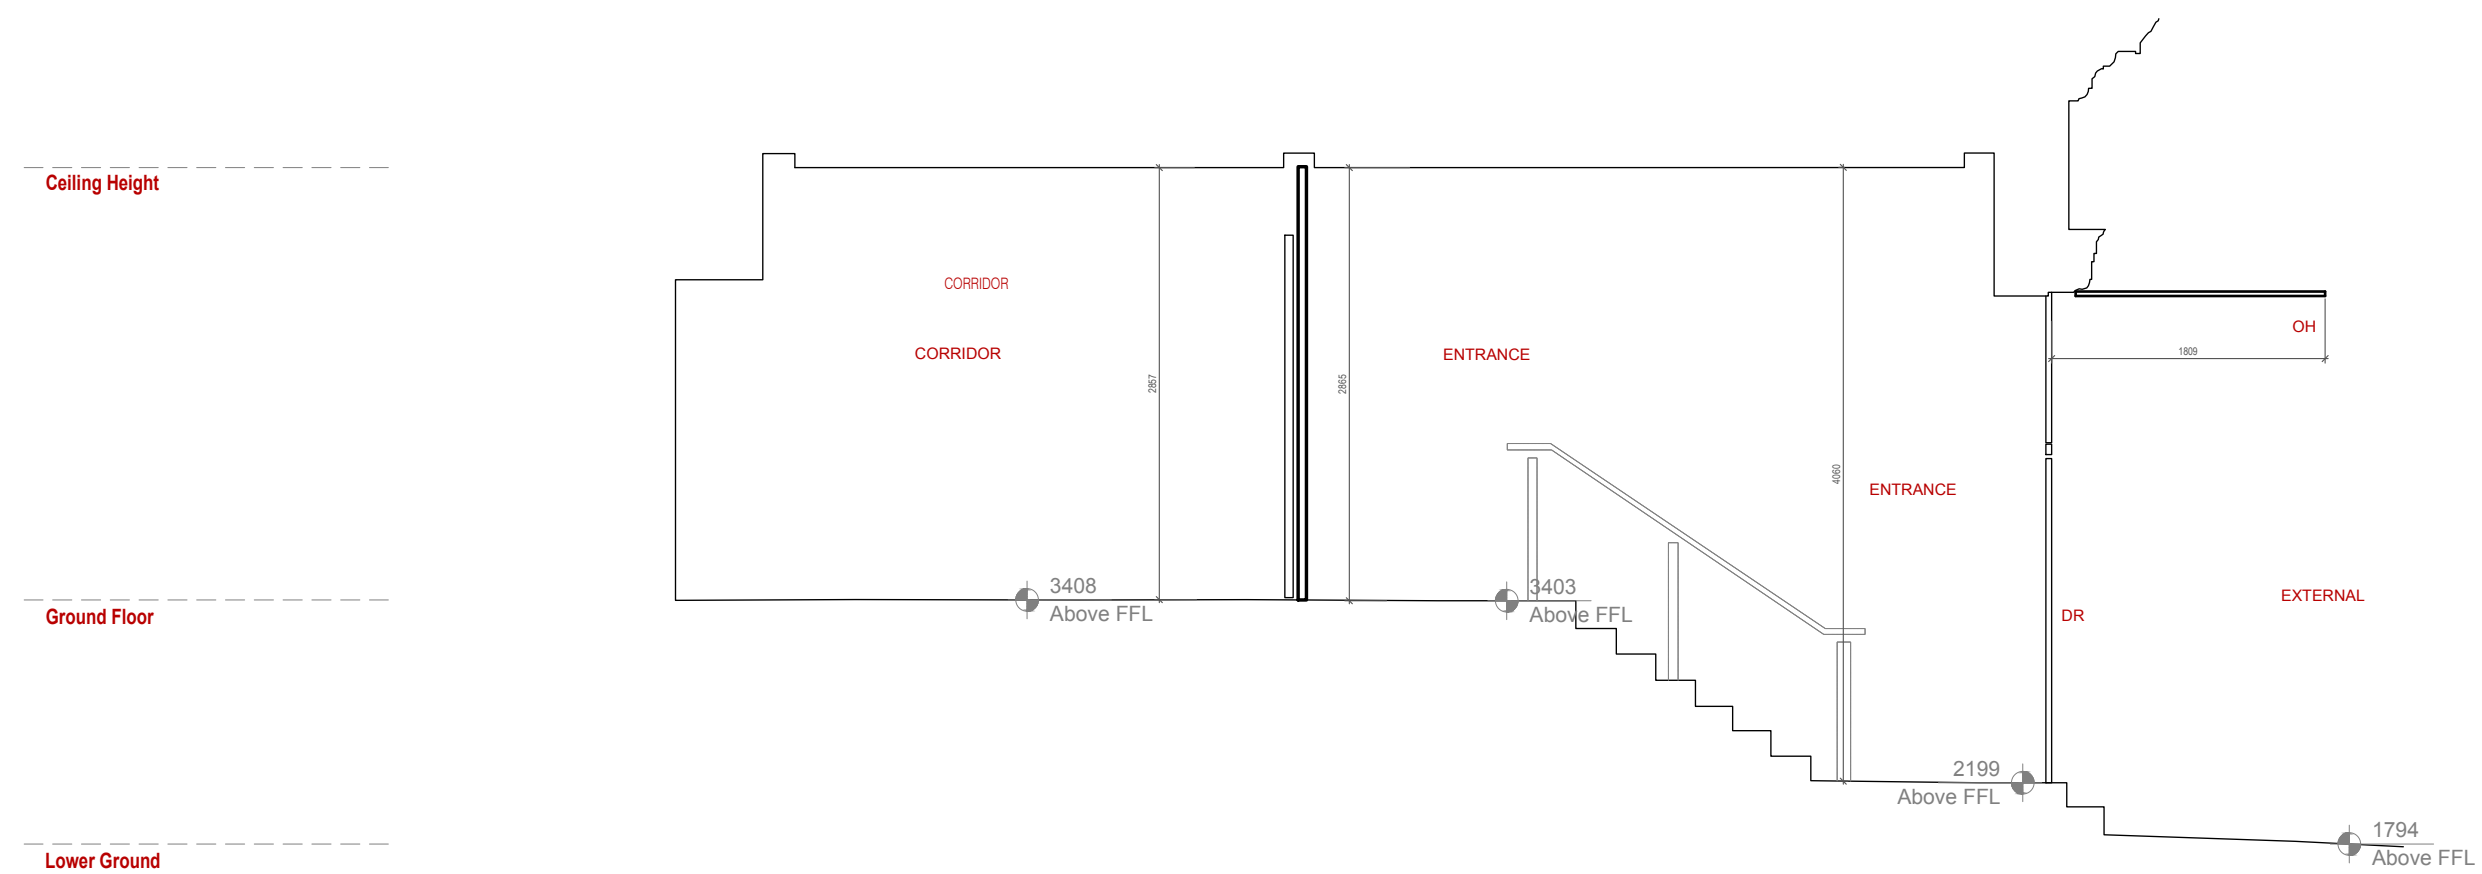



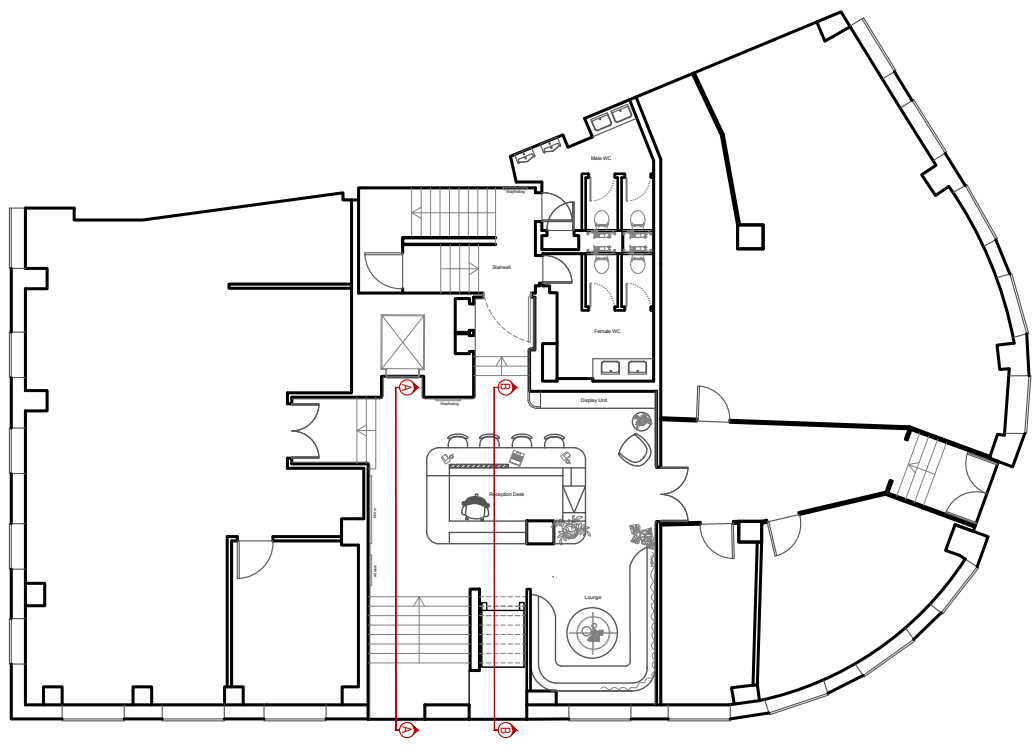


0 1 2

Existing Section
Entrance

Scale 1:50 @ A1

To be read strictly alongside
furniture schedules & codes

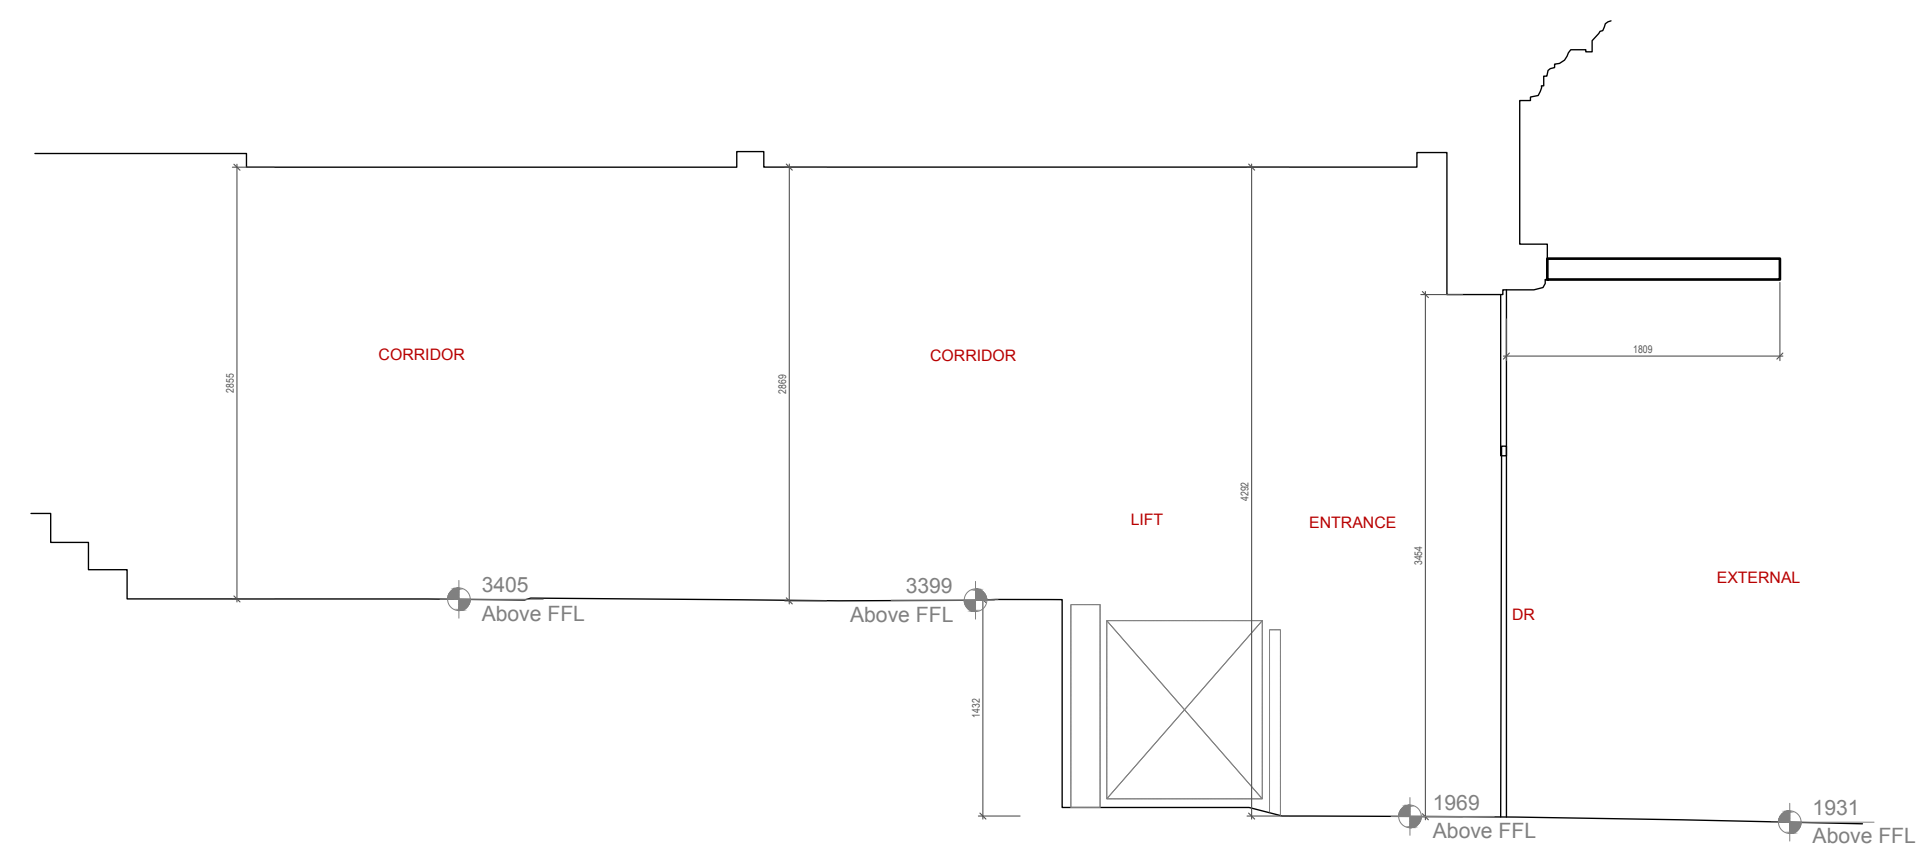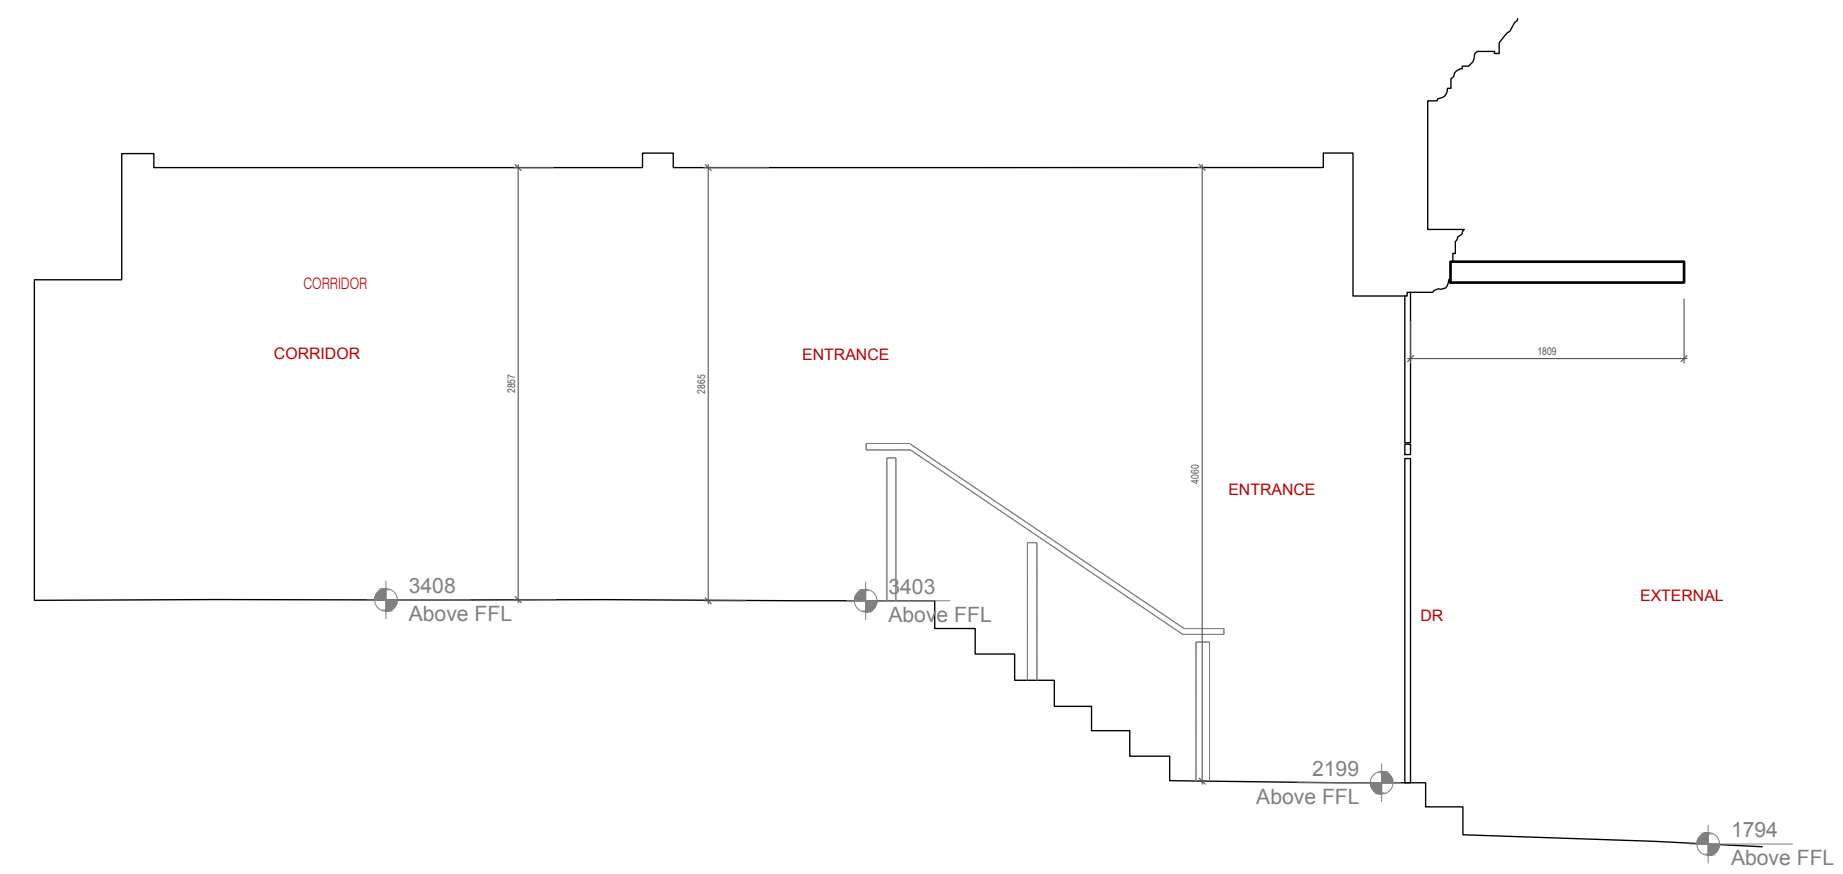

0 1 2

Proposed Section
Entrance

Scale 1:50 @ A1

To be read strictly alongside
furniture schedules & codes

dimensions are in millimeters unless otherwise stated, dimensions are to be checked on site prior to instruction/installation. All drawings and dimensions will be verified by the relevant contractor/s on site prior to commencement of any works, ordering of materials or fitting out. Any discrepancies should be reported in writing to Jole Studio Ltd. Dimensions are not to be relied from this drawings, this drawing is the property of Jole Studio Ltd., and copyright reserved by them. This drawing is not to be copied or disclosed by or to any unauthorized persons without prior written authorization consent from Jole Studio Ltd.

NOTES

Sections based on the survey information provided by UK Building Surveys issued by Workman on 19/08/22.

01	19/08/22	Planning Drawings
Rev	Date	Description

J

Hilton St, Manchester, M1 1JF, hello@joliestudio.co.uk

project
Clarence House
Manchester

Existing and Proposed
Entrance Section

Client
Sixteen Real Estate

Drawing Name
H-JS-XX-00-DR-I-0801

Scale	Approved By
50 @ A1	SO

Drawn By
D

Checked By
JH

ate Drawn Revision
8/08/22 P01