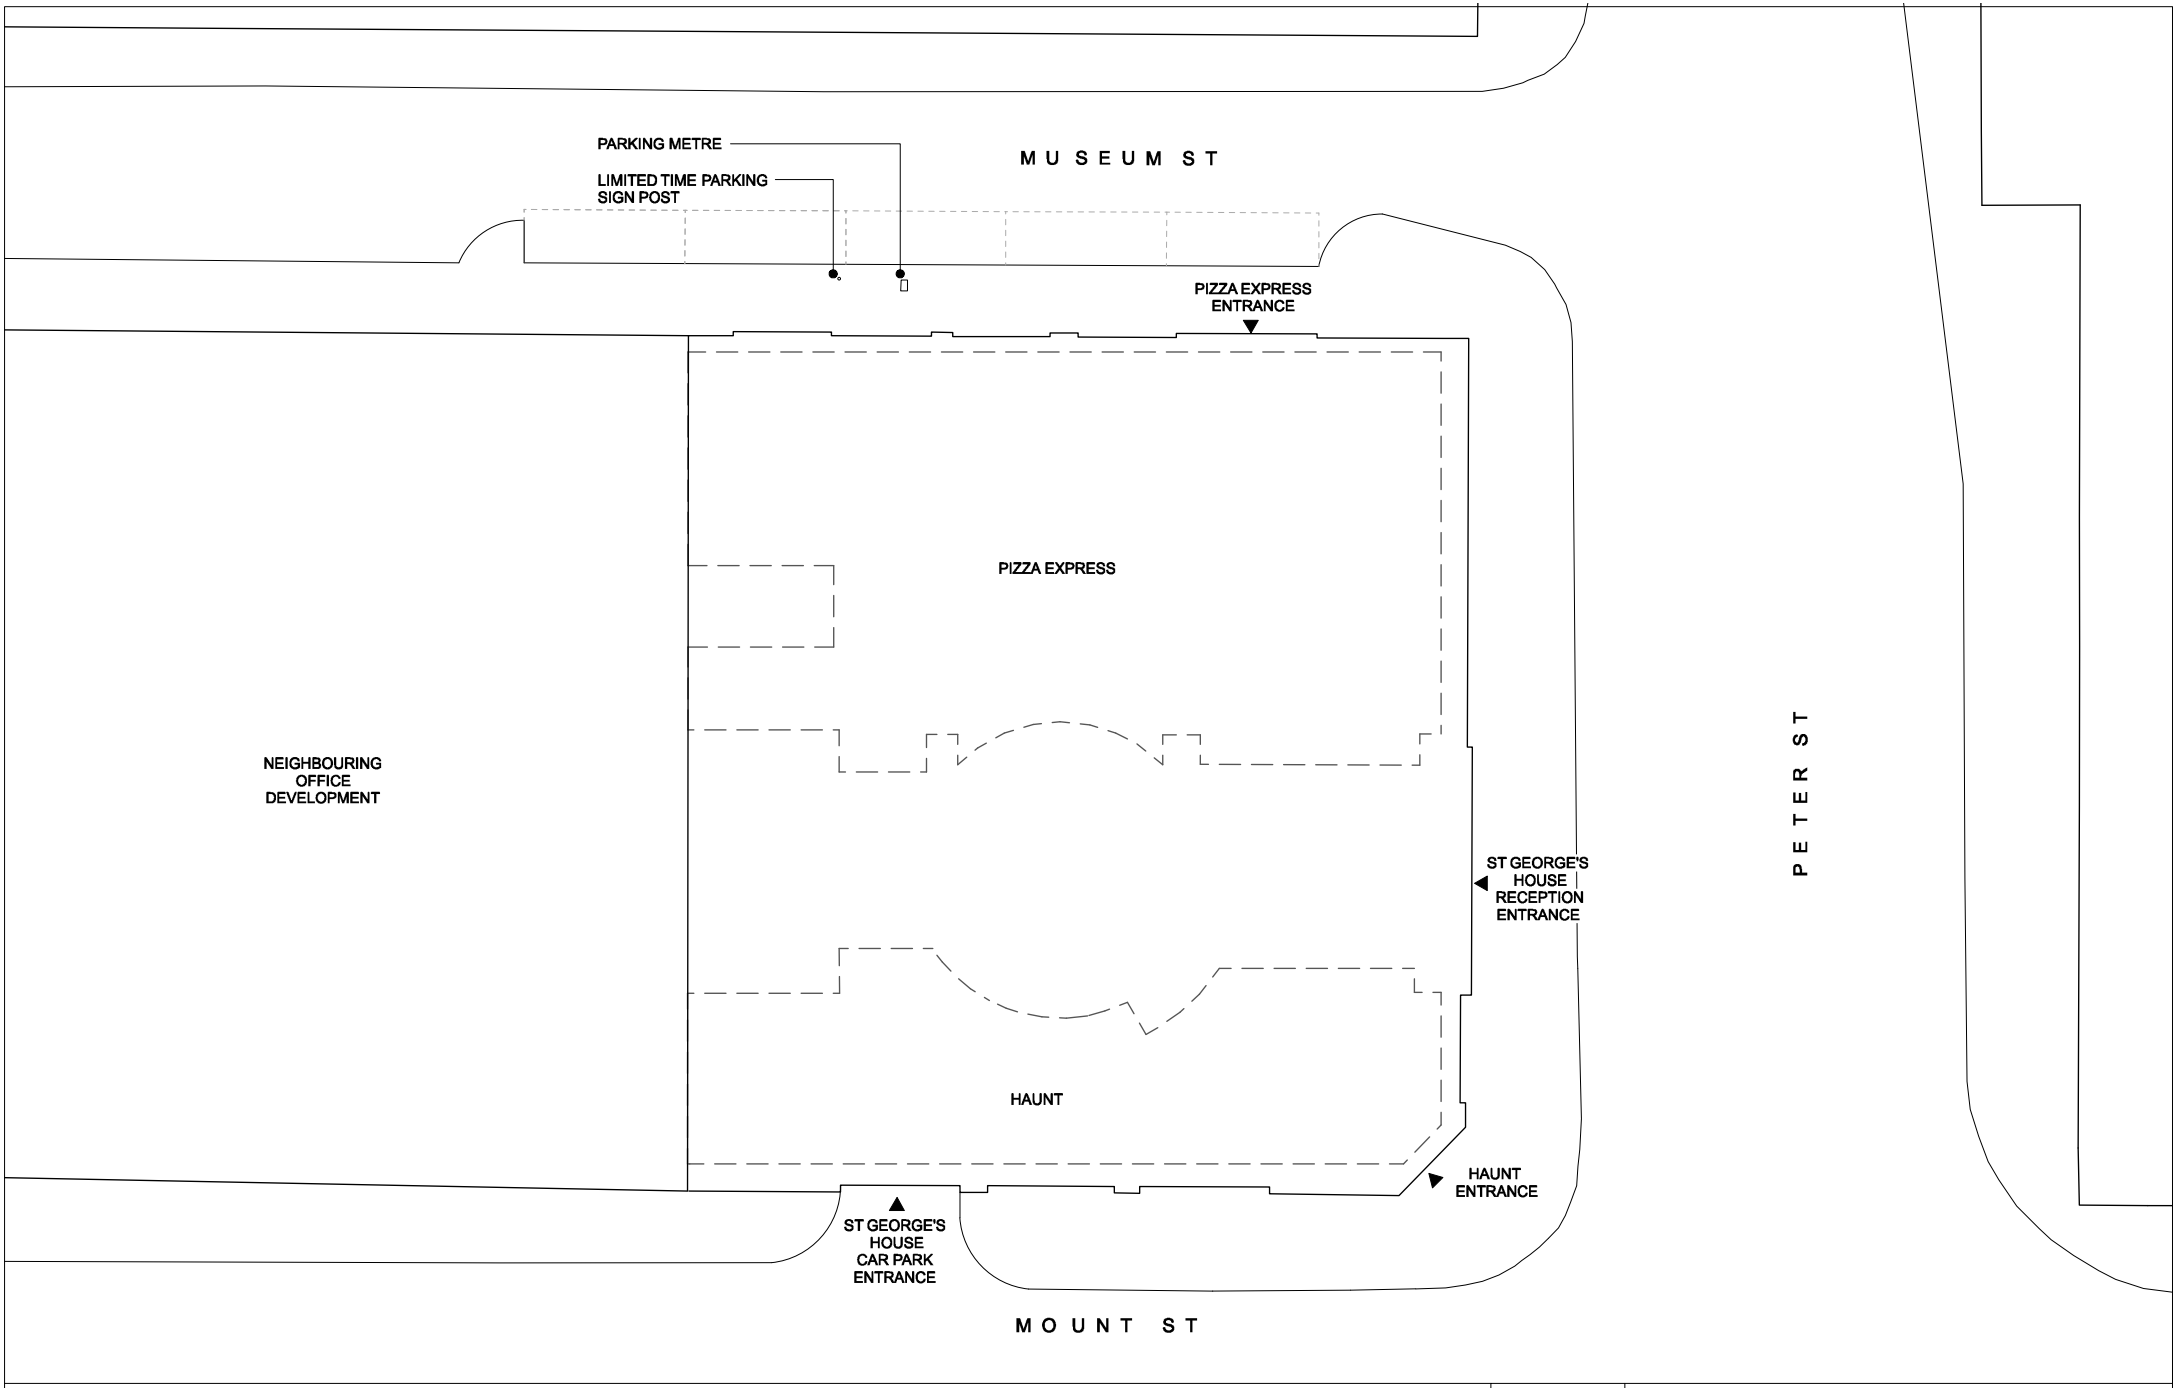

GRADE A ALTERNATIVE

Project: St George's House

Address: 56 Peter St M2 3NQ

Scale & Date: 1:200 @ A3

Document: EXHIBITION Existing Site/Block Plan

Doc Ref: 401 | PD | 0001 | -