


KITCHEN EQUIPMENT	
REF	DESCRIPTION
1	1200x812 CHARGRILL
2	500x812 PLANCHA
3	500x812 INFILL TABLE
4	450x812 FRYER
5	450x812 FRYER
6	1500x700 SINK UNIT
7	305X305 HAND WASH BASIN
8	1000x650 SINK WITH DISHWASHER UNDER
9	1365x700 3 DOOR PREP TABLES
10	900x700 2 DOOR PREP TABLE
11	900x550 COOLER

This drawing is to be read in conjunction with all relevant drawings.

The main contractor/builder is to interpret the requirements in relationship to the site conditions encountered and as agreed with the Building Control officer.

All dimensions and sizes to be verified on site, any discrepancies to be reported to the client/project manager. These annotations were prepared for planning and/or building control submission only.

This drawing and design is the (© 2020) property of Commercial Kitchen and Bar Consultants and should not be reproduced without written permission.

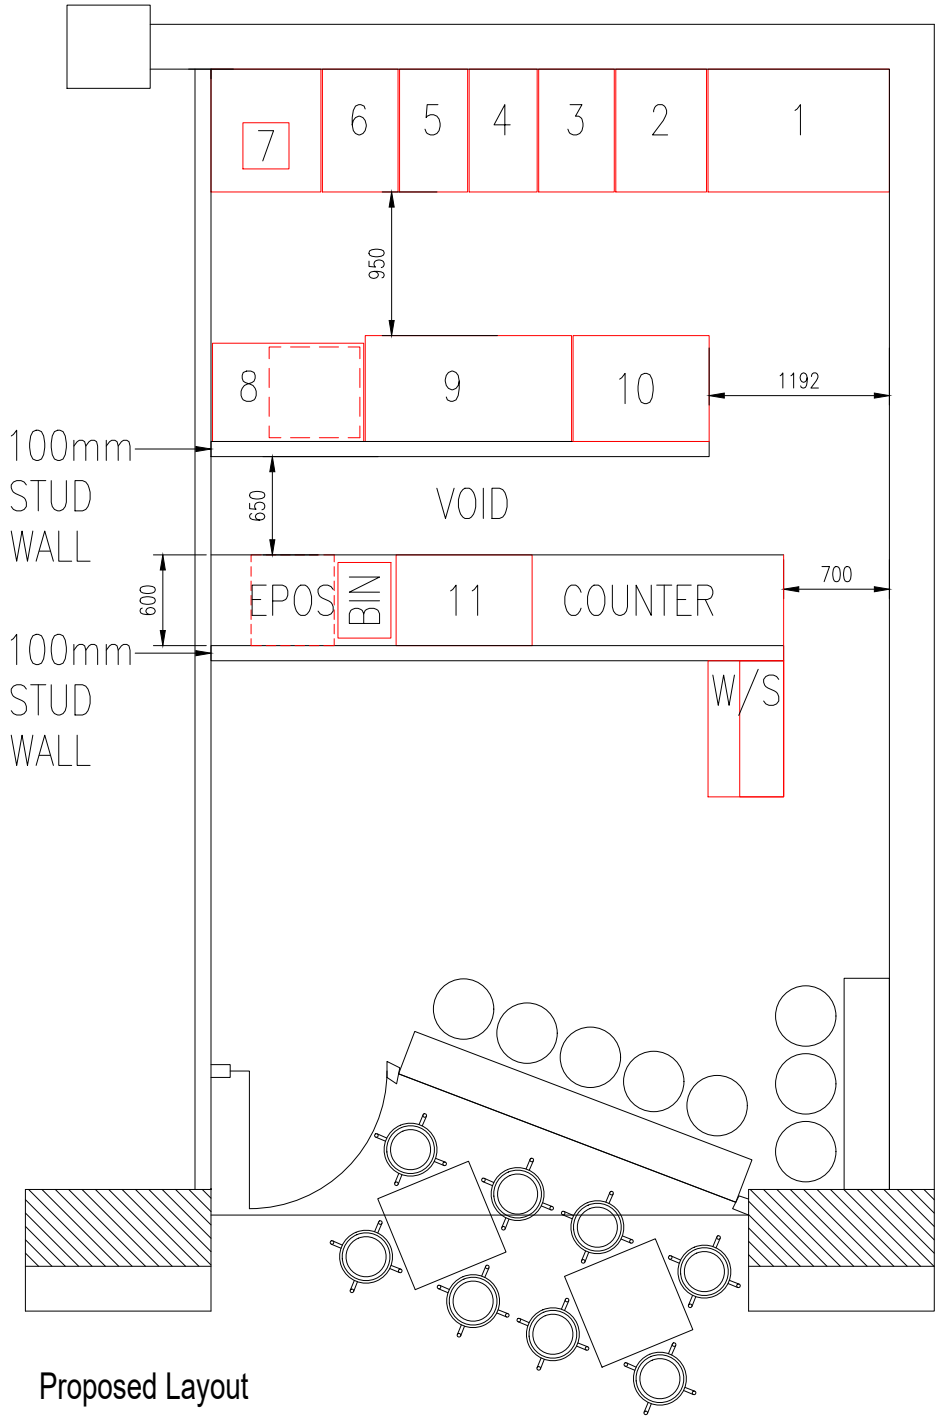

A	Planning Application	RH	14.08.22
Rev	Description	By	Date
Initial Issue:		04.08.2022	

CLIENT Cheeky Deanos 95 Oxford Street Manchester M1 6ET	
PROJECT TITLE Re-Fit	
DRAWING TITLE Proposed Ground Floor Layouts	
Drawn by: CL	Checked by: RH
Date: 02.08.2022	Scale: 1:50 @A3

 COMMERCIAL KITCHEN & BAR		
Manchester. UK. www.commercialkitchenandbar.com 0161 266 1000 07732 096 418		
Job Ref.	Drawing No.	Revision
CD	03	A