

APPENDIX F

PLANS AND MAPS

EXISTING SITE PLAN

AERIAL PHOTO WITH SITE FEATURES

PROPOSED DEVELOPMENT PLAN

LOCATION PLANS



This drawing is subject to copyright and is not to be reproduced in part or whole without approval.
Do not scale this drawing - check all dimensions on site .

Health & Safety Notes

1. Contractor must ensure that all work on site is carried out in a safe & satisfactory manner, in accordance with Health & Safety At Work Act 1974, COSHH Regulations 2002 & requirements of C.D.M




Locator Plan
1:5000 @ A3

KEY

- APPLICATION BOUNDARY
- OWNERSHIP BOUNDARY

SCALE

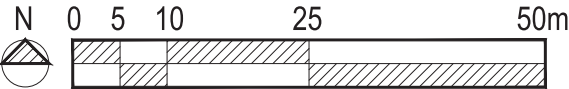

P1	PLANNING Issue	21.04.2022
Rev.	Description	Date

Cassidy+Ashton

www.cassidyashton.co.uk

Architecture + Building Surveying + Town Planning

7 East Cliff, Preston, Lancashire, PR1 3JE

10 Hunters Walk, Canal Street, Chester, CH1 4EB

01772 258 356

01244 402 900

C+A

Client Manchester City Council		Drawing Title Existing Site Plan		
Project New Moston Primary School New Kitchen & Internal Refurbishment		Drawn by SB	Checked by LMB	Date 21.04.2022
		Status S4	Scale @ A3	1:500
Job no. 11343	Dwg.no. CAA-B01-XX-DR-A-1002	Rev. P1		

AERIAL PHOTOGRAPH WITH SITE FEATURES

Playground

Canopy / Umbrella



Trees along NE boundary


Ramp down into car park

Proposed soft landscape area

Area of proposed car park extension



Health & Safety Notes	
1.	Contractor must ensure that all work on site is carried out in a safe & satisfactory manner, in accordance with Health & Safety At Work Act 1974, COSHH Regulations 2002 & requirements of C.D.M

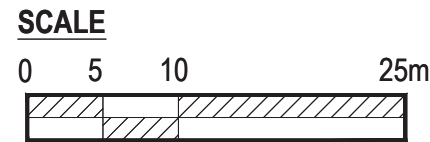

Project
New Moston Primary School
New Kitchen & Internal Refurbishment

Job no.	Dwg.no.	Rev.
11343	CAA-B01-XX-DR-A-1003	P5



This drawing is subject to copyright and is not to be reproduced in part or whole without approval.
Do not scale this drawing - check all dimensions on site .


Health & Safety Notes

1. Contractor must ensure that all work on site is carried out in a safe & satisfactory manner, in accordance with Health & Safety At Work Act 1974, COSHH Regulations 2002 & requirements of C.D.M

KEY

- APPLICATION BOUNDARY
- OWNERSHIP BOUNDARY

SCALE

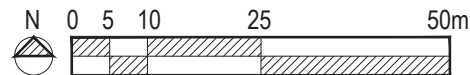

P1	PLANNING Issue	21.04.2022
Rev.	Description	Date

Cassidy+Ashton
www.cassidyashton.co.uk



C+A

Architecture + Building Surveying + Town Planning

7 East Cliff, Preston, Lancashire, PR1 3JE 01772 258 356
10 Hunters Walk, Canal Street, Chester, CH1 4EB 01244 402 900

Client Manchester City Council		Drawing Title Location Plan				
Project New Moston Primary School New Kitchen & Internal Refurbishment		Drawn by SB		Checked by LMB	Date 21.04.2022	
		Status		S4	Scale @ A3	1:1000
		Job no. 11343		Dwg.no. CAA-B01-XX-DR-A-1001		Rev. P1

SITE LOCATION PLAN

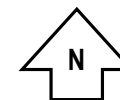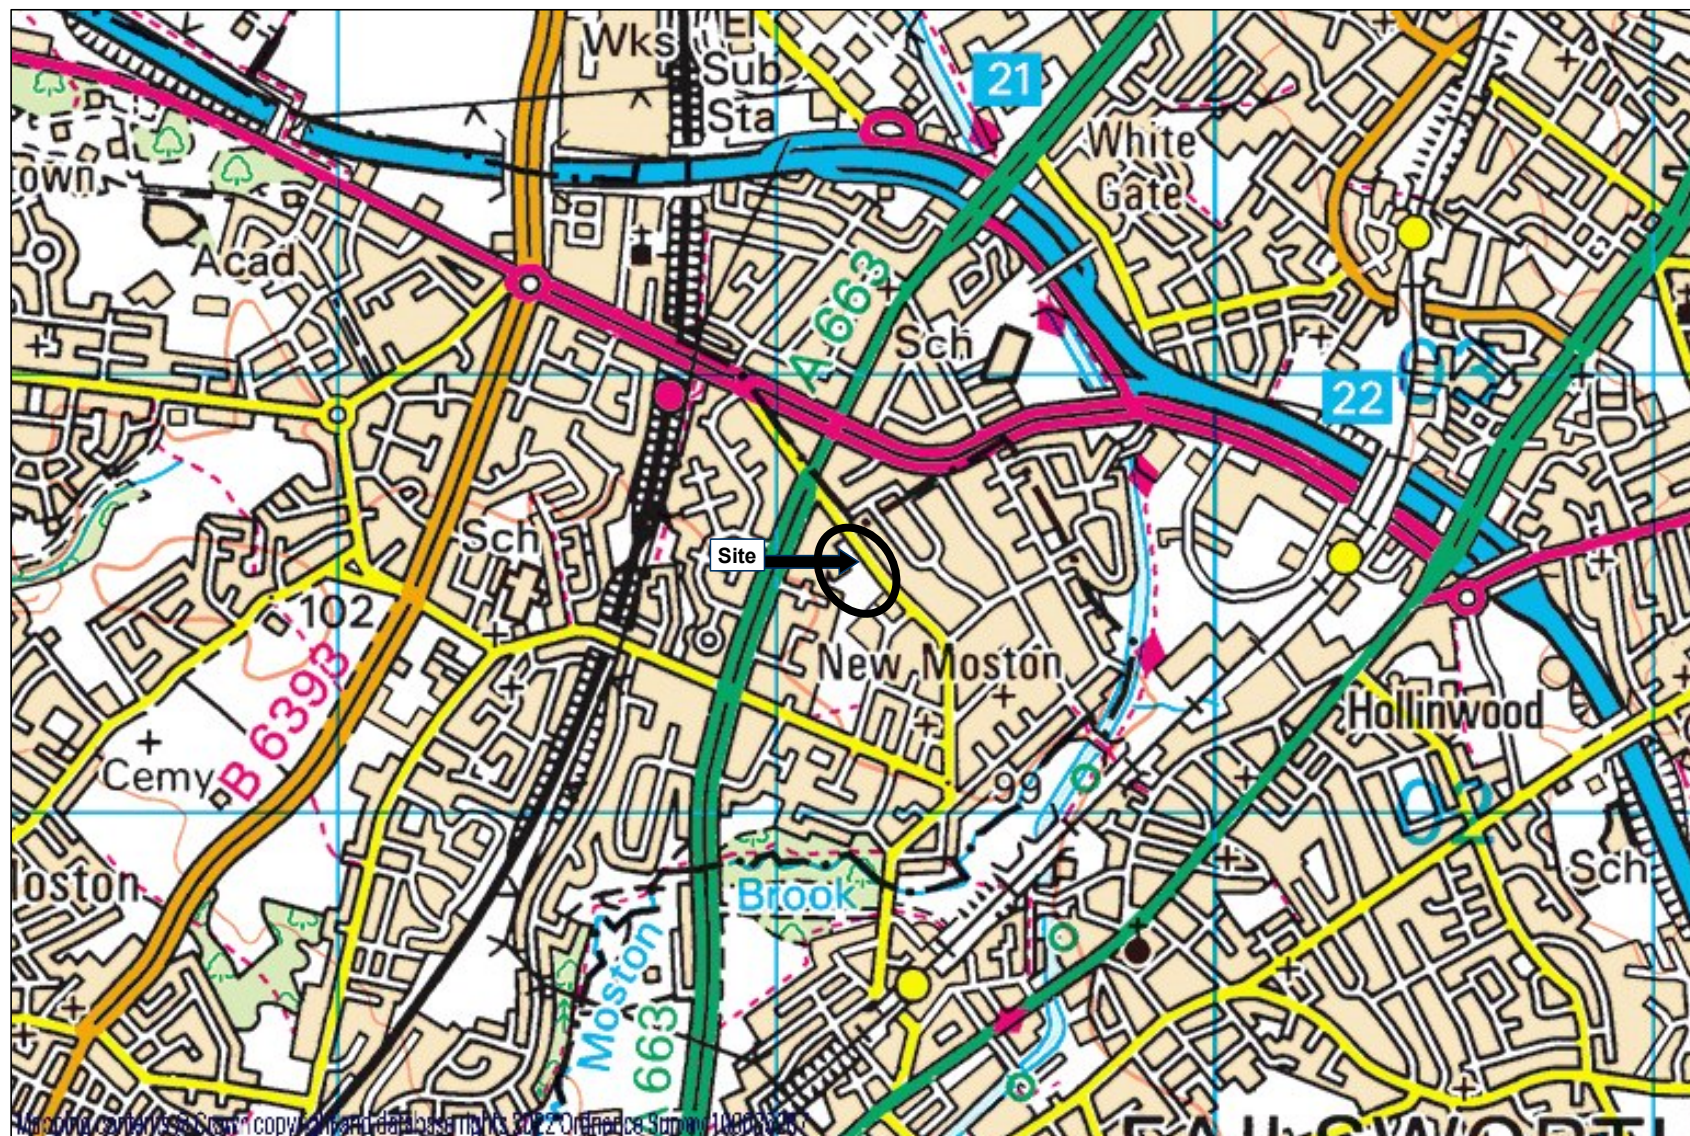

Map data © OpenStreetMap contributors, Imagery © Mapbox

Approx NGR of site 389189E 402539N