

For Office Use: A_12560



10 KING STREET
MANCHESTER
M2 6AQ

CONSULTANT :

DRAWN BY:

ZR

ISSUE / DATE:

PLANNING	07.09.2022

REVISION :

SHEET TITLE :
SIGNAGE DETAILS

SHEET NO. :


PL500



1 SIGNAGE PANEL ELEVATION

PL500


SCALE: 1:8@A1

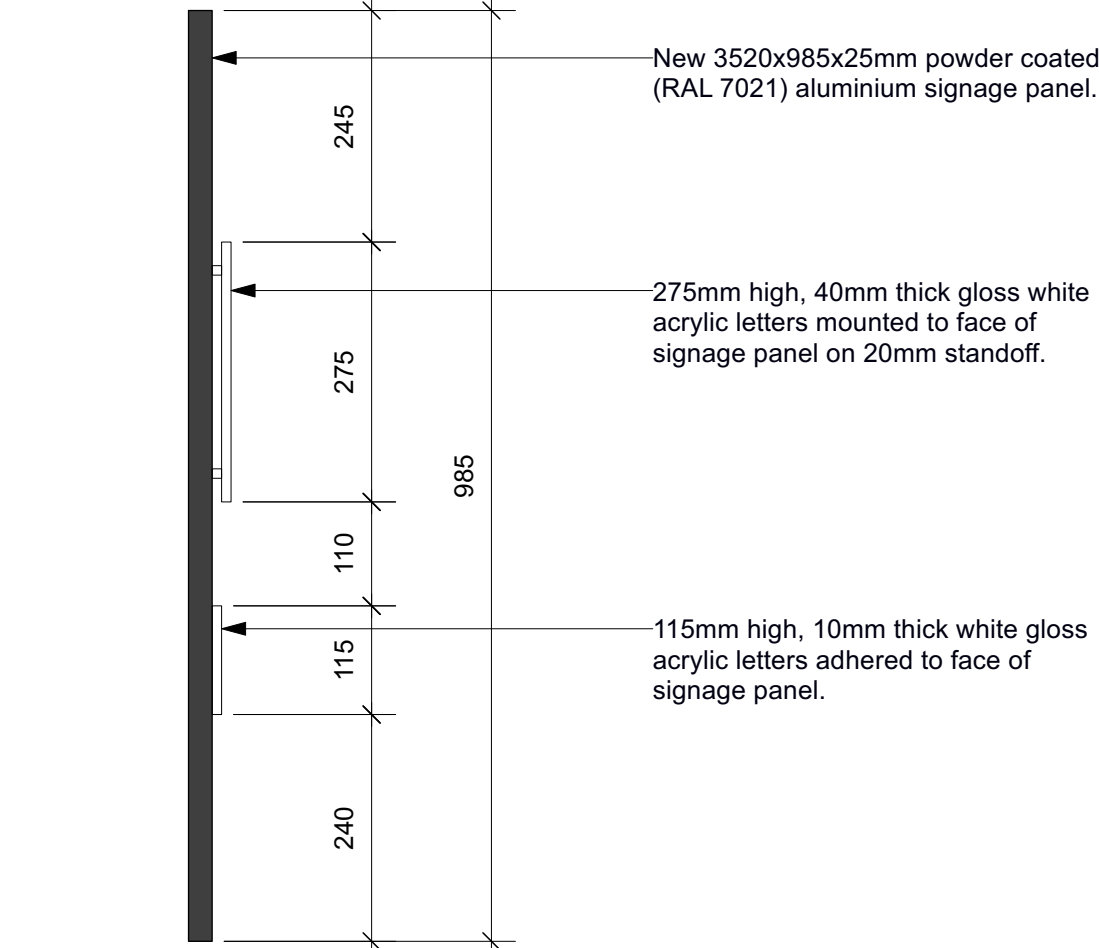

2 SIGNAGE PANEL SECTION

PL500

SCALE: 1:8@A1

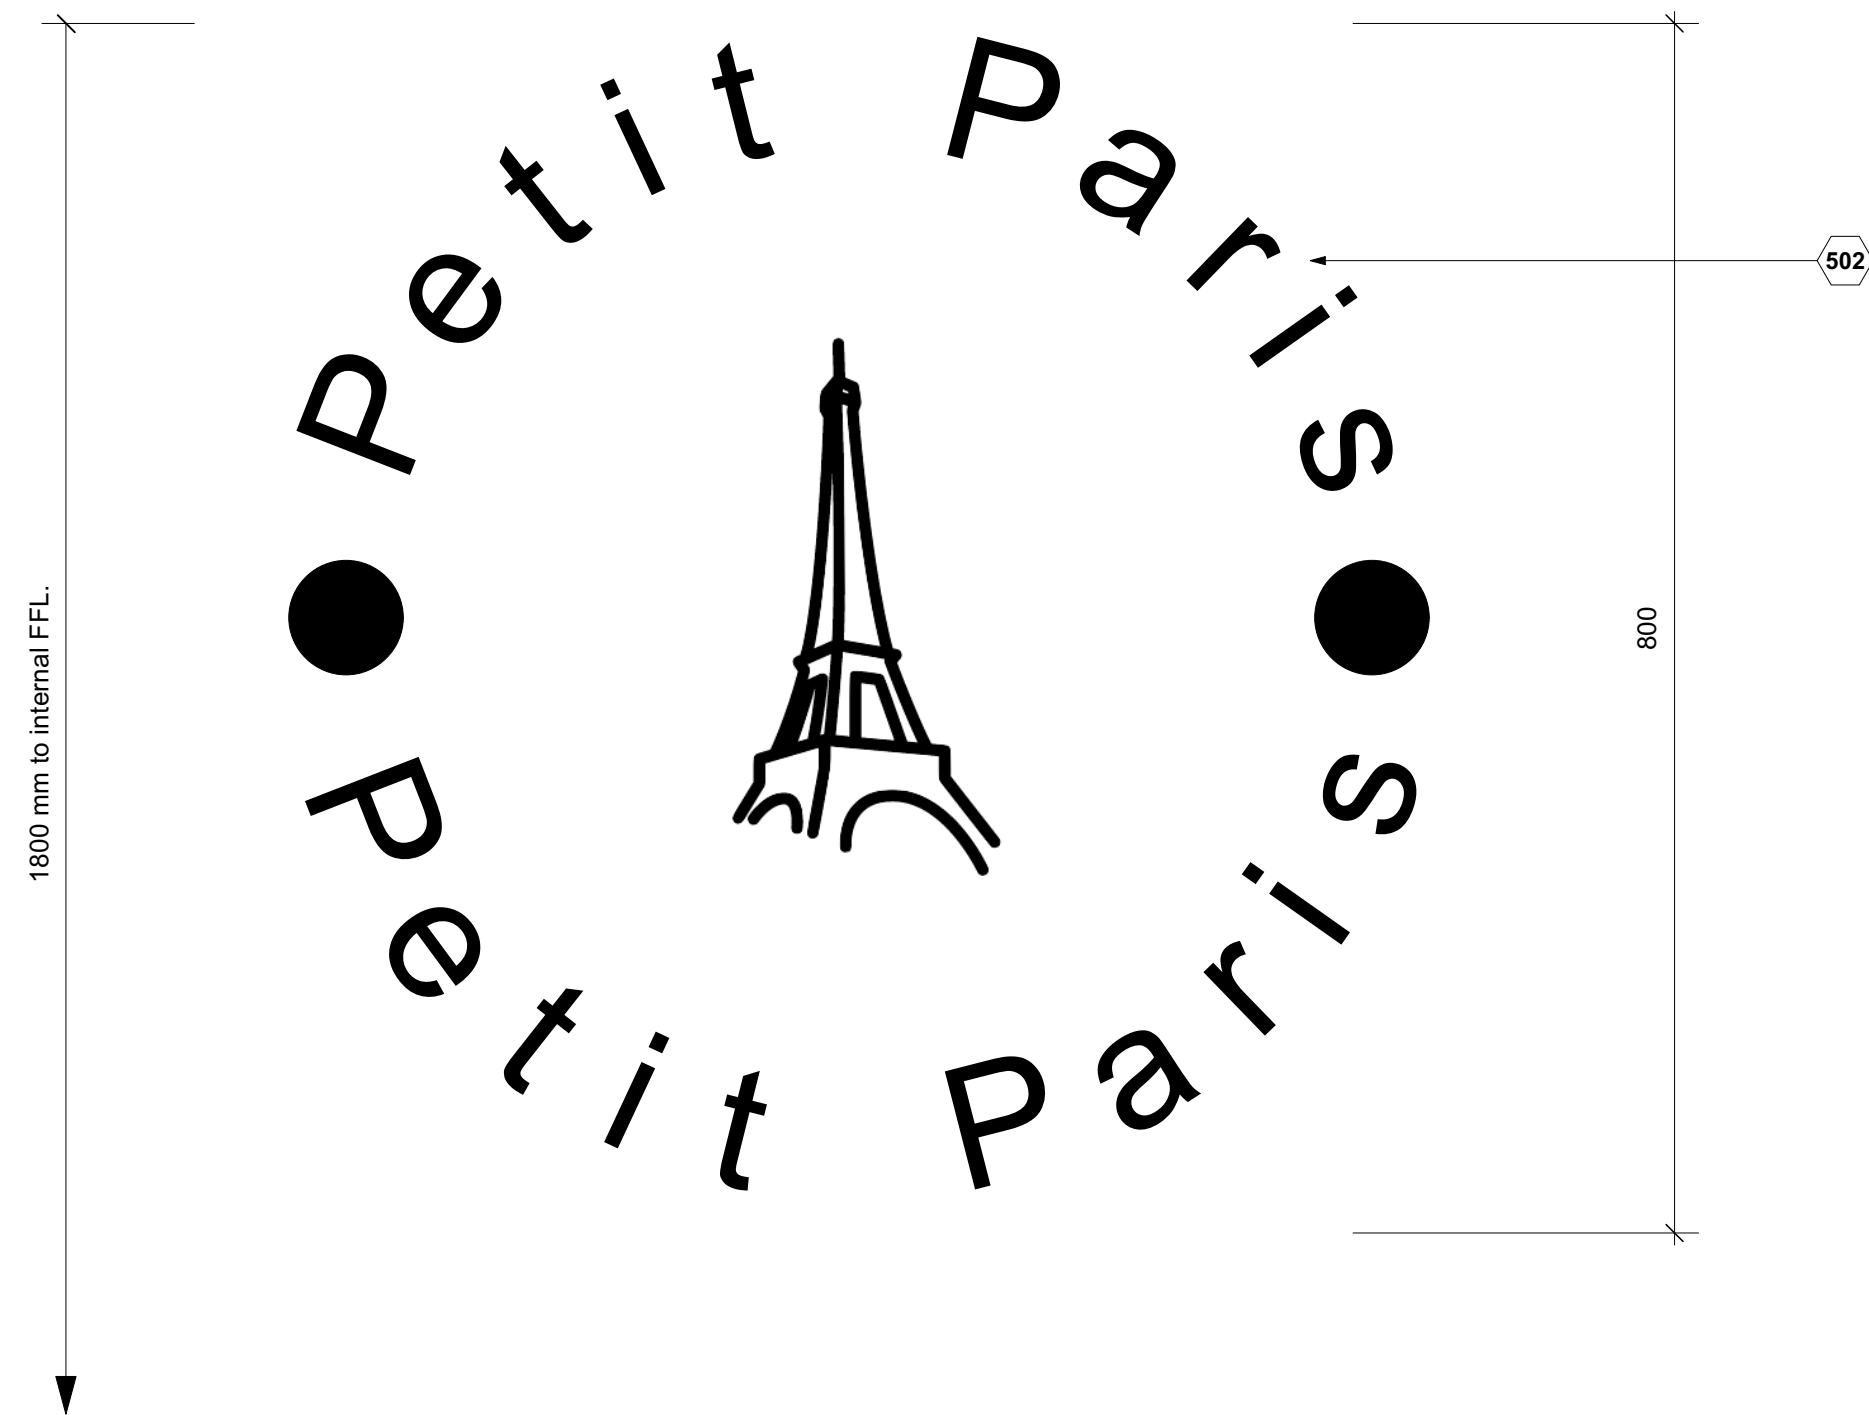

3 VINYL WINDOW GRAPHIC

PL500

SCALE: 1:5@A1