

DO NOT SCALE FROM THIS DRAWING.
ALL DIMENSIONS TO BE CHECKED ON SITE.
(DRAWINGS MAYBE SCALED FOR LOCAL AUTHORITY & PLANNING PURPOSE ONLY)
COPYRIGHT PROTECTED.


FOR PLANNING
DO NOT USE FOR CONSTRUCTION

CONSULTANT REFERENCES IN DRAWING:


STRUCTURAL - REF/REVISION

GENERAL NOTE: DETAILS TO BE READ
IN CONJUNCTION WITH WINDOW
SCHEDULE & EXTERNAL ELEVATIONS


ALL DIMENSIONS SHOWN ARE
APPROXIMATE AND TO BE
CONFIRMED BY FABRICATOR FOR
EACH INDIVIDUAL WINDOW

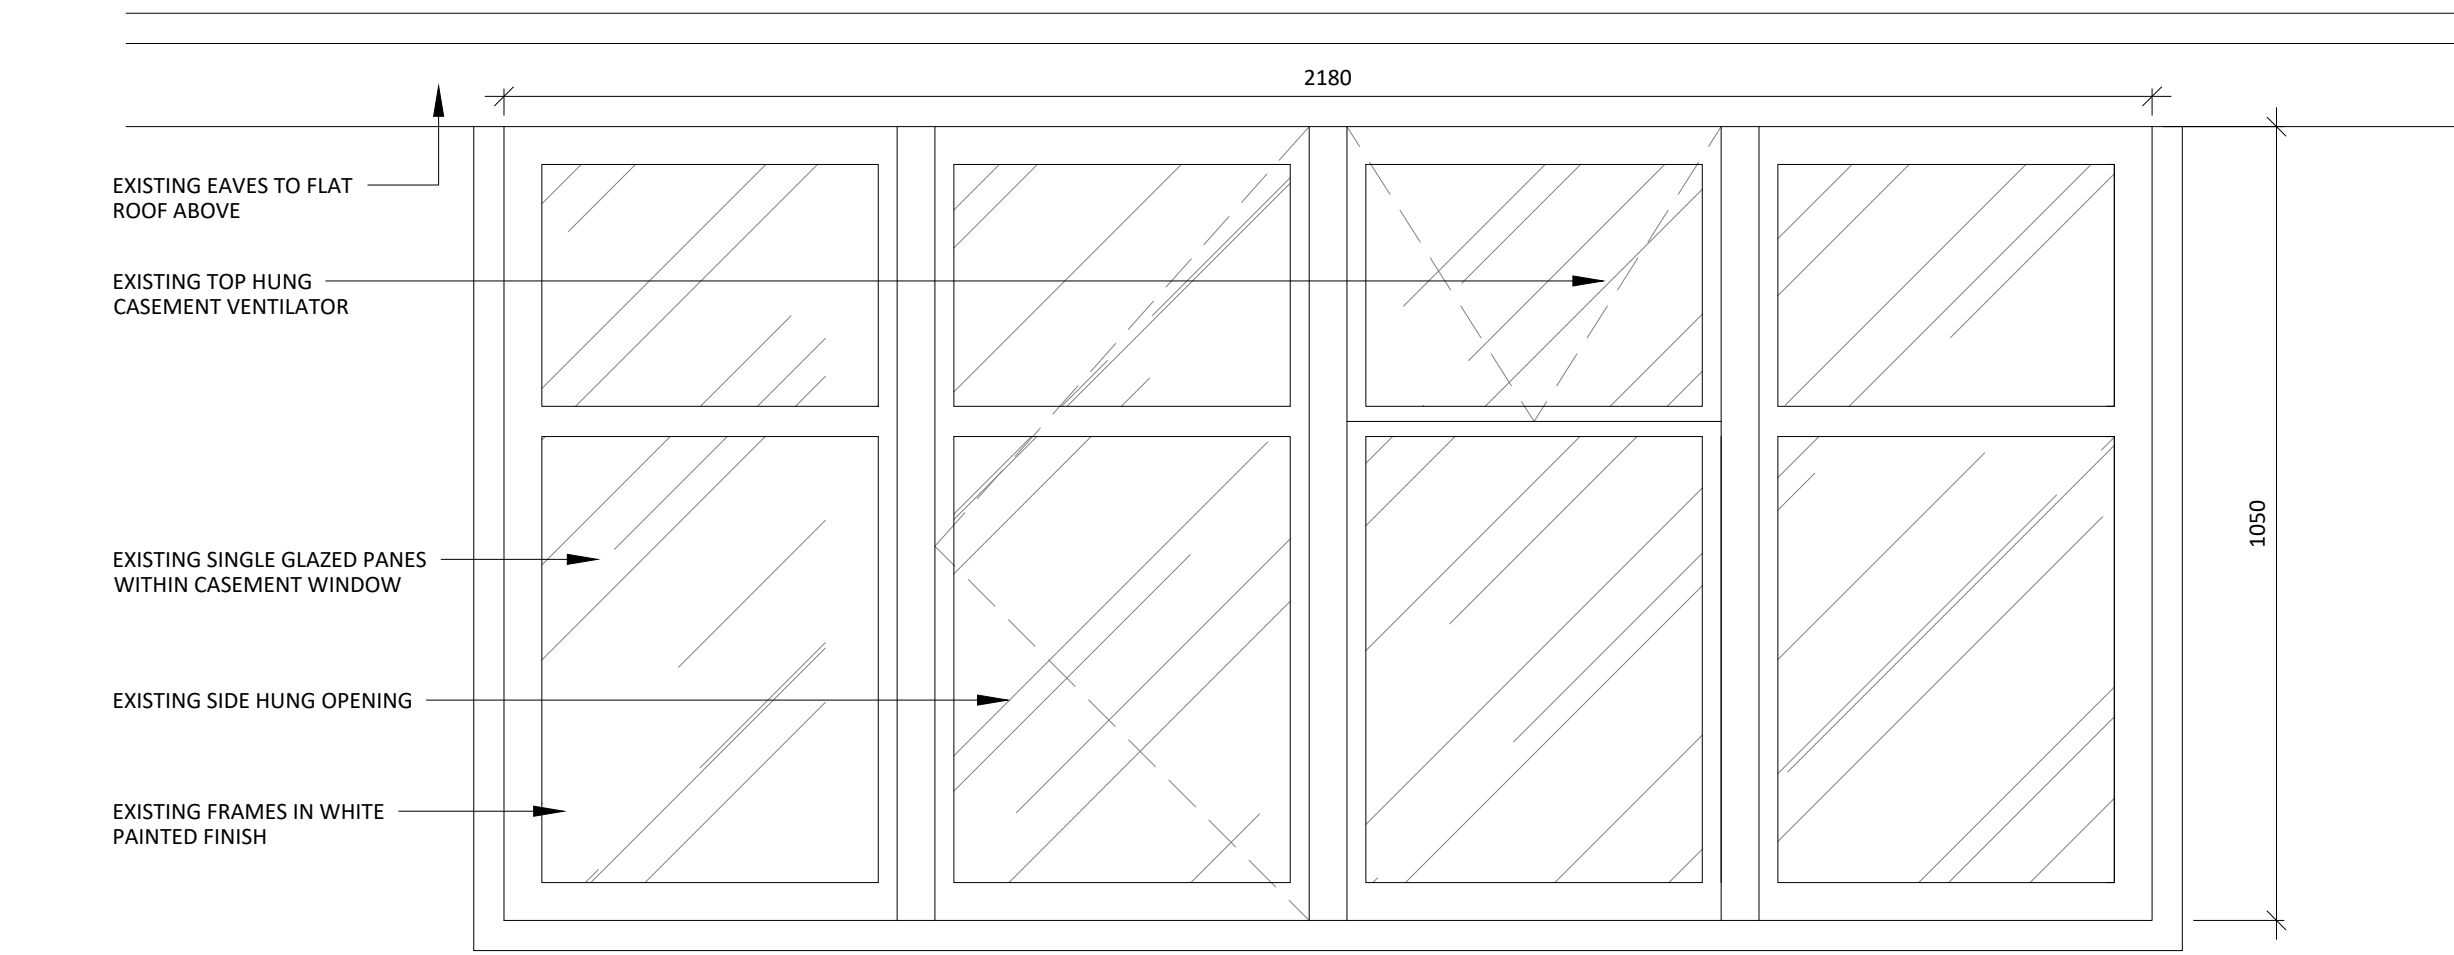


01 4th FLOOR WINDOW W.5.1 - TYPE I
519 SCALE 1:10 EXISTING ELEVATION

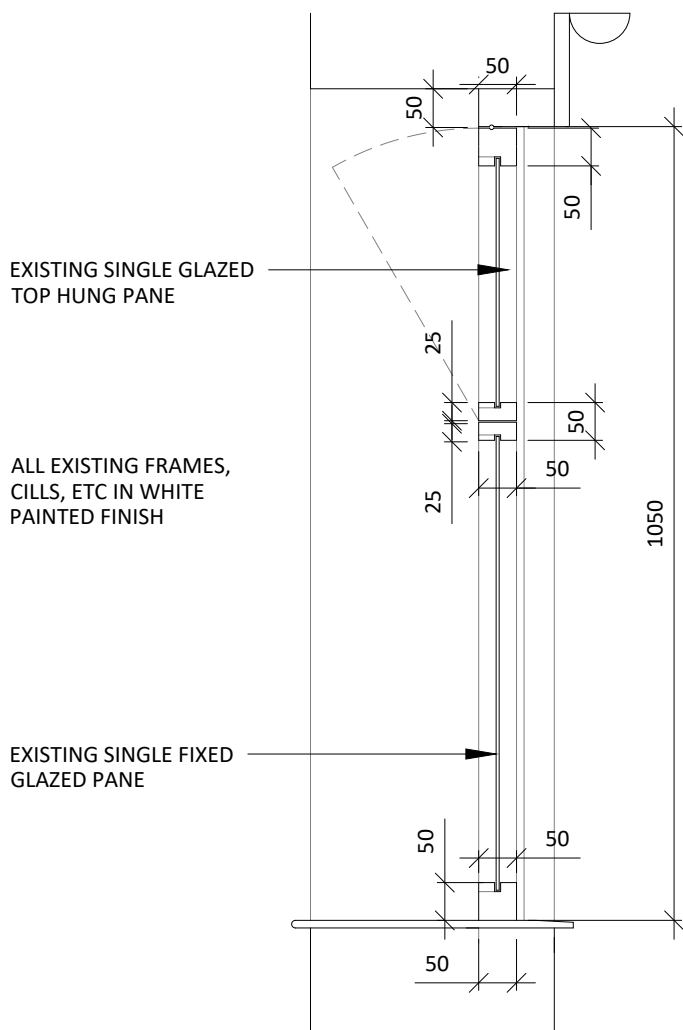


02 4th FLOOR WINDOW W.5.1 - TYPE I
519 SCALE 1:10 EXISTING SECTION

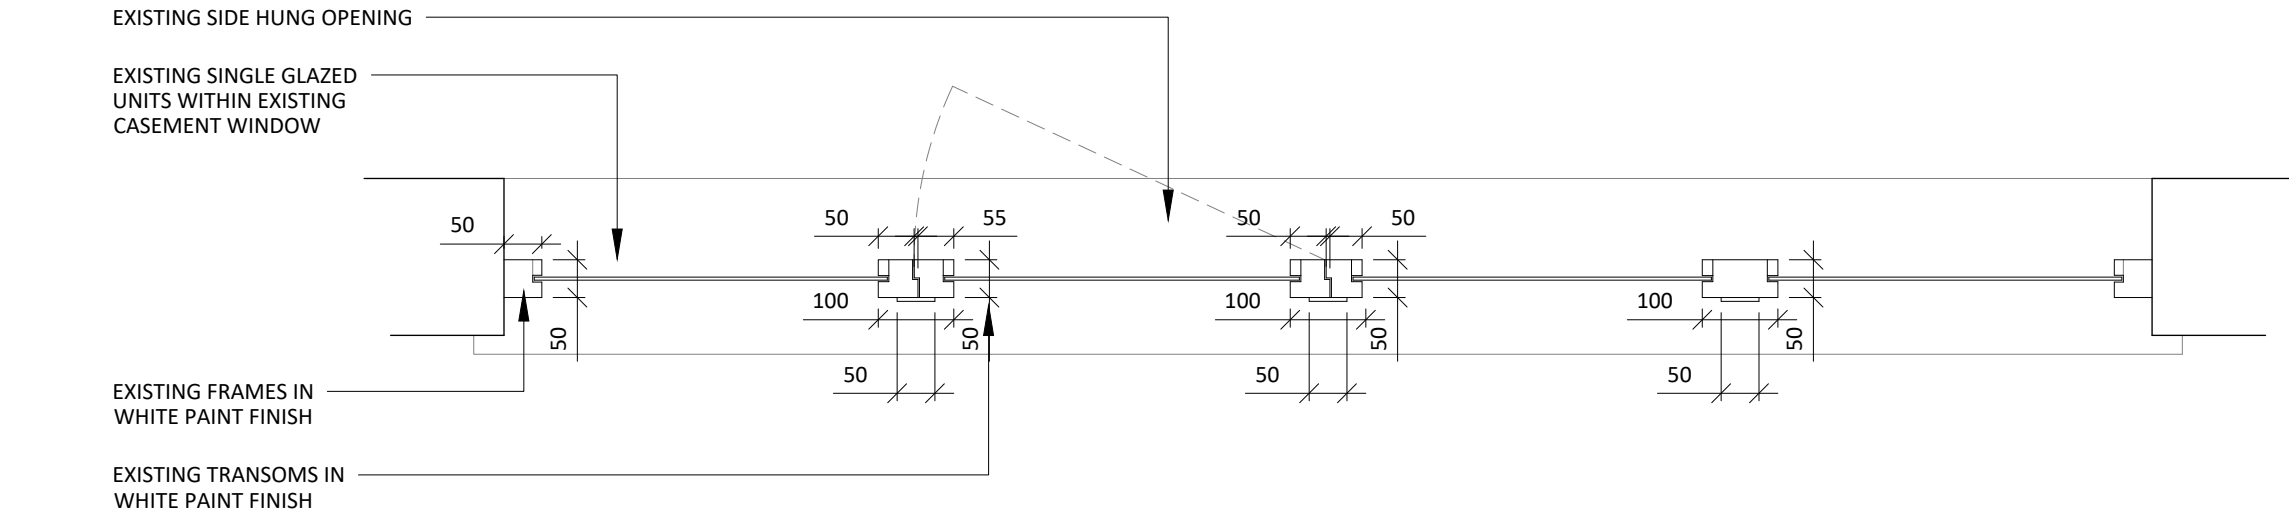


03 4th FLOOR WINDOW W.5.1 - TYPE I
519 SCALE 1:10 EXISTING PLAN SECTION

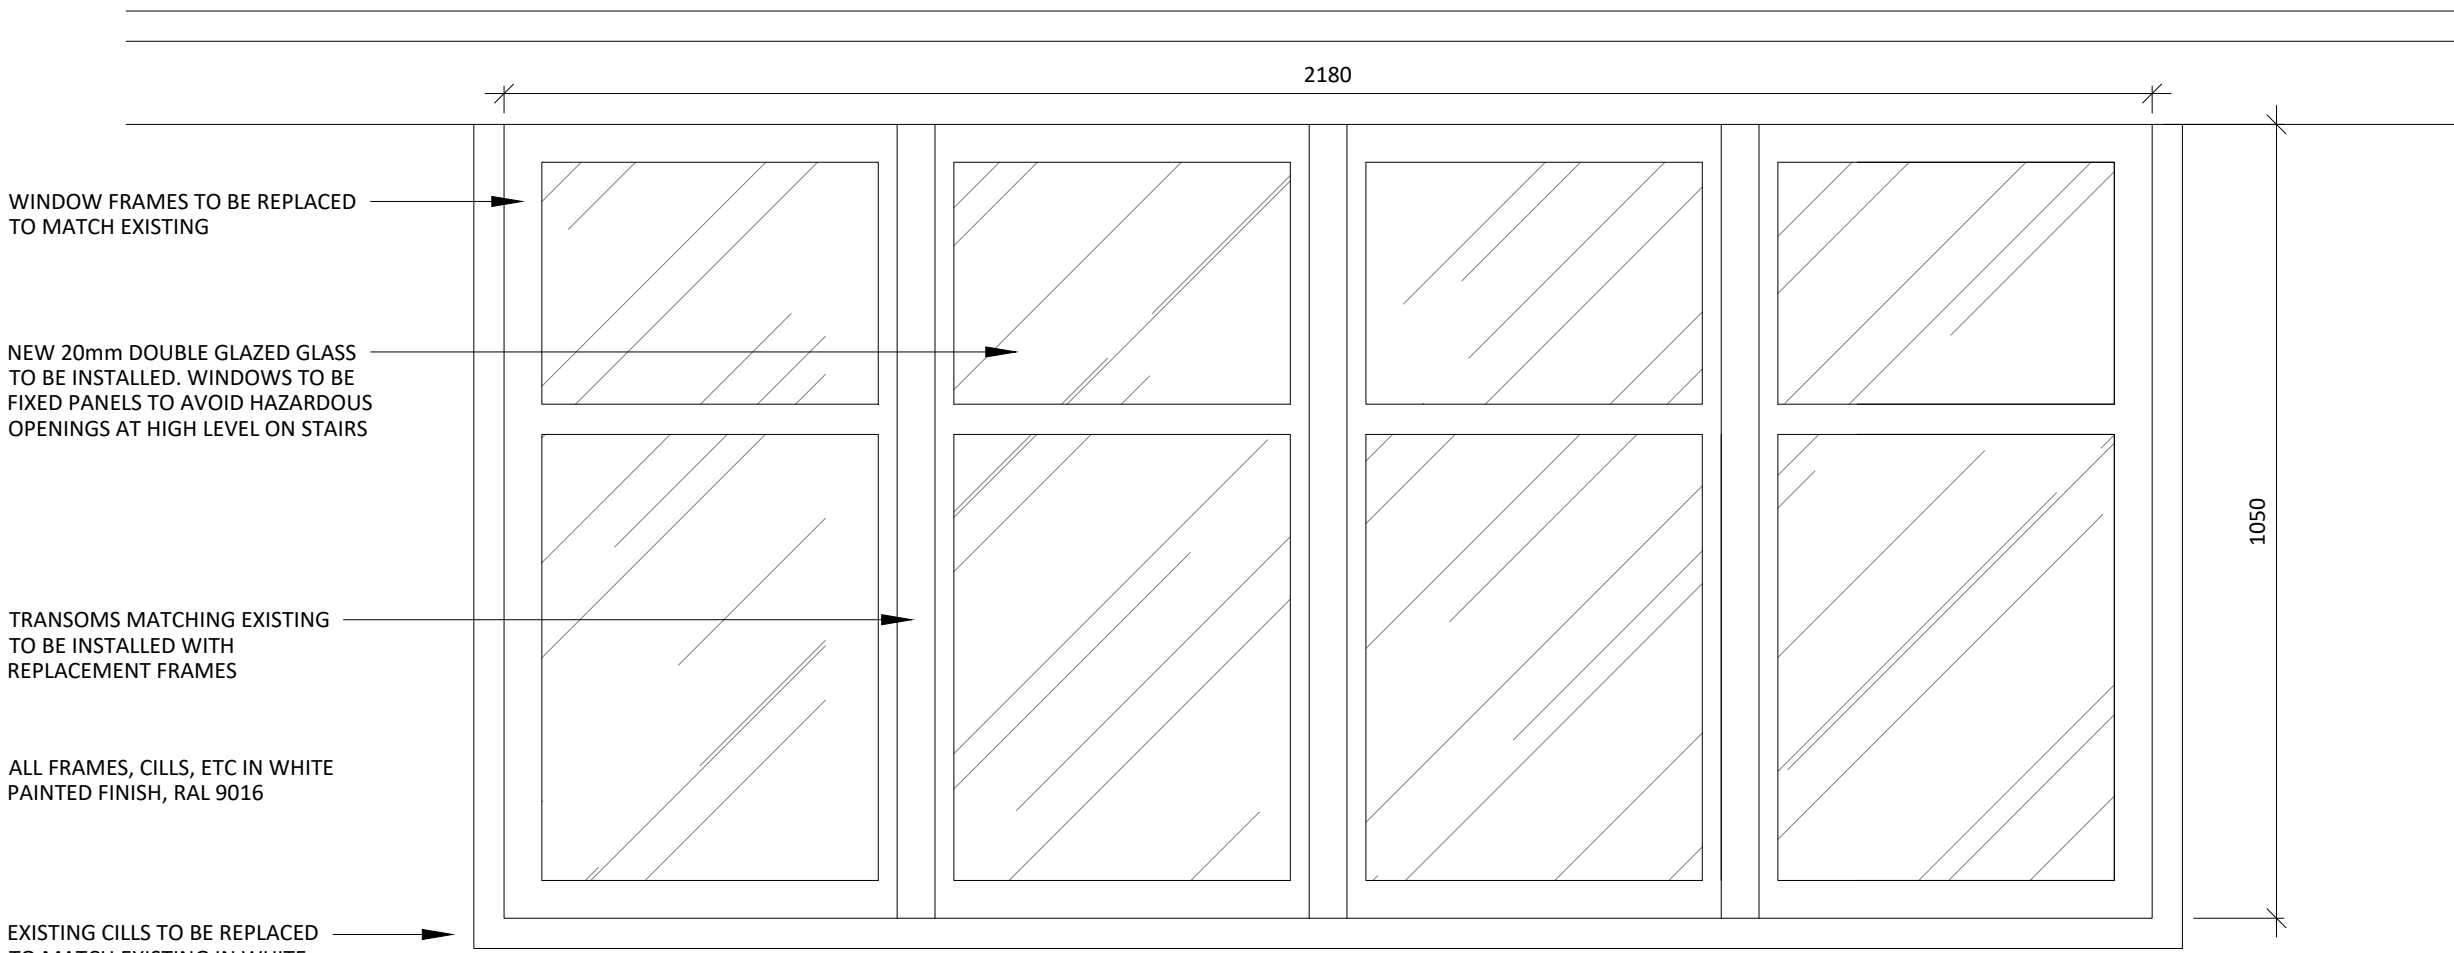


04 4th FLOOR WINDOW W.5.1 - TYPE I
519 SCALE 1:10 EXISTING ELEVATION

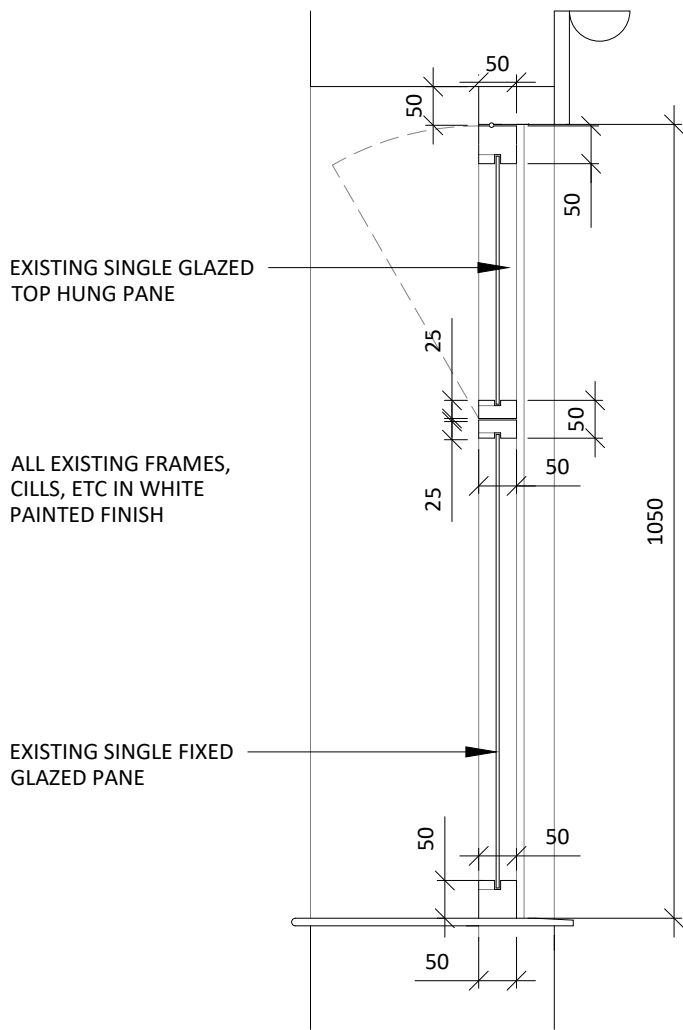


05 4th FLOOR WINDOW W.5.1 - TYPE I
519 SCALE 1:10 EXISTING SECTION

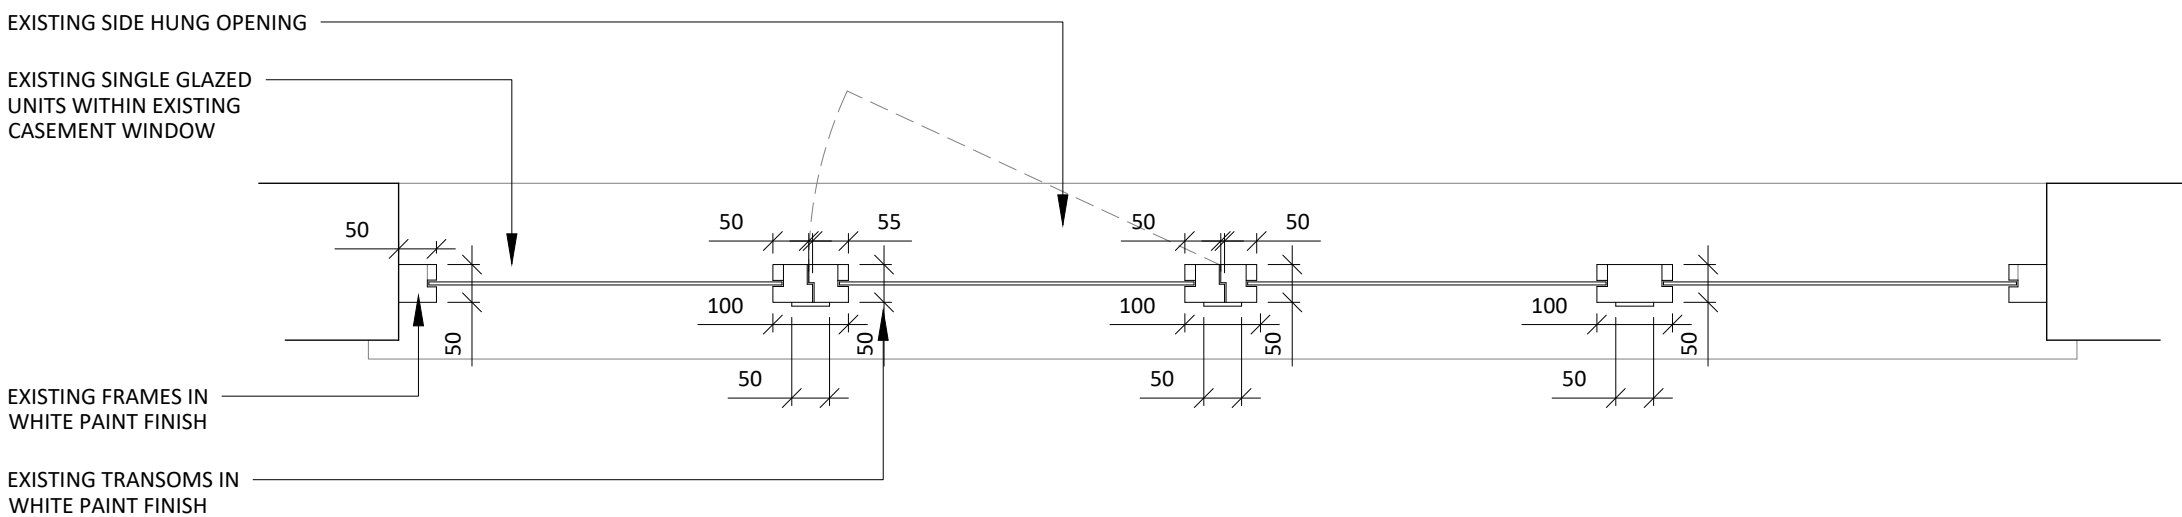

06 4th FLOOR WINDOW W.5.1 - TYPE I
519 SCALE 1:10 EXISTING PLAN SECTION

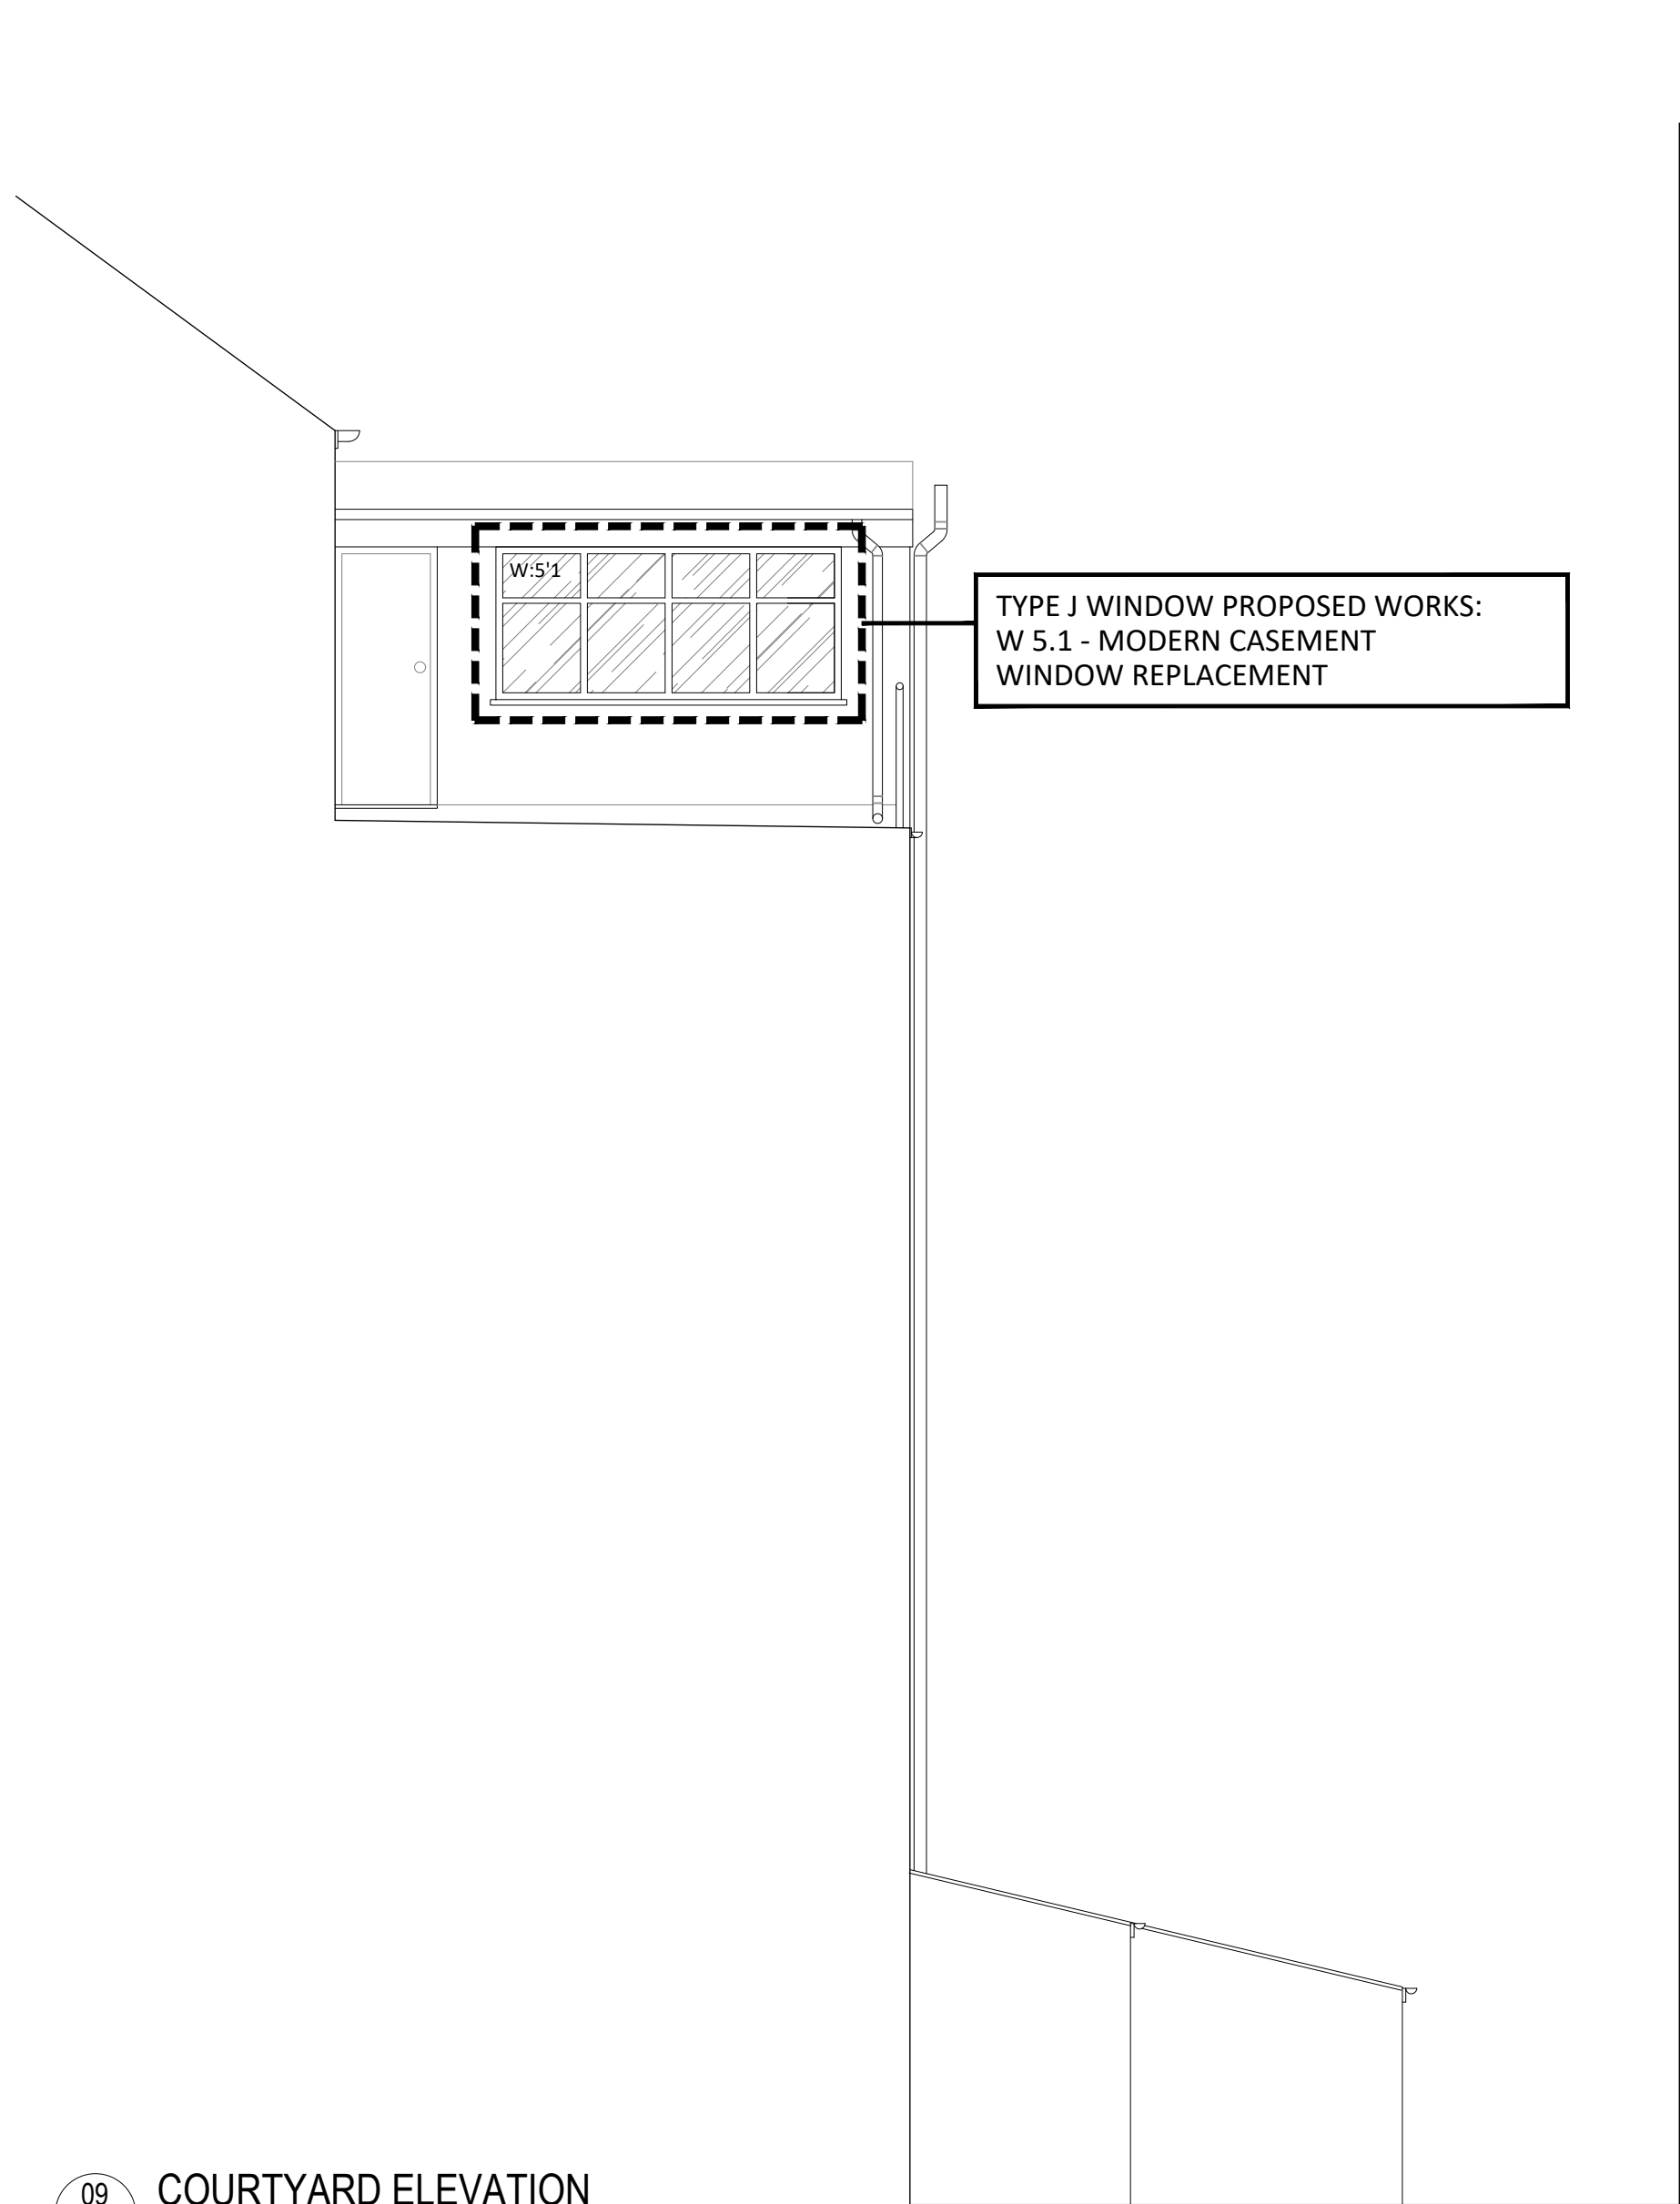

09 COURTYARD ELEVATION
519 SCALE 1:50

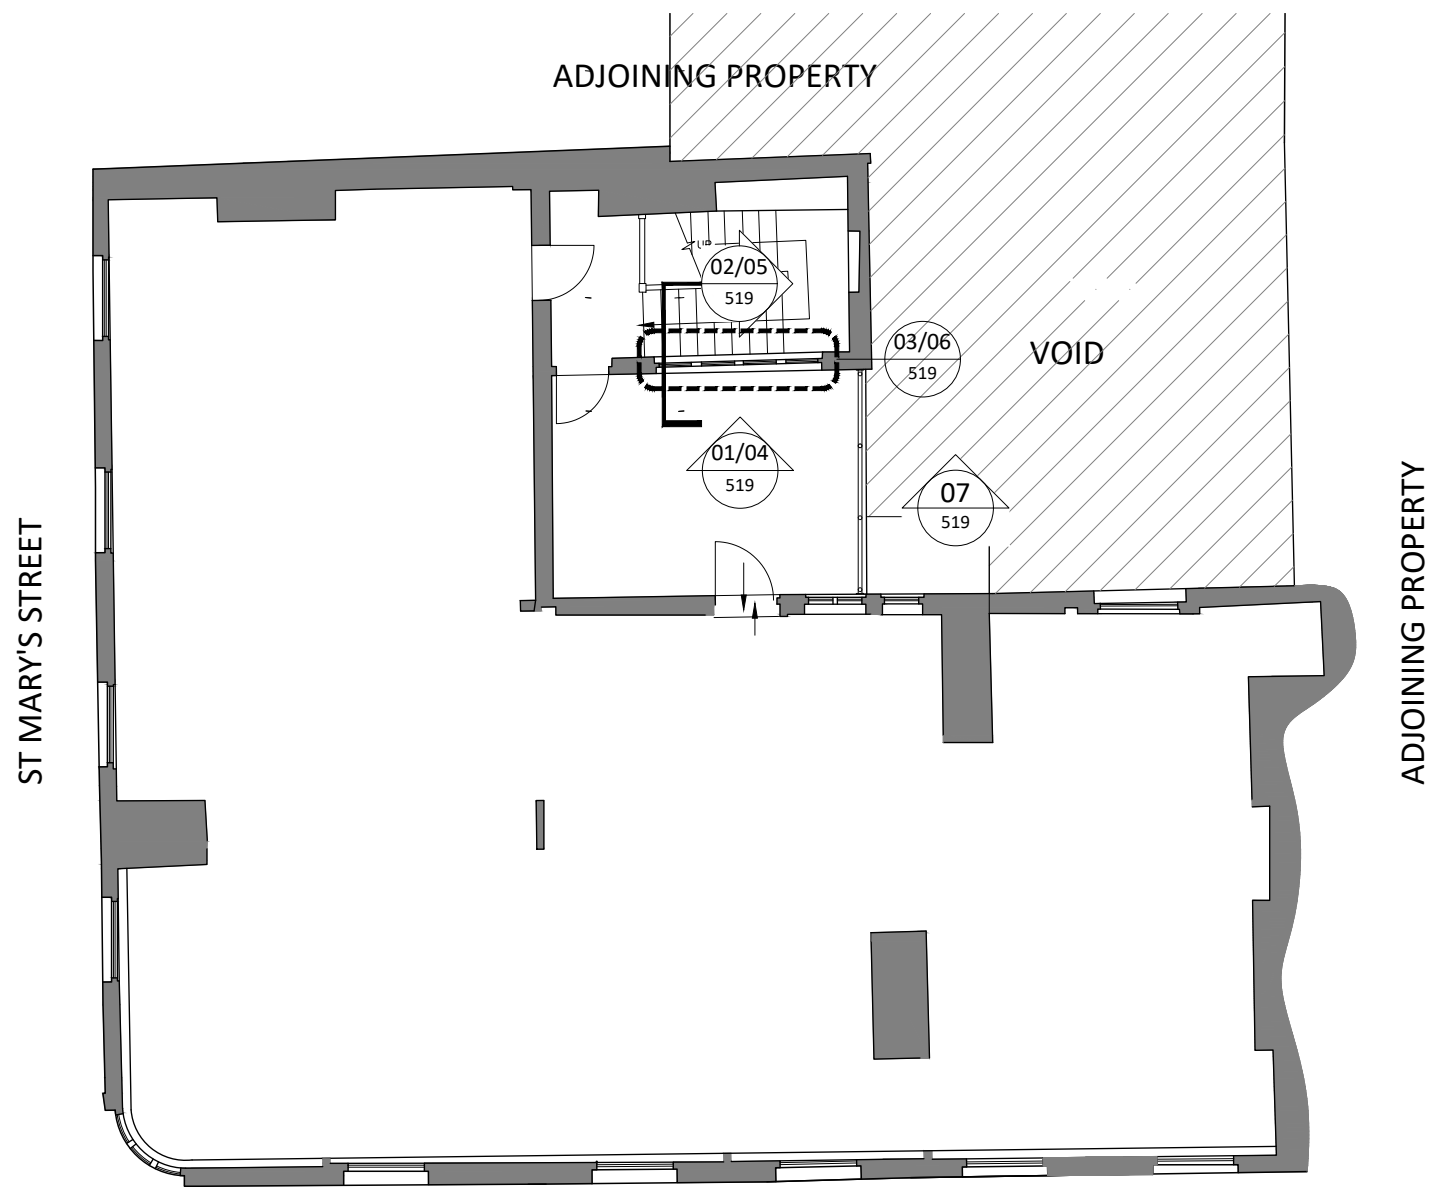

10 THIRD FLOOR REFERENCE PLAN
519 SCALE 1:100

01	19/08/22	ISSUED FOR PLANNING	SO	ARB
00	04/08/22	ISSUED FOR REVIEW	SO	ARB
REV	DATE	DESCRIPTION	DRAWN	CHECKED

A X I

ADDRESS : 41 SOUTH KING STREET, MANCHESTER, M2 6GE
TELEPHONE : +44 (0)161 879 7357
EMAIL : www.axi.studio
COMPANY No : 11847325

CLIENT
CONWAY ESTATES LIMITED
58 MONEYMORE RD,
MAGHERFELT, BT45 6HG

PROJECT
92-96 DEANSGATE
MANCHESTER
M3 2QG

DRAWING REFERENCE

WINDOW TYPE J
EXISTING & PROPOSED DETAILS

JOB REFERENCE	DRAWING SCALE	DATE	DRAWN	CHECKED
20-054	varies@A1	19/05/2021	FWE	ARB
DRAWING REFERENCE No	STAGE	REV		
519	3	01		