



ST JAMES / 95 OXFORD STREET

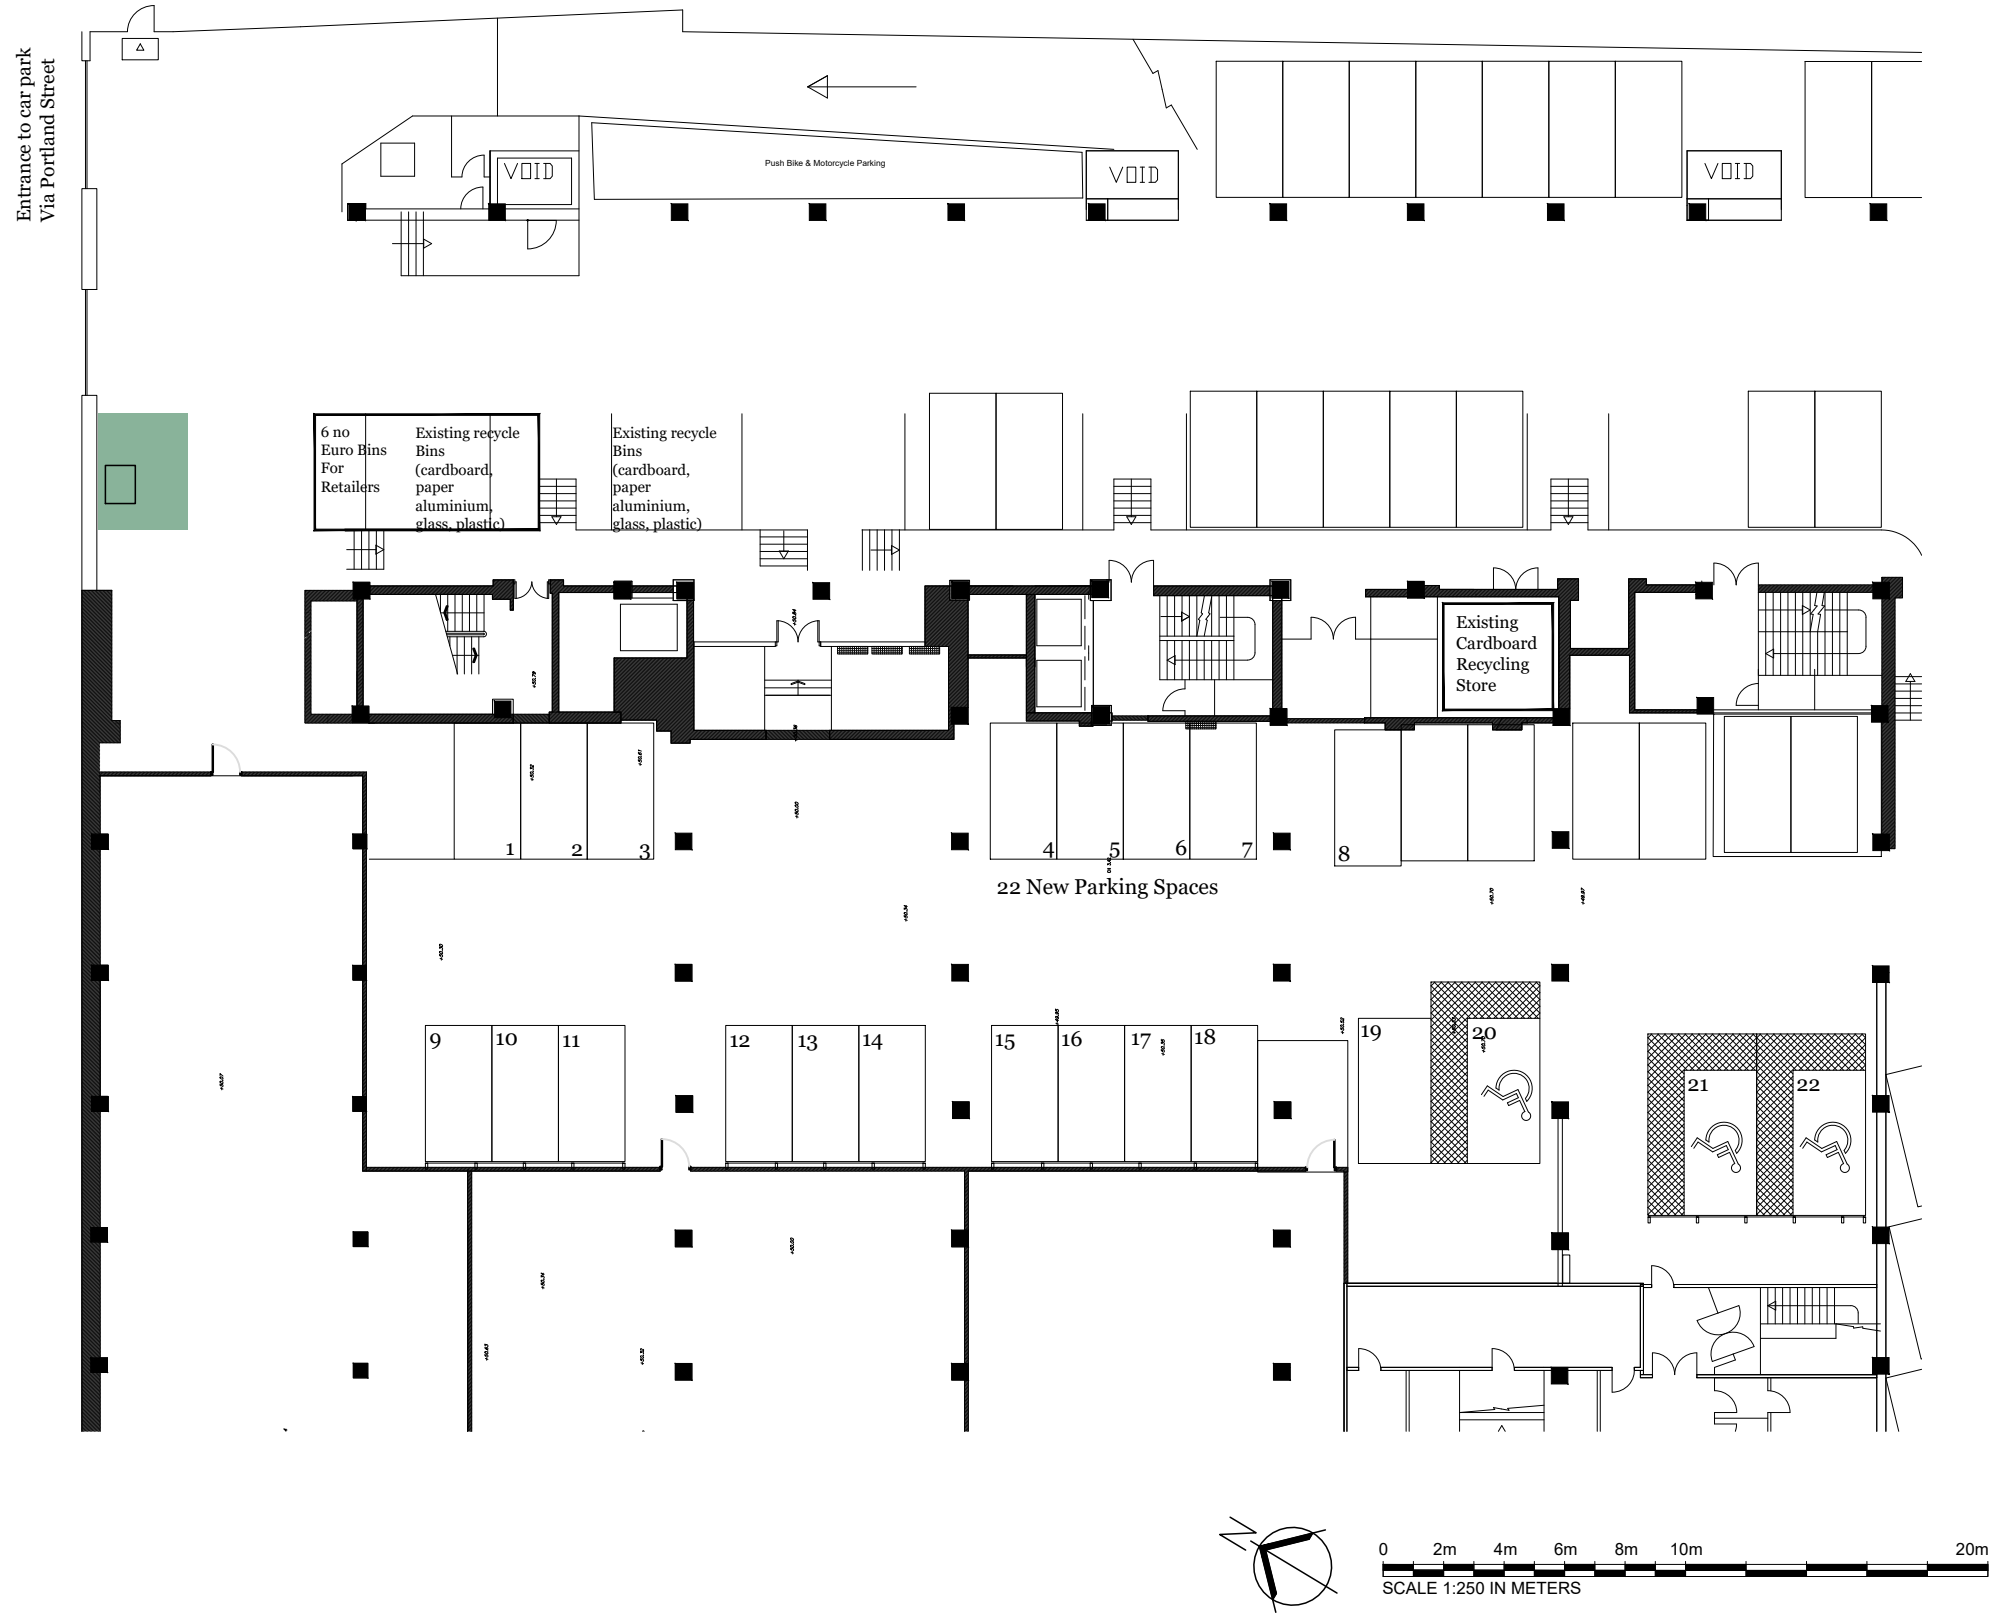

KEY:

- BIN LOCATION
- CUSTOMER DEMISE

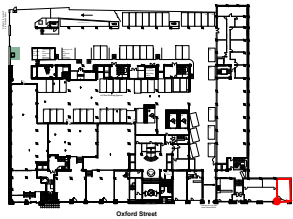

LOCATION PLAN

REVISION DATE NOTES

NOTE: ALL CONTRACTORS MUST VISIT THE SITE AND BE RESPONSIBLE FOR TAKING AND CHECKING ALL DIMENSIONS RELATIVE TO THEIR WORK. PLEASE INFORM BRUNTWOOD DESIGN STUDIO OF ANY VARIATION BETWEEN DRAWINGS AND SITE CONDITIONS. COPYRIGHT OF THIS DRAWING IS VESTED IN BRUNTWOOD AND IT MUST NOT BE COPIED WITHOUT APPROVAL. USE FIGURED DIMENSIONS ONLY FROM THIS DRAWING. DO NOT SCALE OFF THIS DRAWING!

Status:		
FOR INFORMATION ONLY		
Building:		
ST JAMES		
Customer:		
GYROS STREET LTD		
Title:		
95 OXFORD STREET GROUND FLOOR BIN LOCATION PLAN		
Drawn:	Scale:	PaperSize:
LK	1:250	A3
Floor:	Suite:	Date:
GF	95 OS	20.10.22
Drawing Number:	Revision:	
153986	SK.01.1 -	

Union, Albert Square, Manchester, M2 6LW.
Tel: 0161 212 2222

bruntwood
Works