
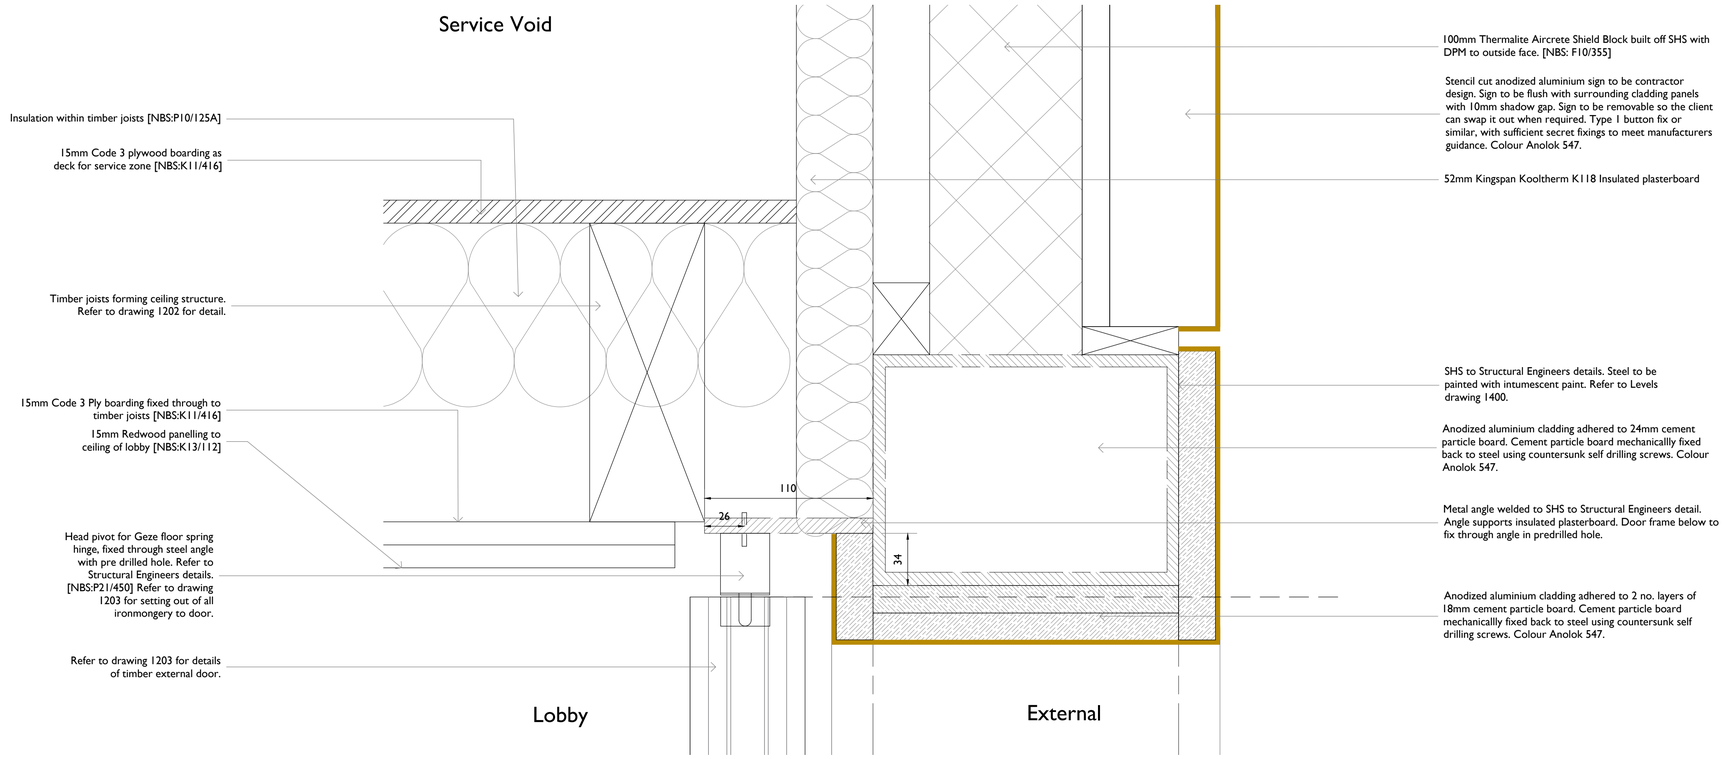



**1206 1 Door Head Detail**
**1:2 @ A1**

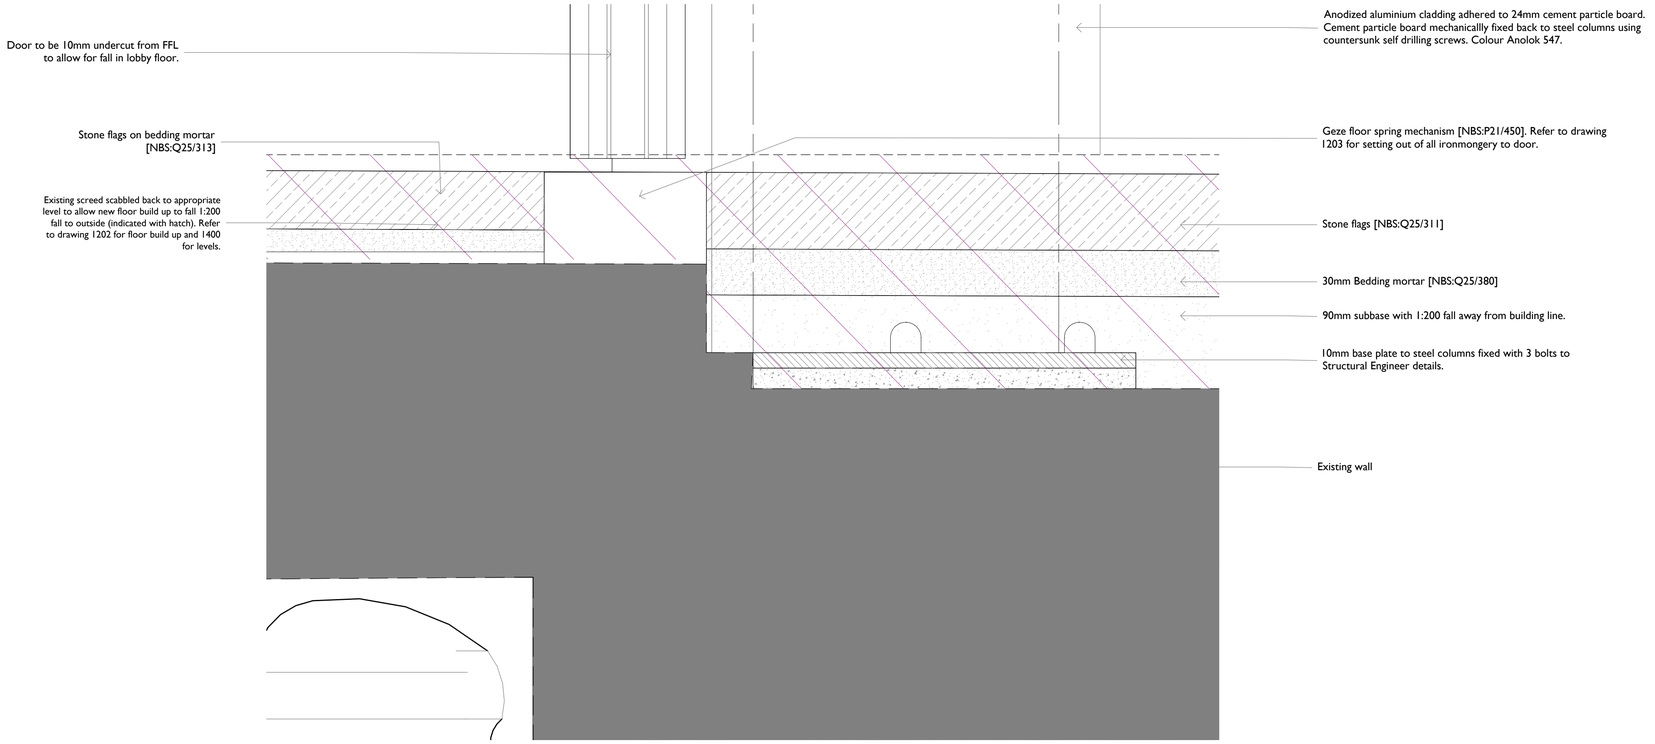


**1206 2 Door Threshold Detail**
**1:2 @ A1**

**Notes:**

Drawings are based on survey data and may not accurately represent what is physically present.

Do not scale from this drawing. All dimensions are to be verified on site before proceeding with the work.

All dimensions are in millimeters unless noted otherwise.

Purcell shall be notified in writing of any discrepancies.

**Key Plan**
not to scale

| ISSUE | DATE | DRAWN | CHECKED | DESCRIPTION |
|---|---|---|---|---|
| Current | 25/02/2022 | JB | JB | |

**CLIENT** University of Manchester

**PROJECT** Manchester Museum Courtyard

**TITLE** Door Head and Threshold Detail

**SIZE & SCALE** A1L As Noted

**STATUS** A - For Construction

**JOB NUMBER** 237010

**NUMBER**
6137-PUR-MMC-XX-DR-A-1206

**REVISION** B

PURCELL

St James', 79 Oxford Street, Manchester, M1 6FQ
© PURCELL 2019. PURCELL ® IS THE TRADING NAME OF PURCELL ARCHITECTURE LTD.