




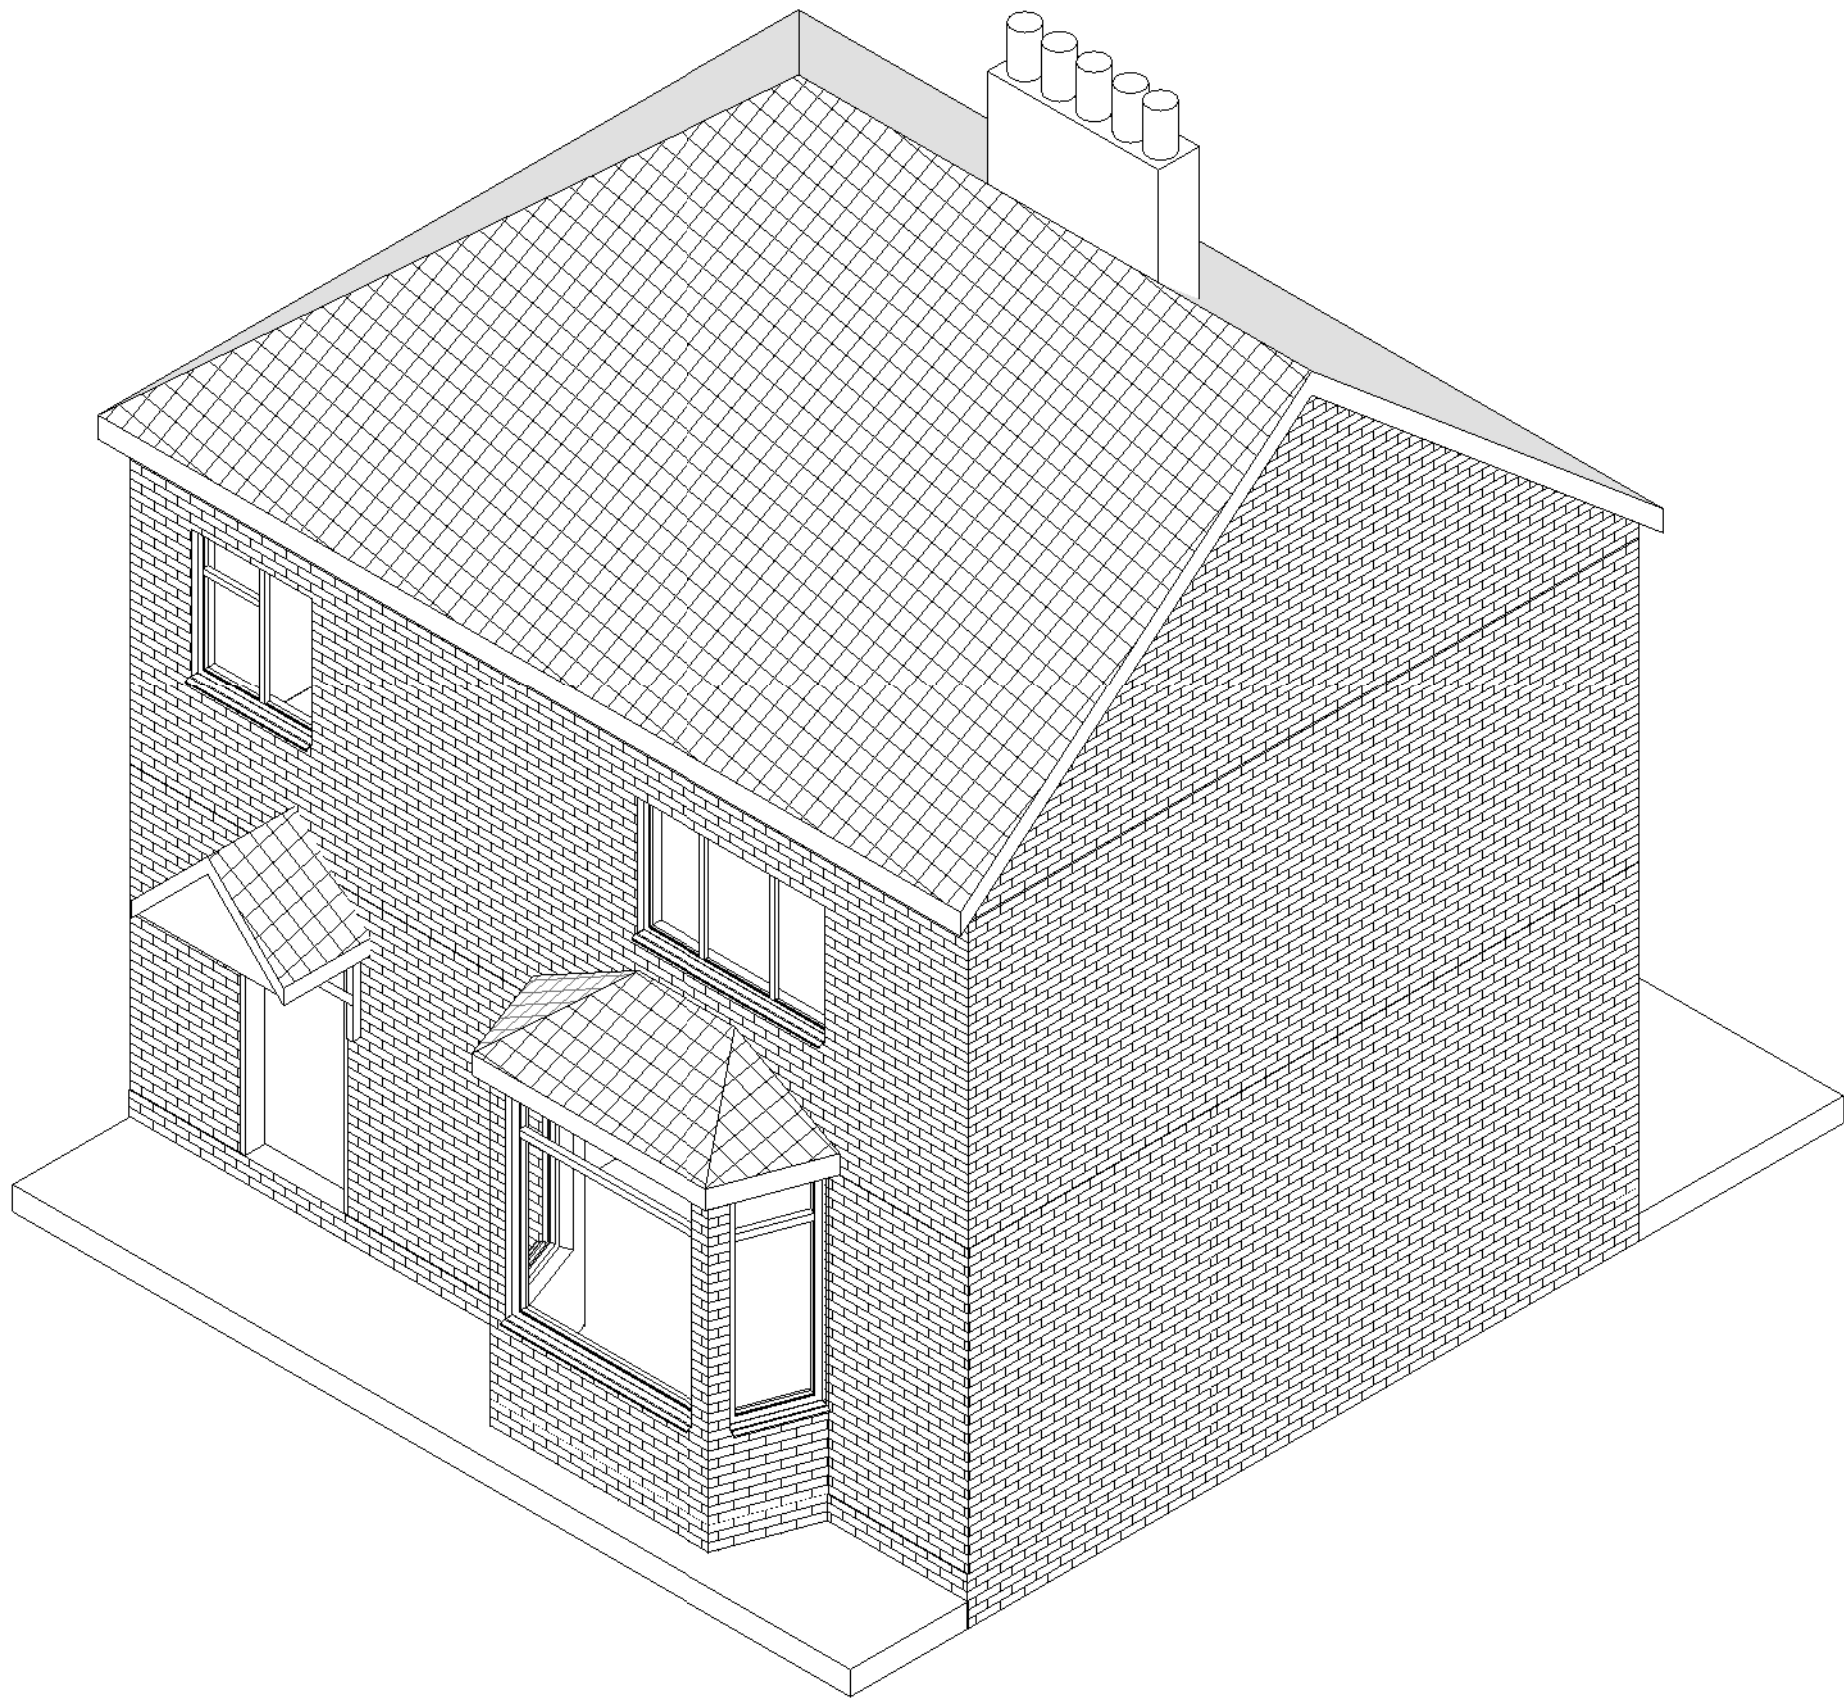


1 3D Existing

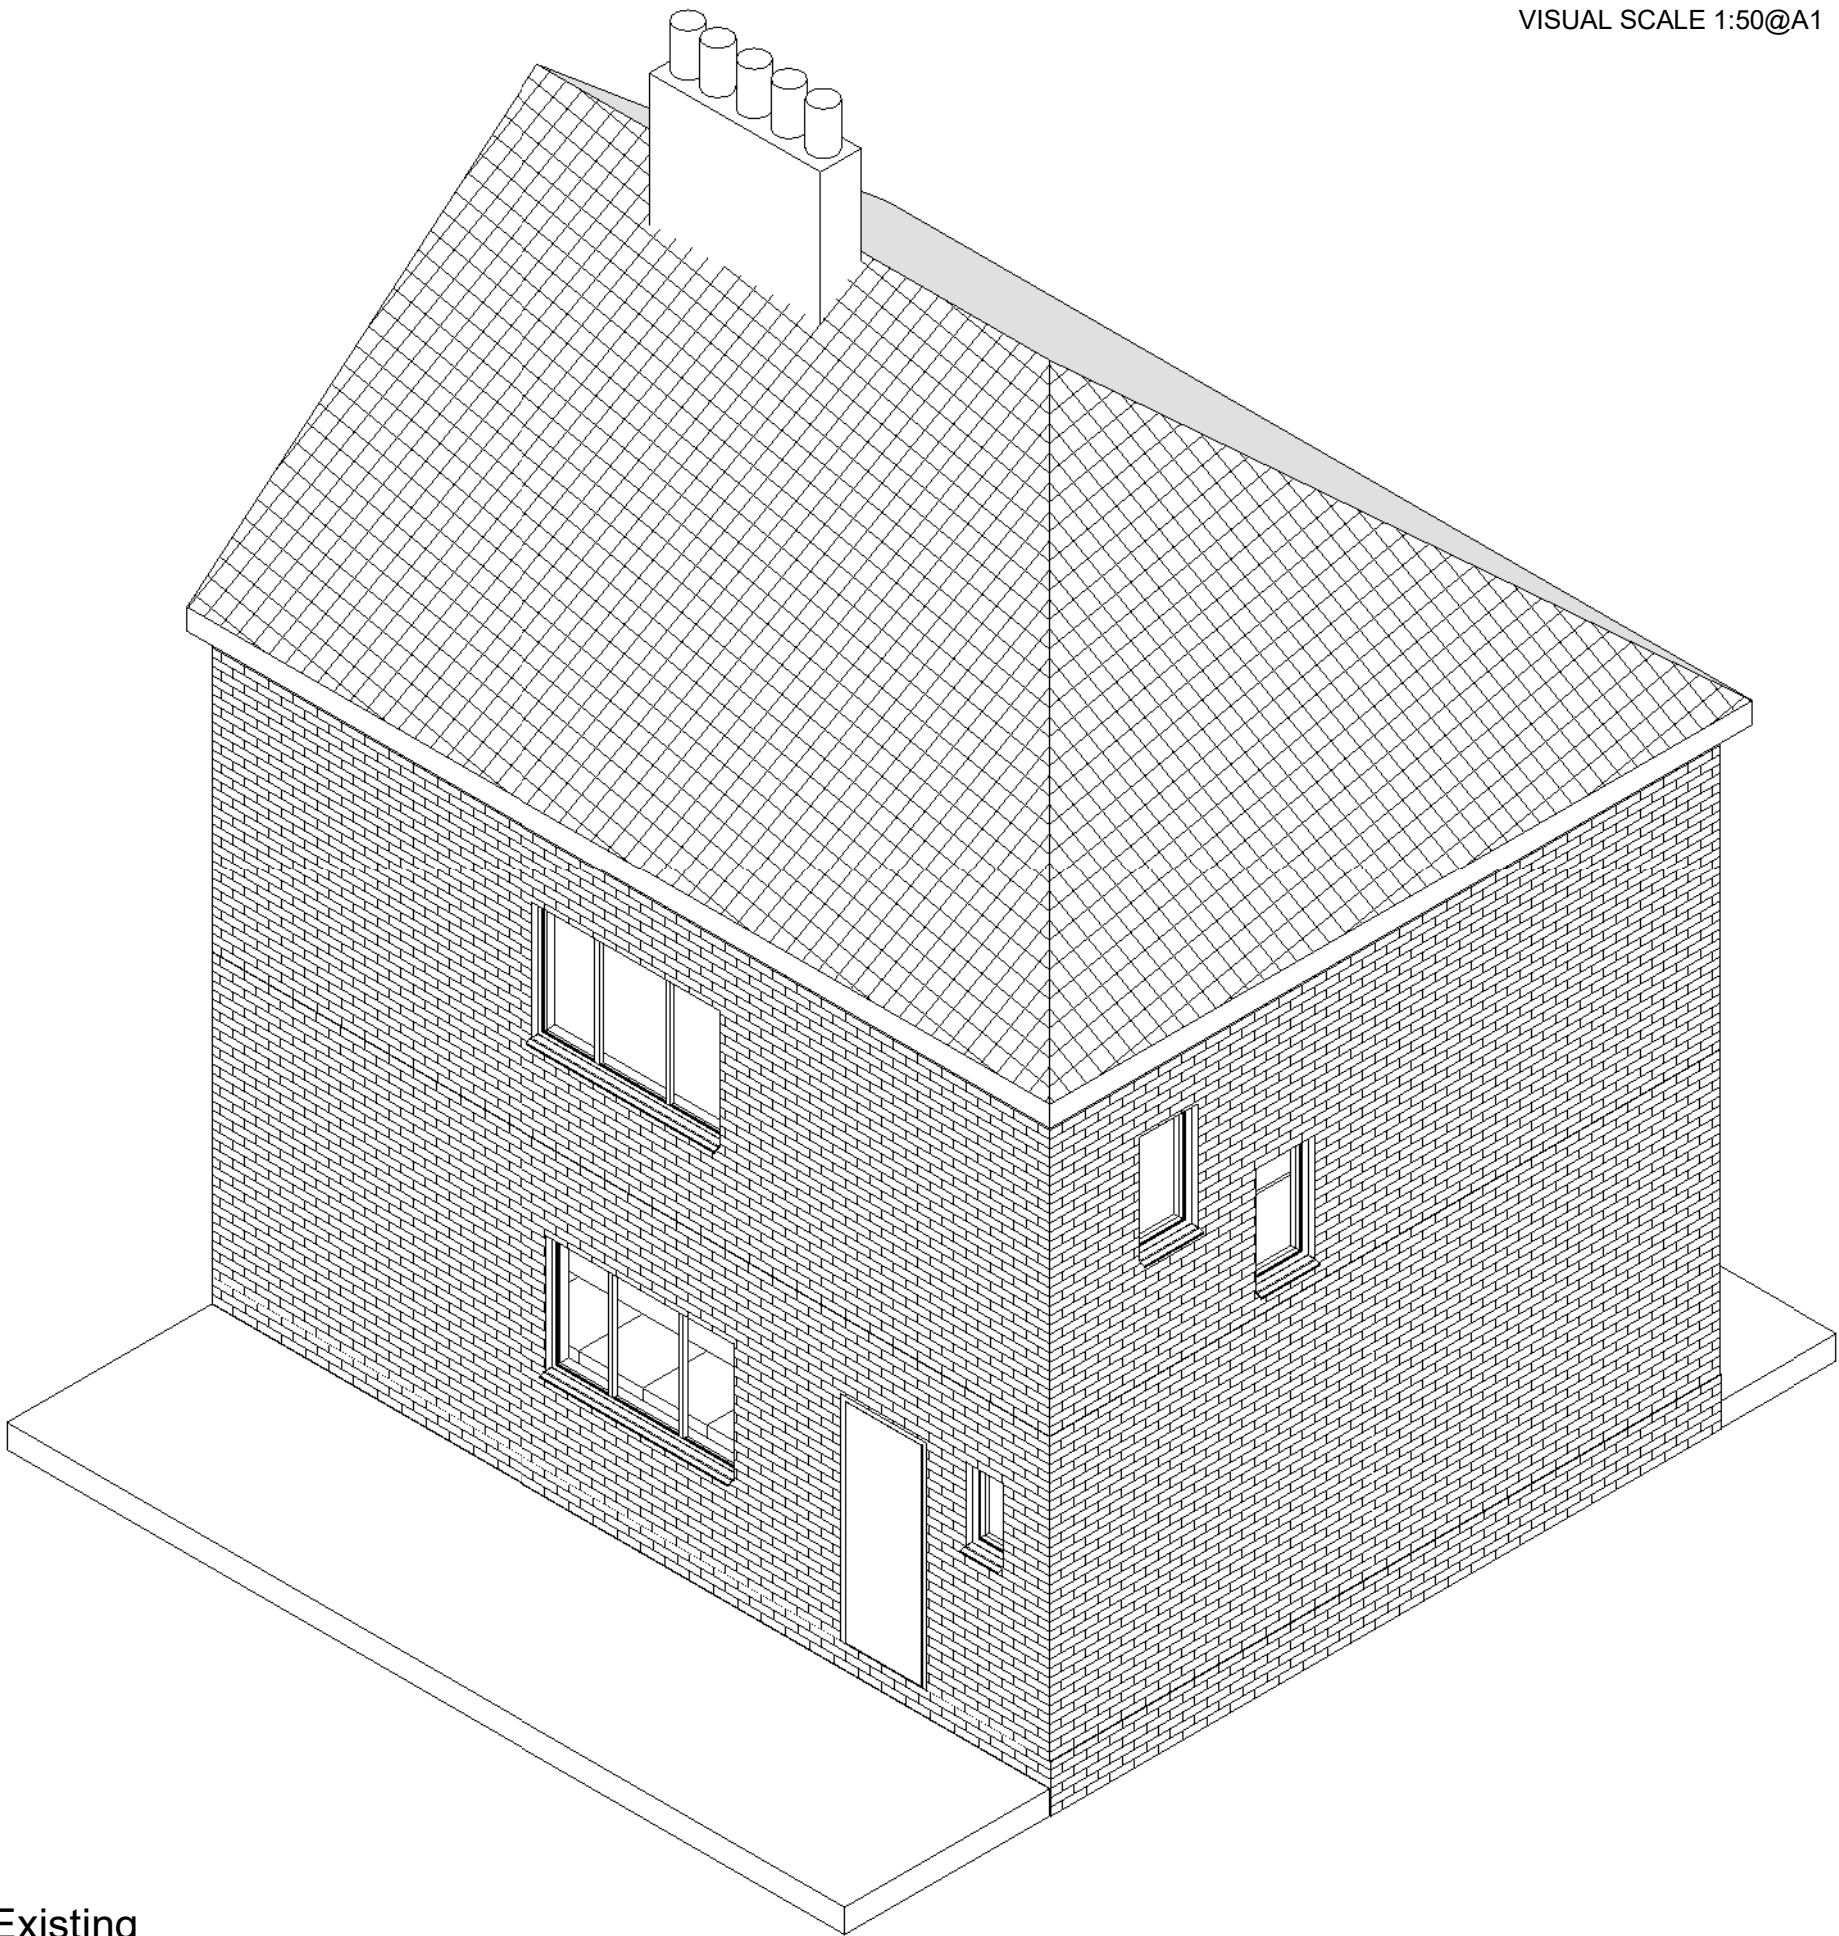

3 3D Existing

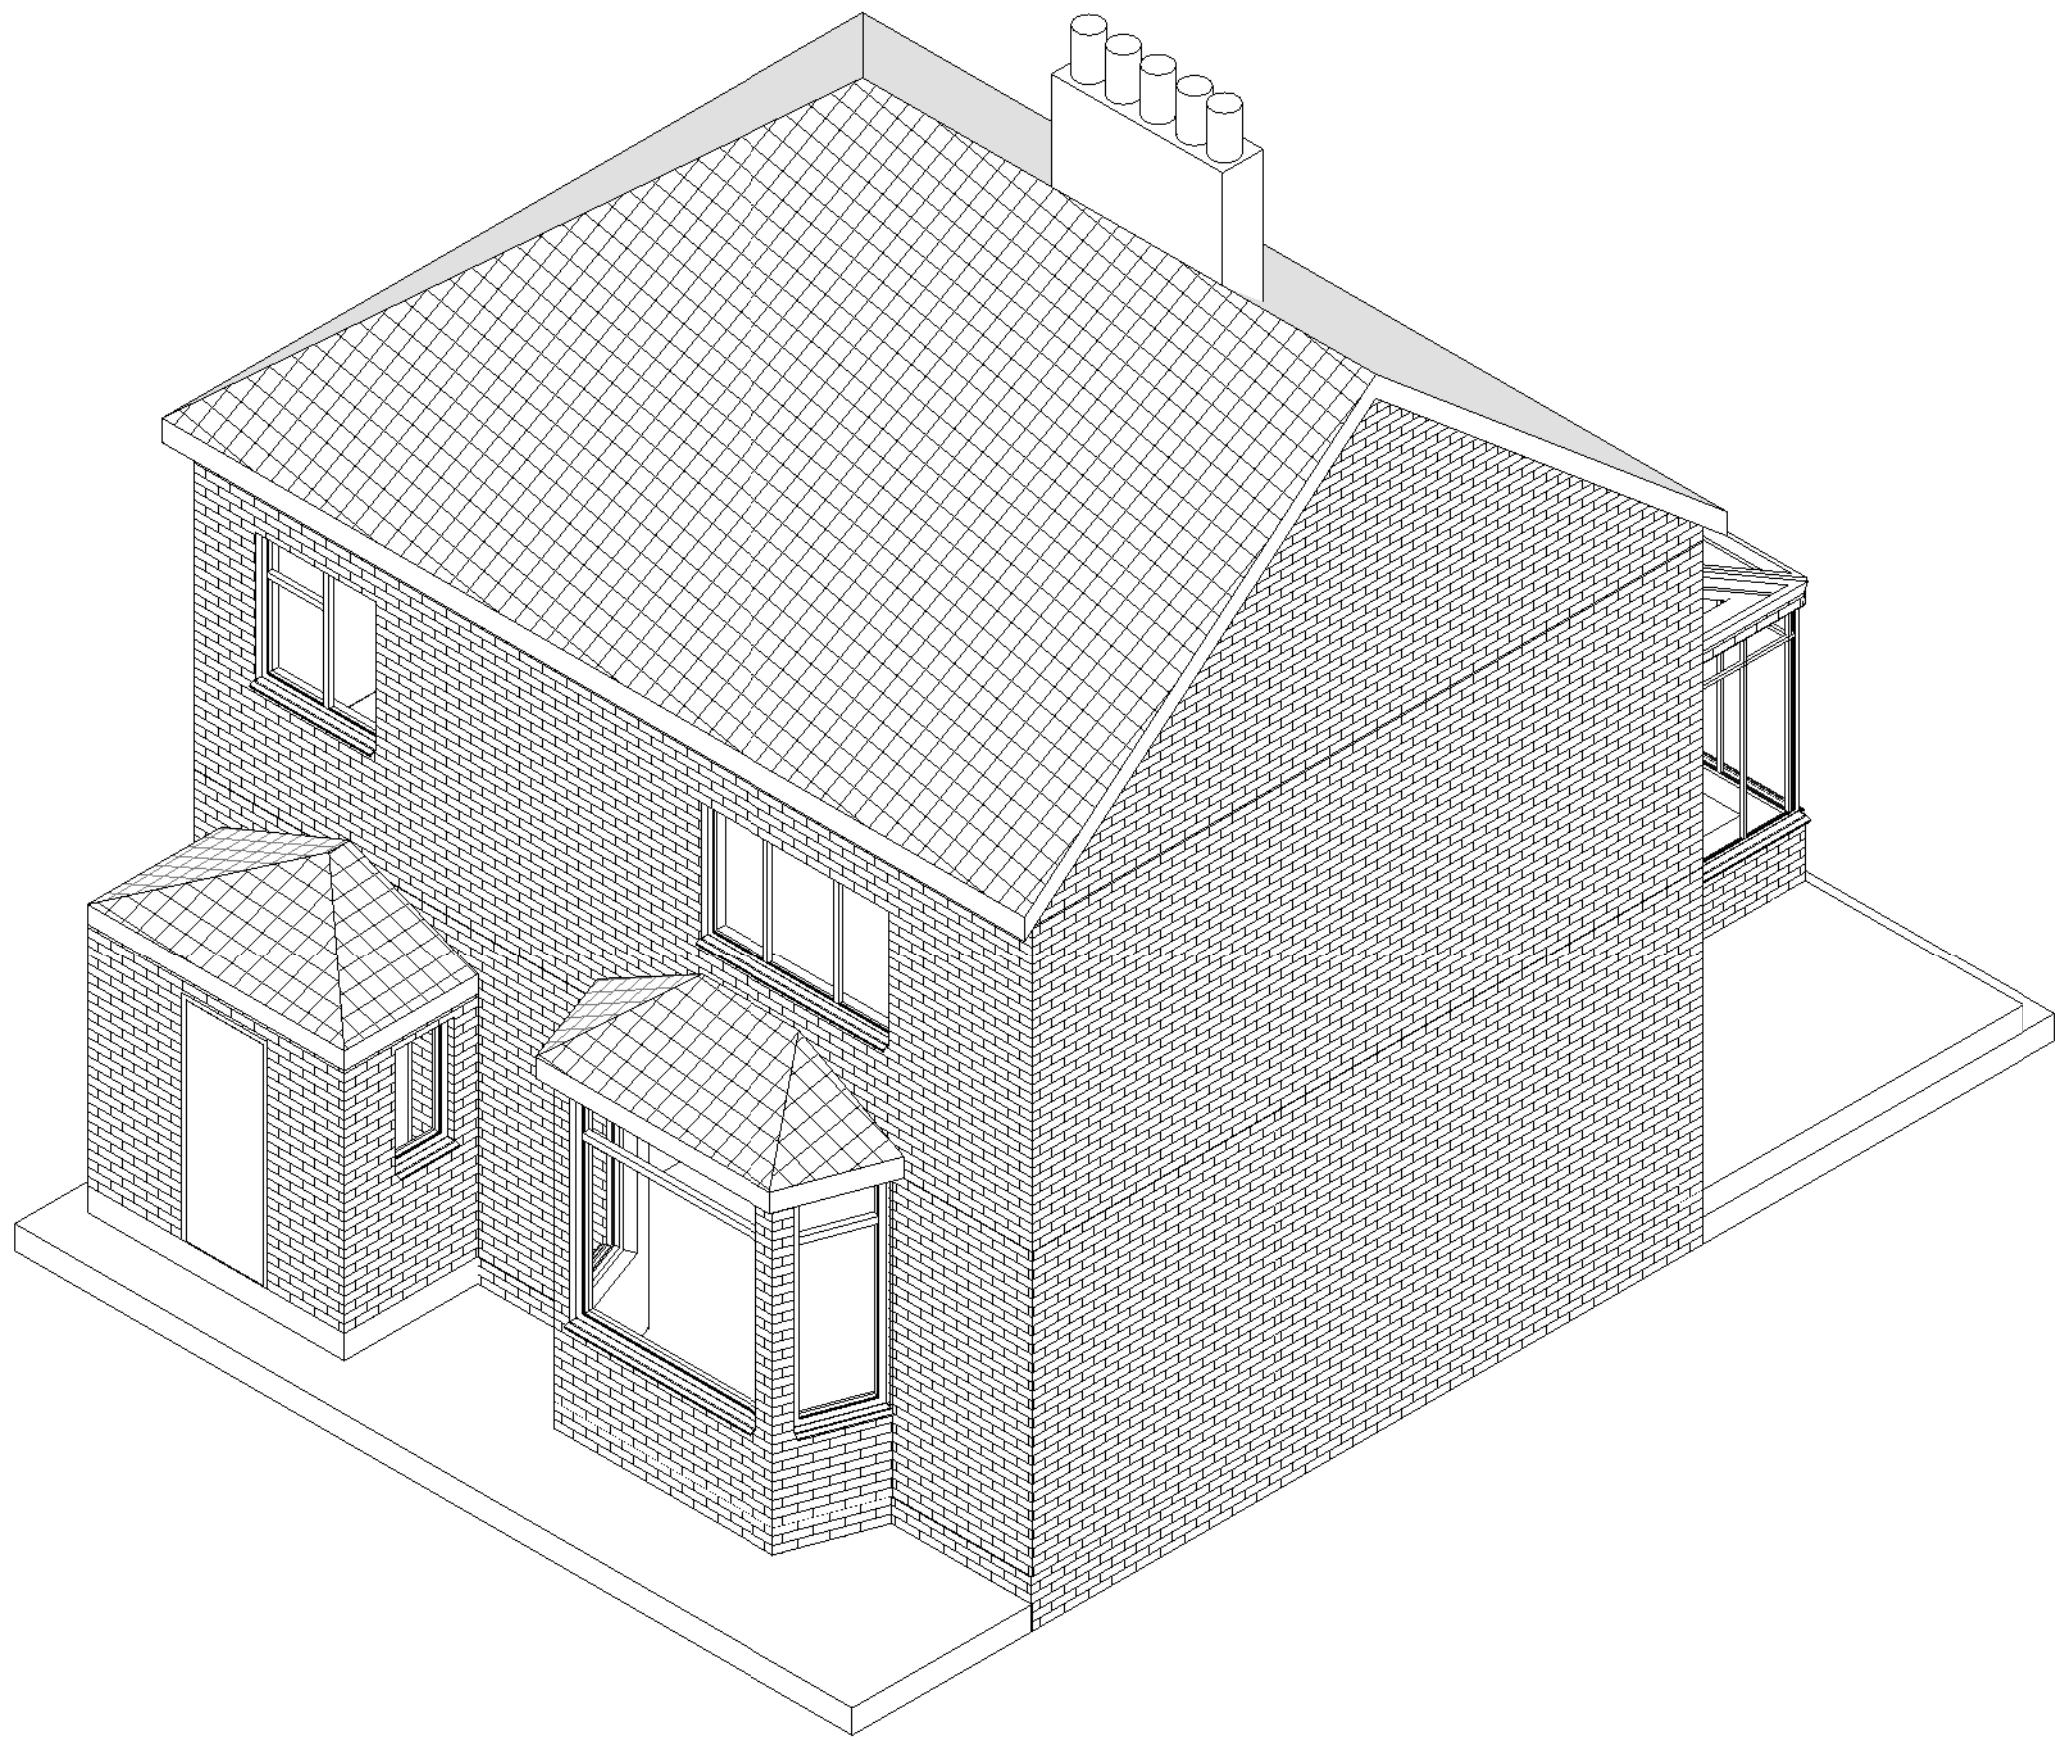

2 3D Proposed

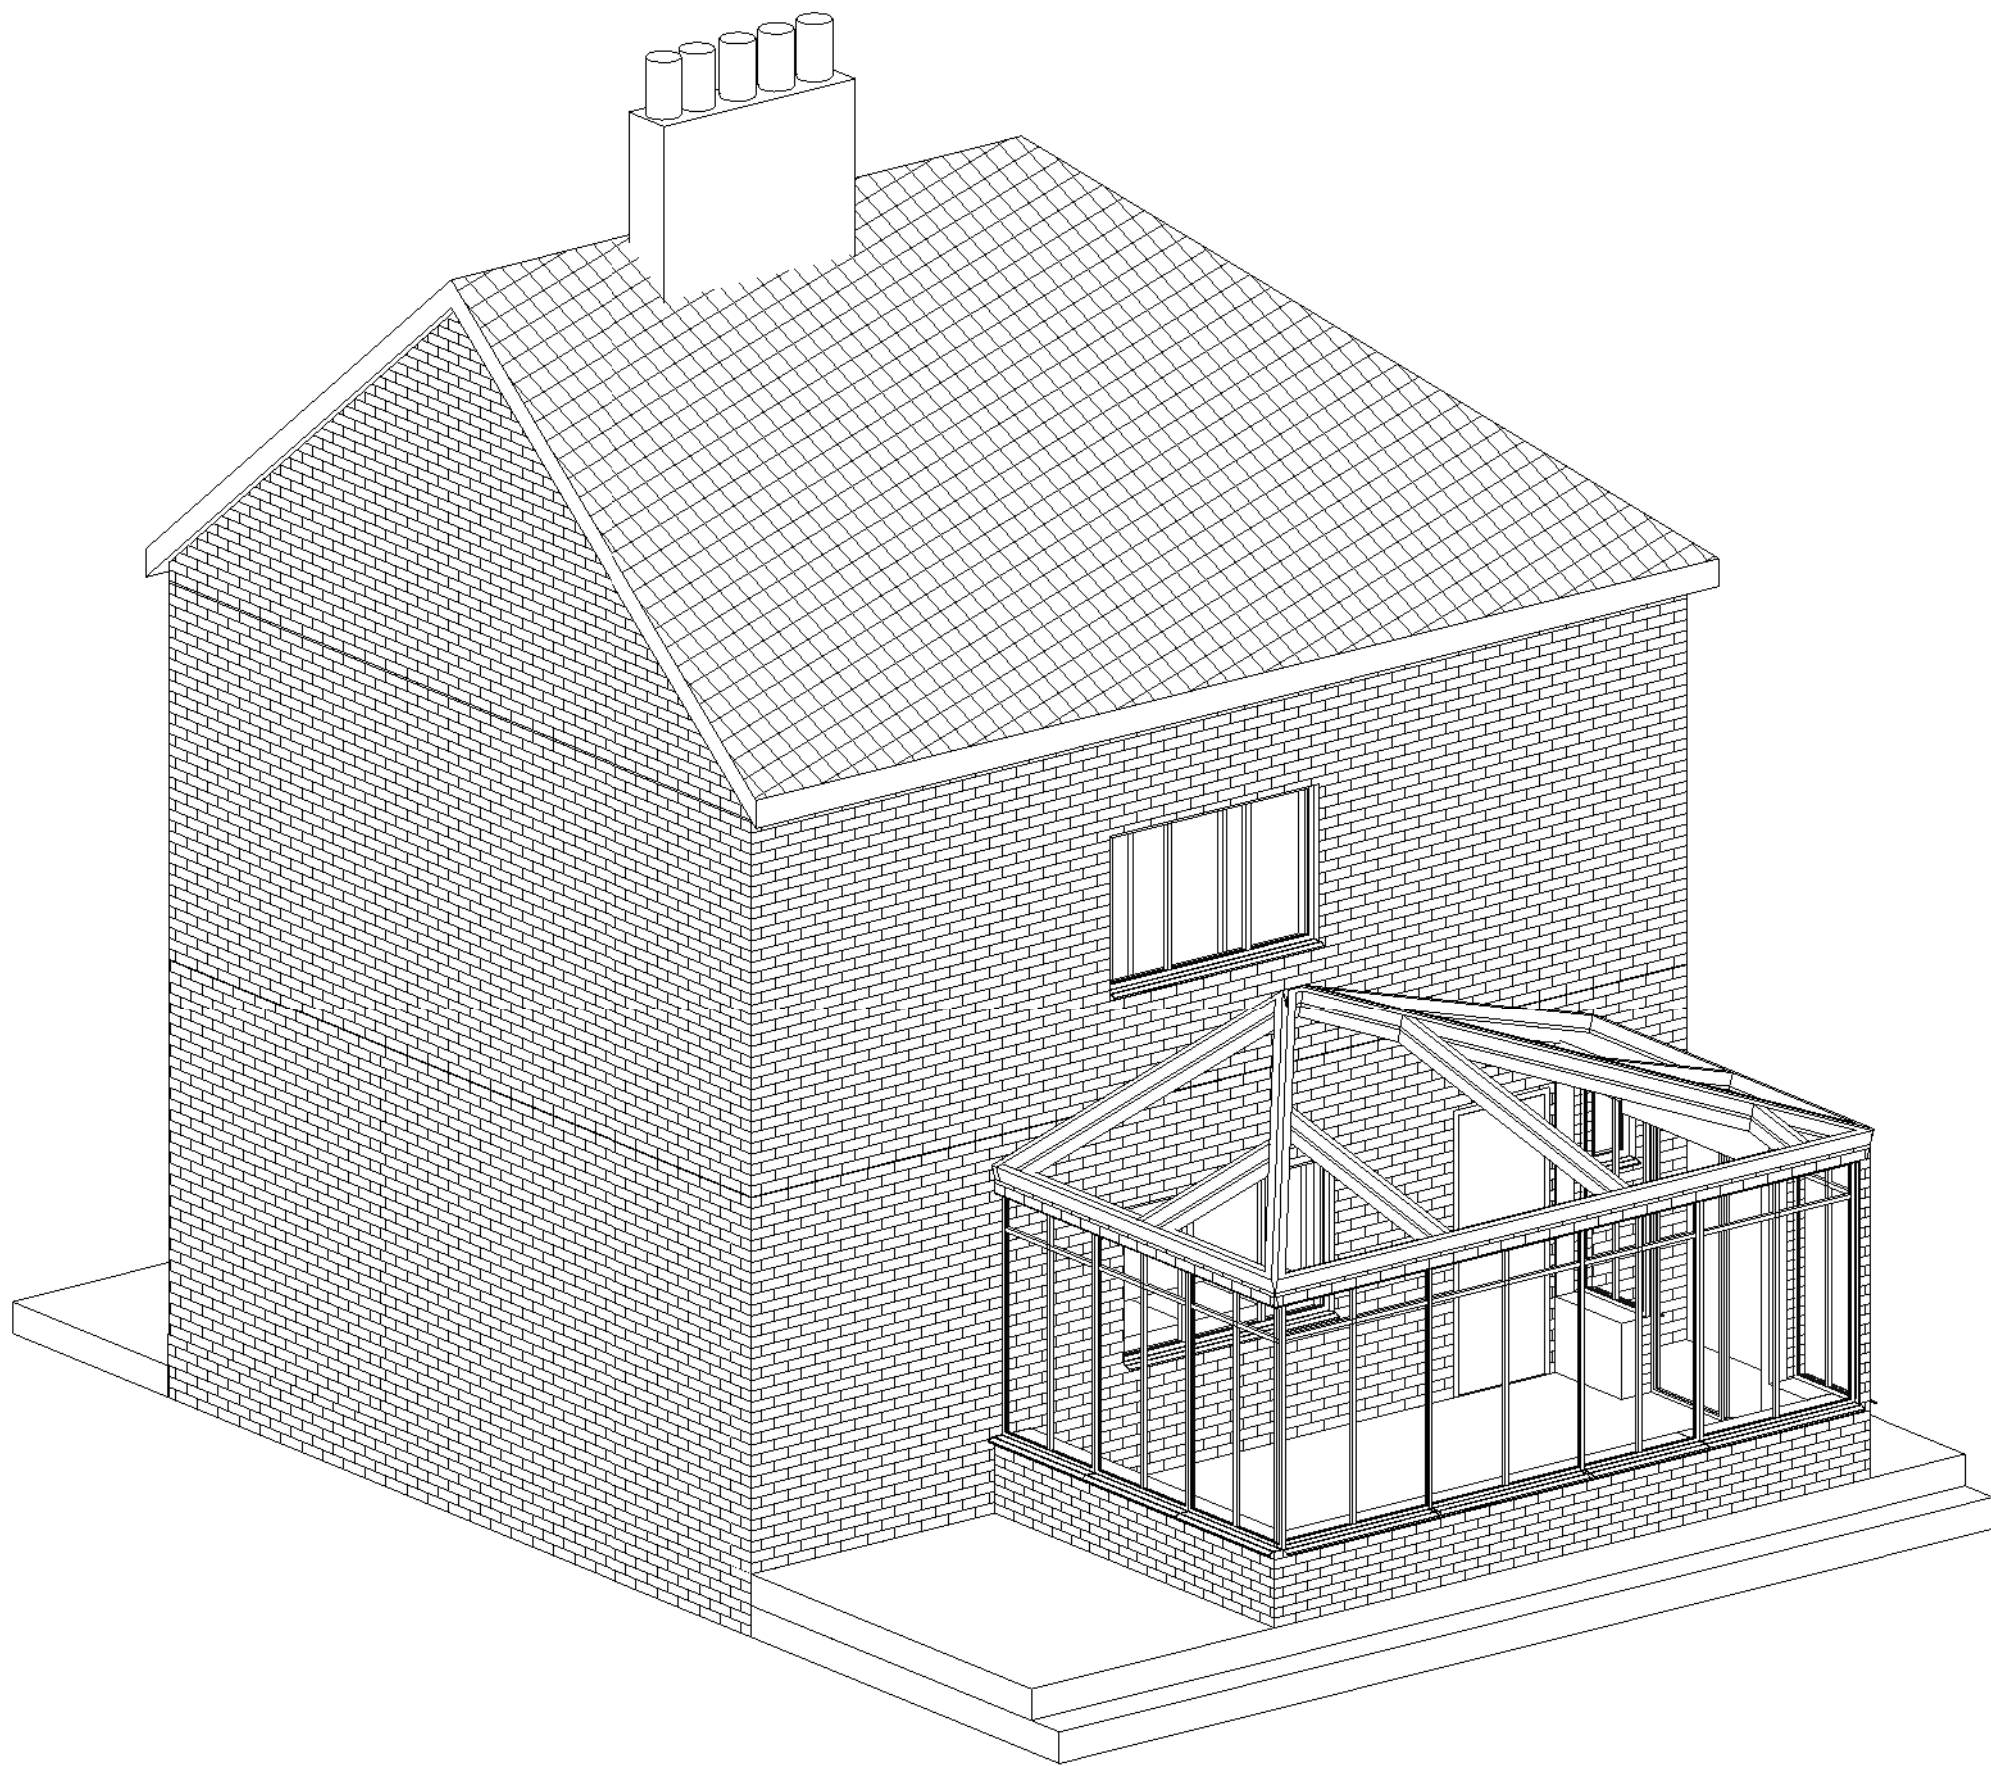

4 3D Proposed

01	14.11.2022	1	MK	Issue for Pre Planning
Rev.	Date	Seq	BY	Description



22 Micklefield Way, Borehamwood, WD6 4LG
office@mkcreative.me.uk

Client:

Wafik Attia

Project:

17 Pulford Avenue, M21 7PF

Drawing area:

Drawing Title:

3D VIEW

Approved

By: Approver

Date: 14.11.2022

Checked

By: Checker

Scale:

Drawn

By: Author

Size: A1

Status:

FOR PLANNING

Drawing No.

17 Pulford - 006

Rev.

01