



APPENDIX F: DAYLIGHT, SUNLIGHT, OVERSHADOWING, SOLAR GLARE AND LIGHT POLLUTION

Appendix F1: Drawings of the Baseline, Proposed and Cumulative Scenario



SOURCES OF INFORMATION

IR02-20220822-Vertex
IR03-20220823-Research
IR05-20220825-JMA Updated Model

ALL INFORMATION DISPLAYED IS SUBJECT TO A COMPLETE VERIFIABLE SITE SURVEY BEING UNDERTAKEN. GIA TAKES NO RESPONSIBILITY ON THE ACCURACY OR RELIABILITY OF THE DISPLAYED DATA SINCE A VERIFIED SITE SURVEY WAS NOT MADE AVAILABLE PRIOR TO THE GENERATION OF SUCH INFORMATION.

NOTES:
EXISTING SCENARIO SHOWN IN SEPIA
CONSSENTED SCHEME SHOWN IN ORANGE

N.B. DO NOT SCALE OFF THIS DRAWING

PROJECT:
ONE MEDLOCK STREET,
MANCHESTER


DRAWING NAME:
PLAN VIEW EXISTING

DWN BY	SCALE	CHK BY	STATUS	DATE
KS	NTS	XX	-	AUG22
PROJ No.	REL No.	IS No.	DWG No.	REV No.
2226	01	01	01	-



2 Commercial St.
Manchester
M15 4RQ
t 0161 672 5101
mail@gia.uk.com
www.gia.uk.com

MANCHESTER • LONDON

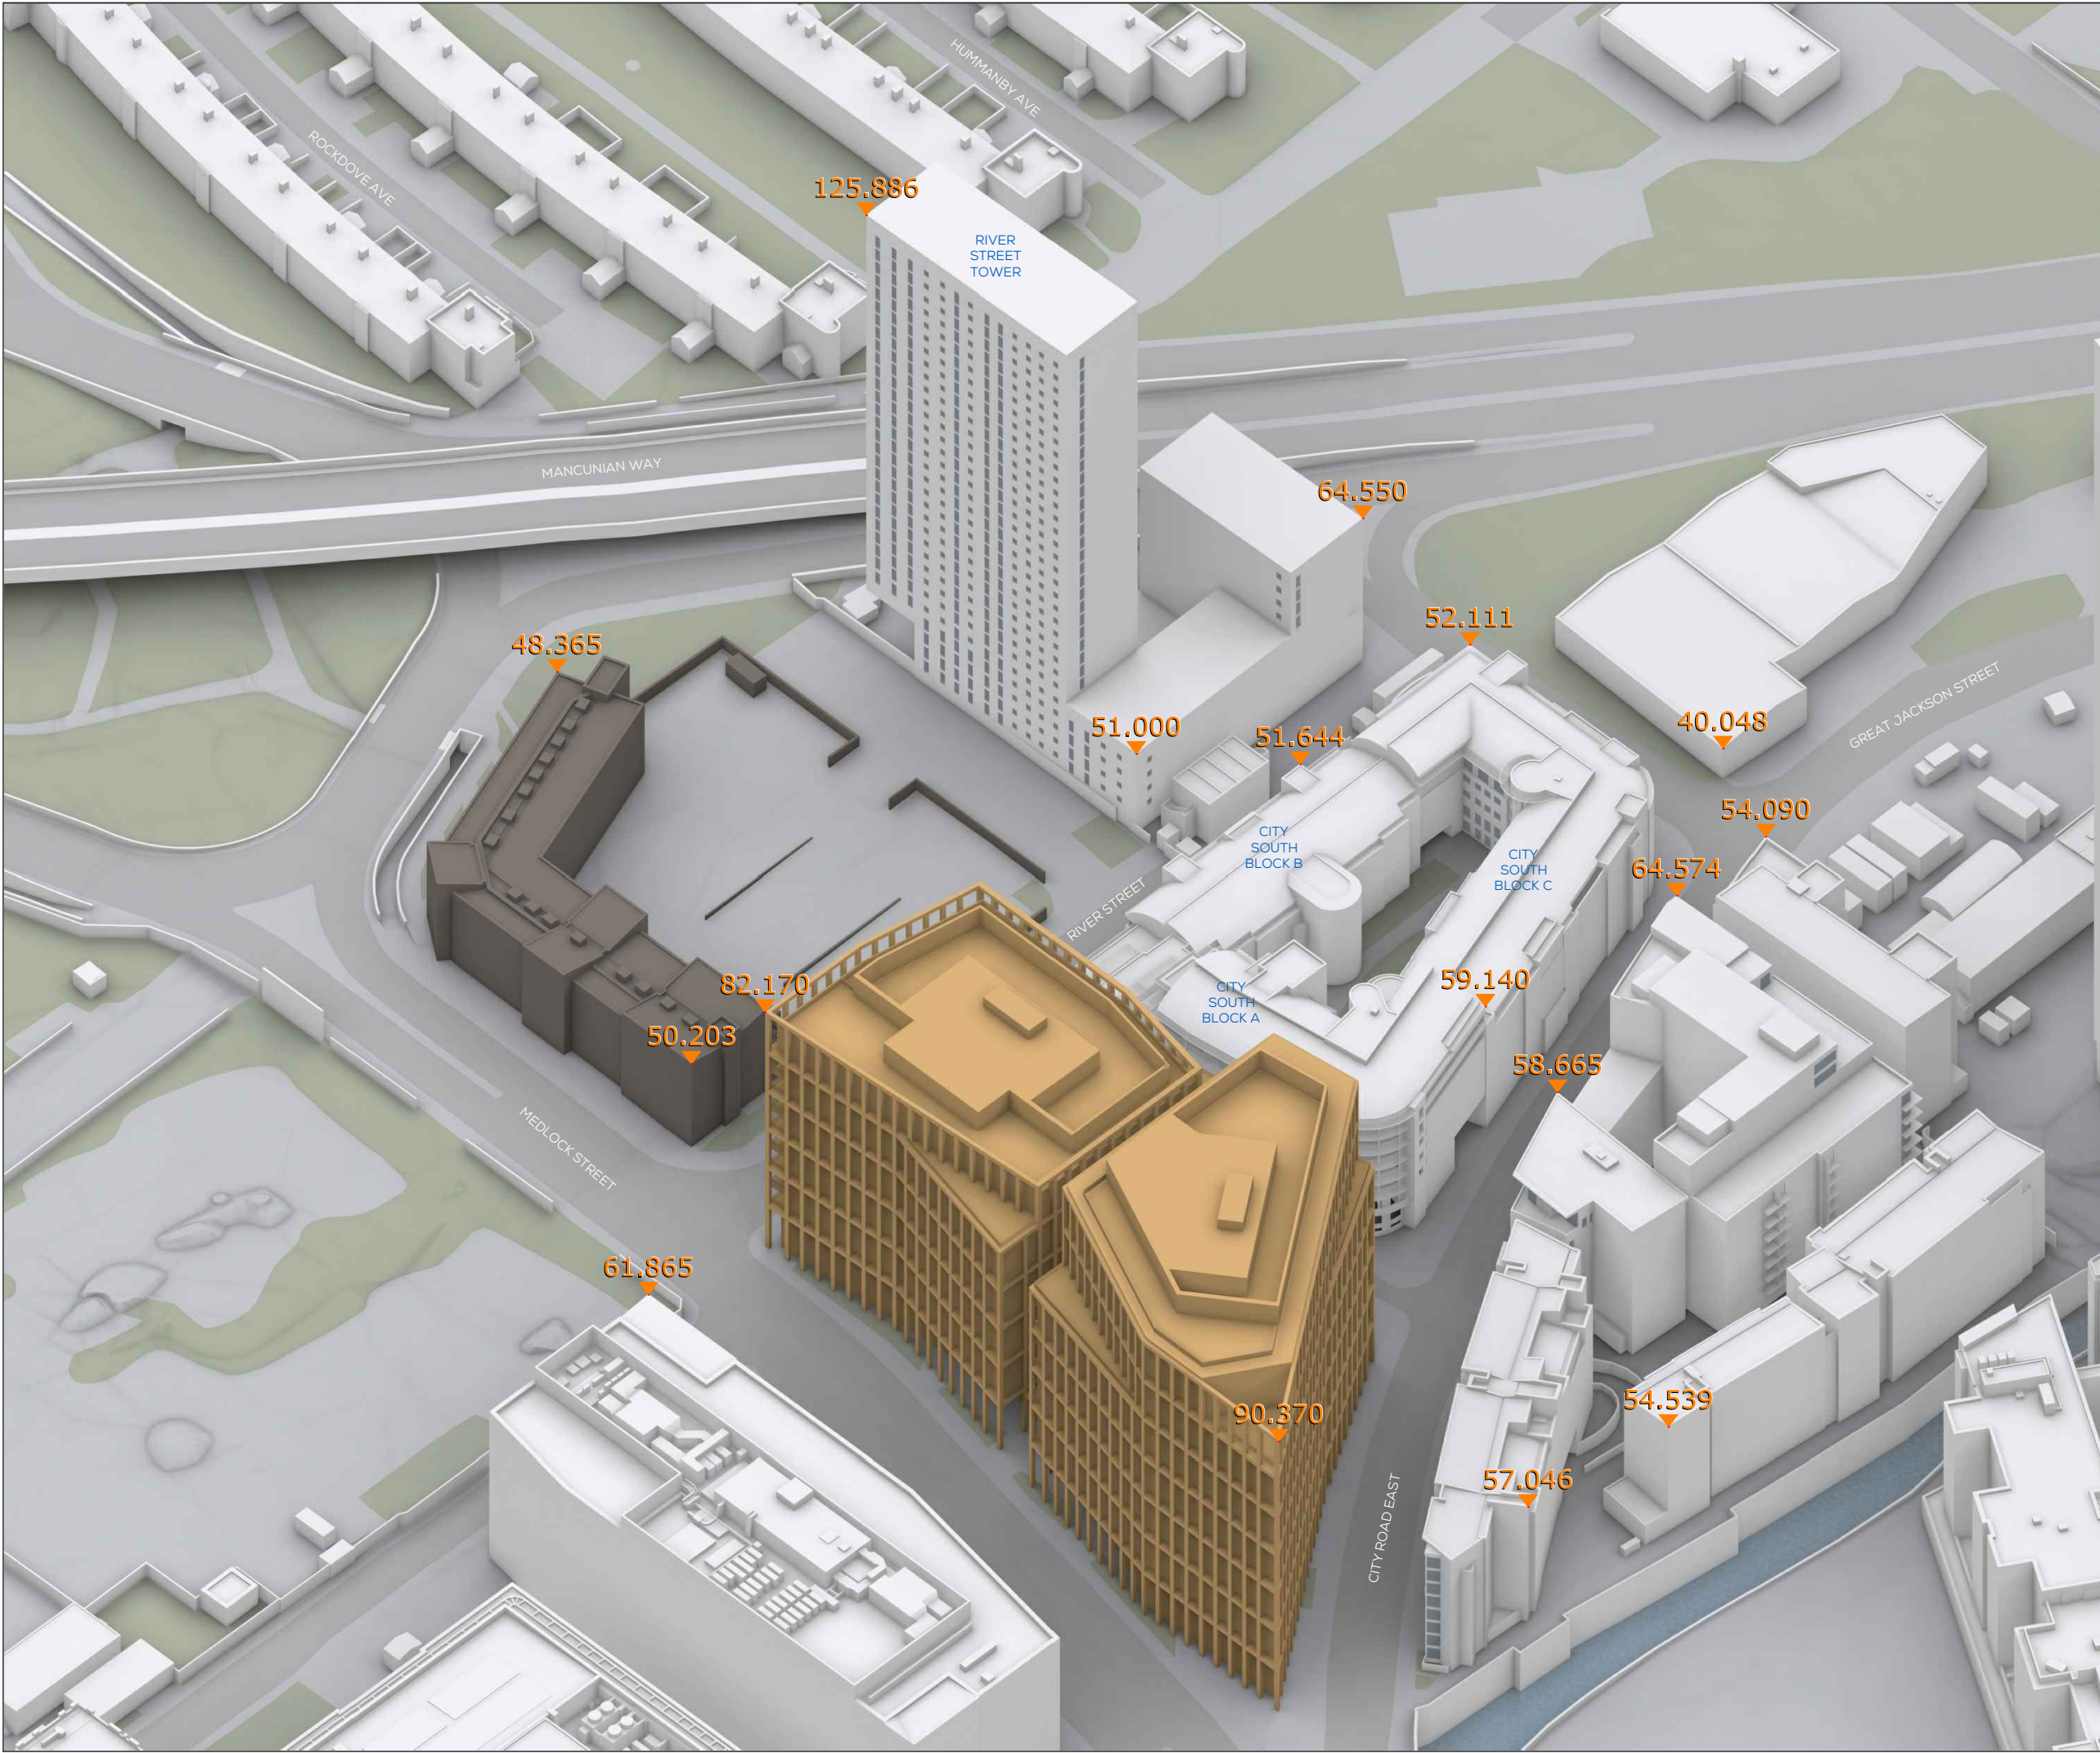

SOURCES OF INFORMATION

IR02-20220822-Vertex
IR03-20220823-Research
IR05-20220825-JMA Updated Model


ALL INFORMATION DISPLAYED IS SUBJECT TO A COMPLETE VERIFIABLE SITE SURVEY BEING UNDERTAKEN. GIA TAKES NO RESPONSIBILITY ON THE ACCURACY OR RELIABILITY OF THE DISPLAYED DATA SINCE A VERIFIED SITE SURVEY WAS NOT MADE AVAILABLE PRIOR TO THE GENERATION OF SUCH INFORMATION.

NOTES:
EXISTING SCENARIO SHOWN IN SEPIA
CONSENTED SCHEME SHOWN IN ORANGE

N.B. DO NOT SCALE OFF THIS DRAWING
PROJECT:
ONE MEDLOCK STREET,
MANCHESTER

DRAWING NAME:
3D VIEW EXISTING

DWN BY	SCALE	CHK BY	STATUS	DATE
KS	NTS	XX	-	AUG22
PROJ No.	REL No.	IS No.	DWG No.	REV No.
2226	01	01	03	-

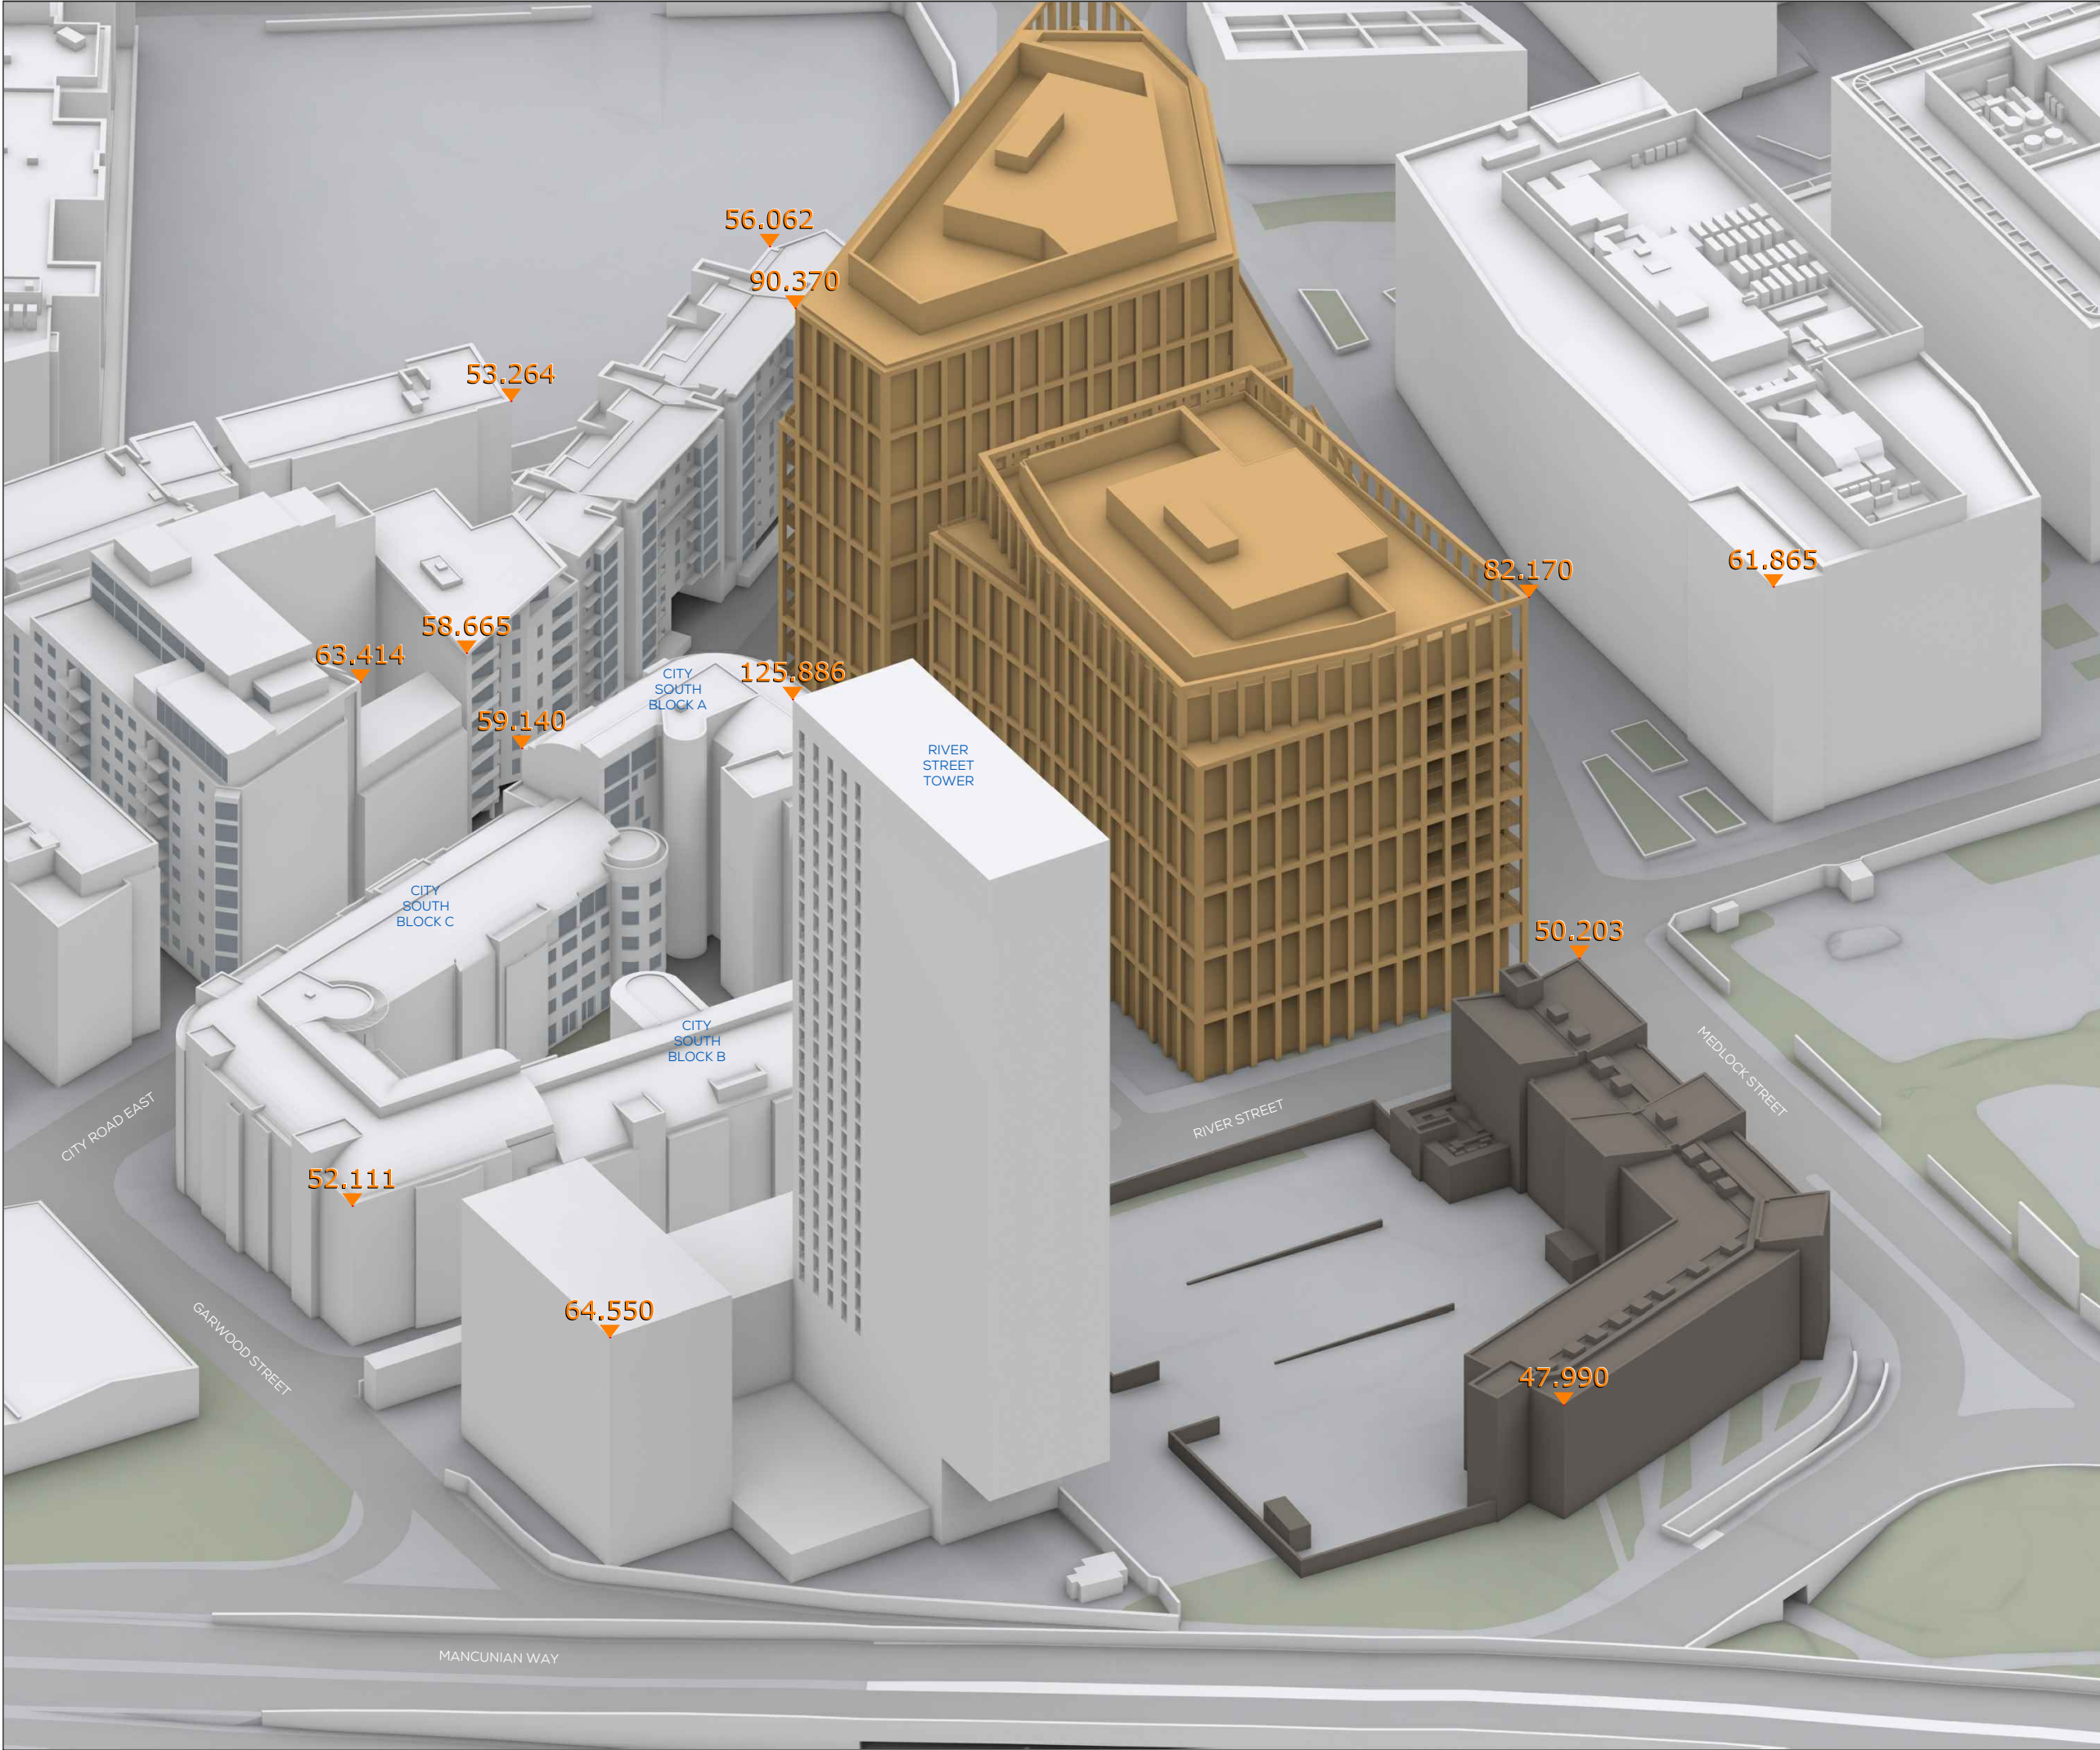

SOURCES OF INFORMATION

IR02-20220822-Vertex
IR03-20220823-Research
IR05-20220825-JMA Updated Model


ALL INFORMATION DISPLAYED IS SUBJECT TO A COMPLETE VERIFIABLE SITE SURVEY BEING UNDERTAKEN. GIA TAKES NO RESPONSIBILITY ON THE ACCURACY OR RELIABILITY OF THE DISPLAYED DATA SINCE A VERIFIED SITE SURVEY WAS NOT MADE AVAILABLE PRIOR TO THE GENERATION OF SUCH INFORMATION.

NOTES:
EXISTING SCENARIO SHOWN IN SEPIA
CONSSENTED SCHEME SHOWN IN ORANGE

N.B. DO NOT SCALE OFF THIS DRAWING
PROJECT:
ONE MEDLOCK STREET,
MANCHESTER

DRAWING NAME:
3D VIEW EXISTING

DWN BY	SCALE	CHK BY	STATUS	DATE
KS	NTS	XX	-	AUG22
PROJ No.	REL No.	IS No.	DWG No.	REV No.
2226	01	01	02	-

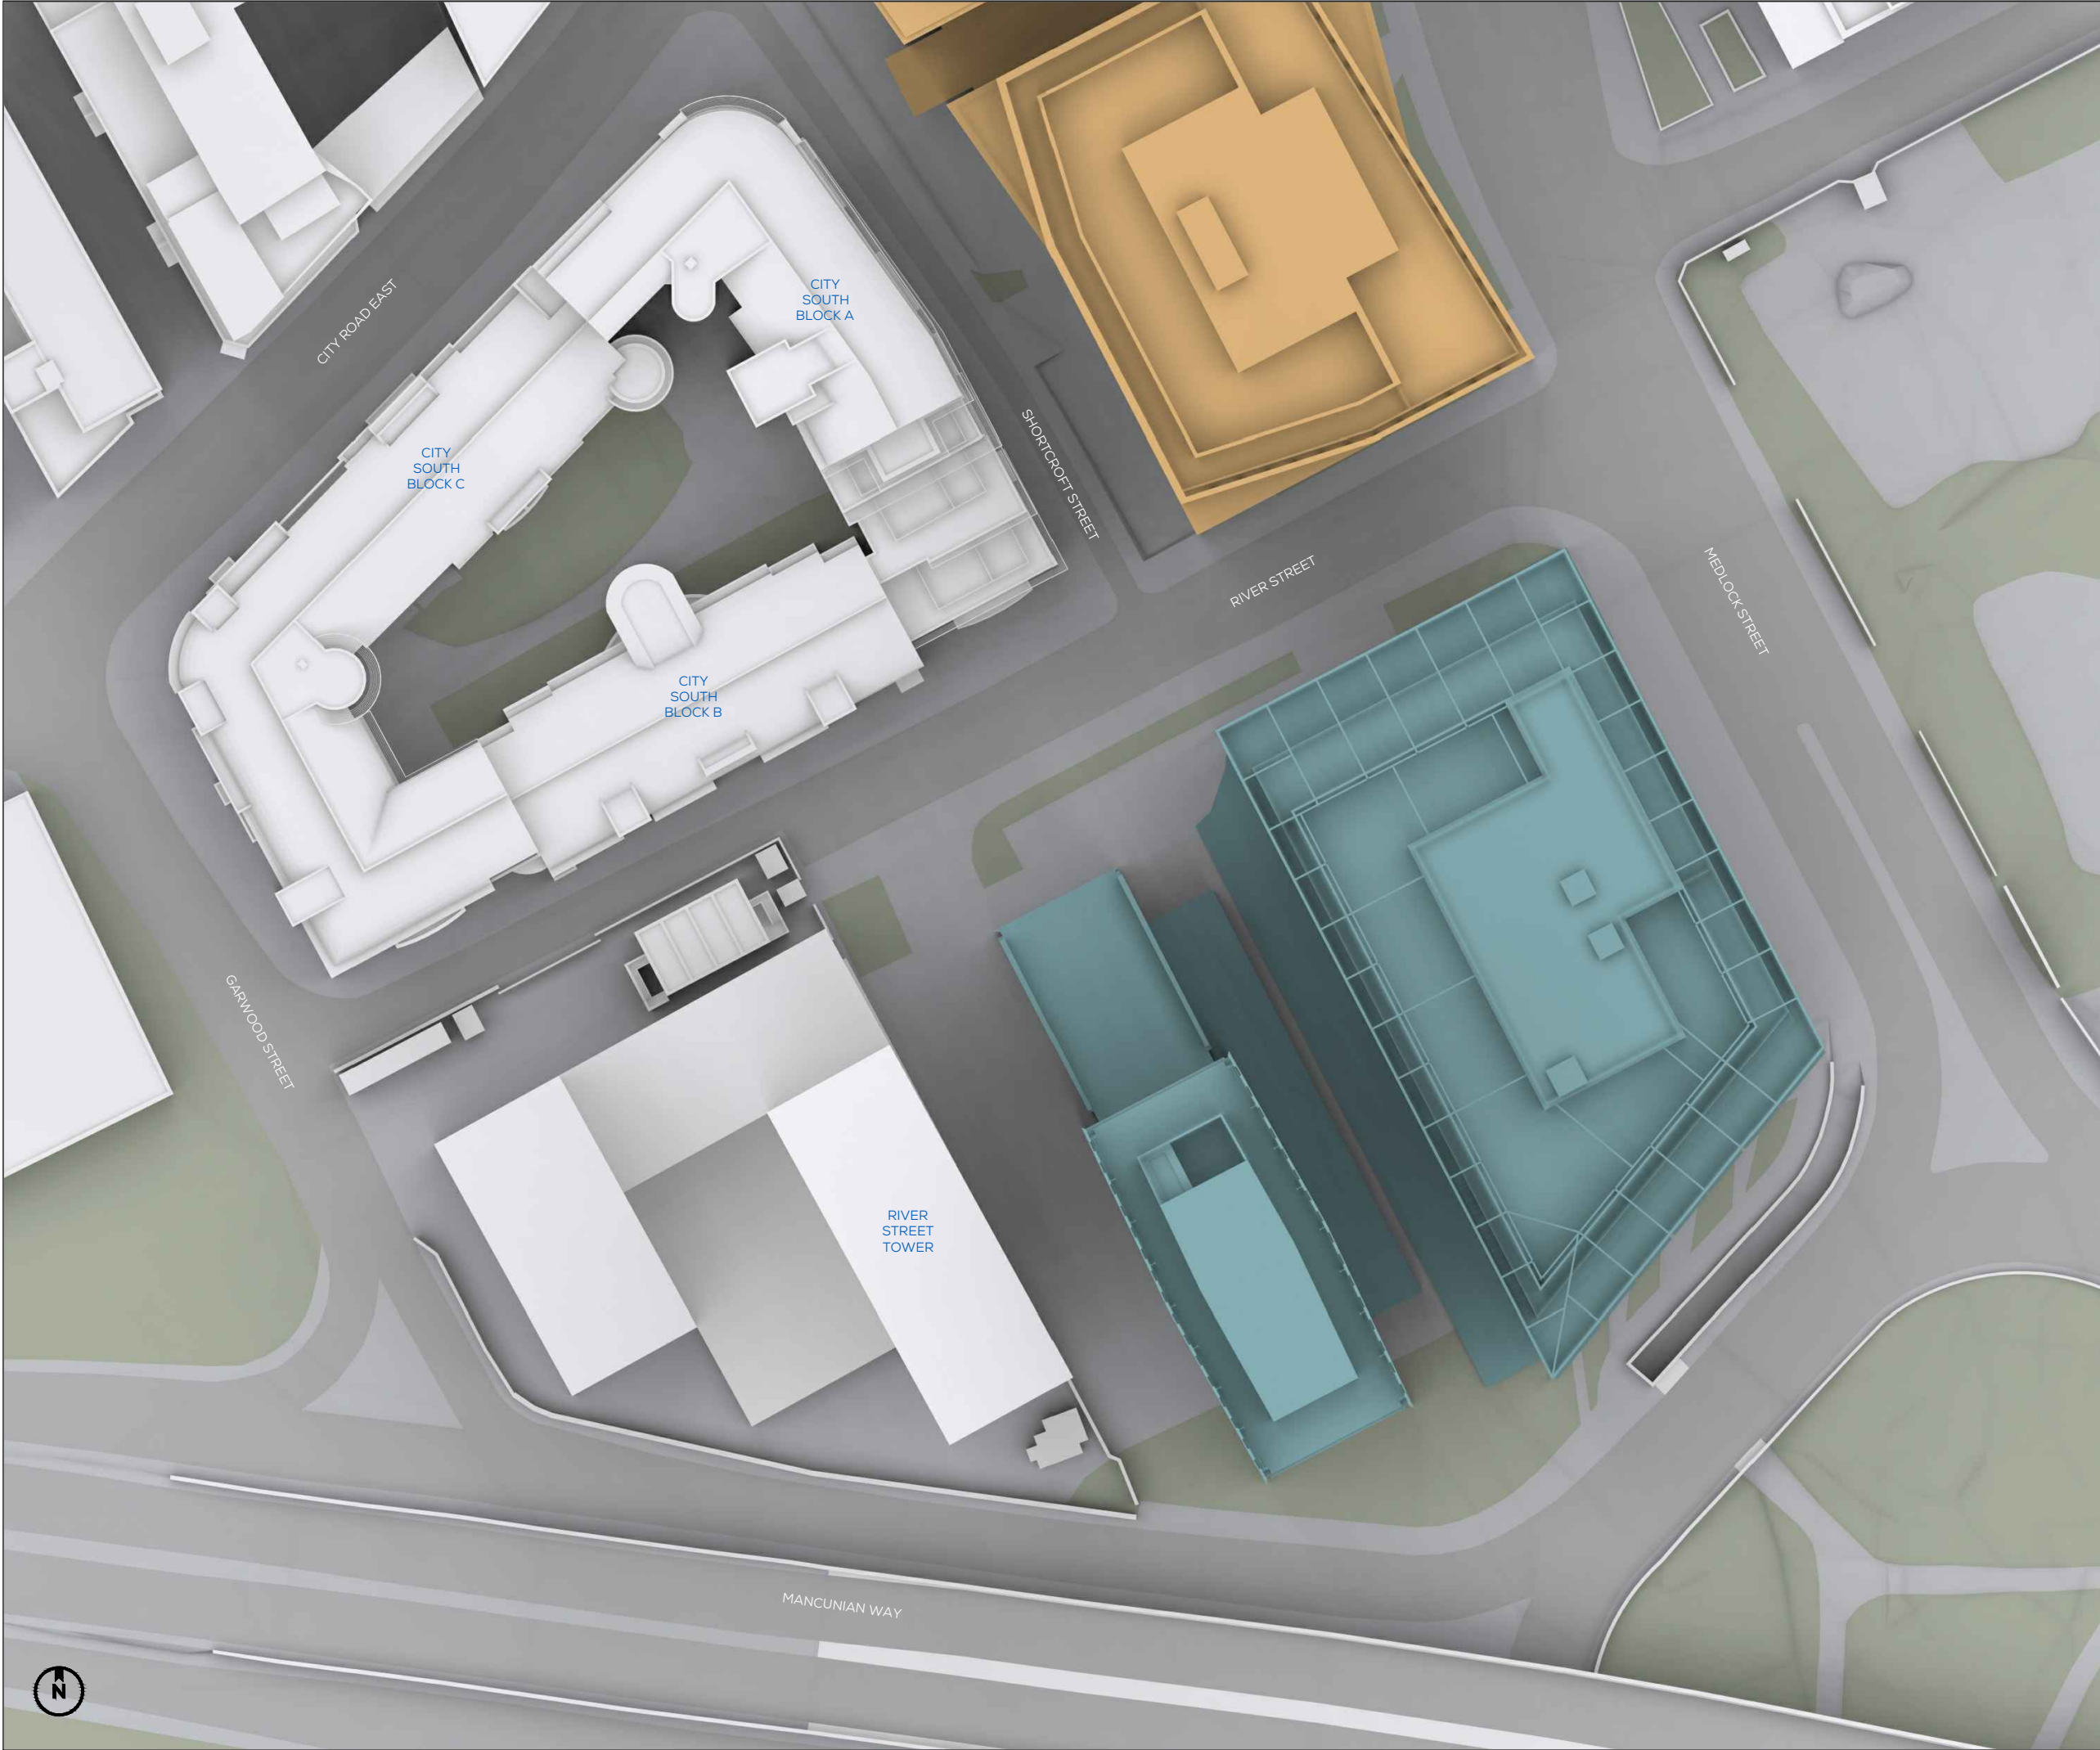

SOURCES OF INFORMATION

IR02-20220822-Vertex
IR03-20220823-Research
IR05-20220825-JMA Updated Model

ALL INFORMATION DISPLAYED IS SUBJECT TO A COMPLETE VERIFIABLE SITE SURVEY BEING UNDERTAKEN. GIA TAKES NO RESPONSIBILITY ON THE ACCURACY OR RELIABILITY OF THE DISPLAYED DATA SINCE A VERIFIED SITE SURVEY WAS NOT MADE AVAILABLE PRIOR TO THE GENERATION OF SUCH INFORMATION.


NOTES:
PROPOSED SCHEME SHOWN IN TEAL
CONSSENTED SCHEME SHOWN IN ORANGE

N.B. DO NOT SCALE OFF THIS DRAWING

PROJECT:
ONE MEDLOCK STREET,
MANCHESTER

DRAWING NAME:
PLAN VIEW PROPOSED

DWN BY	SCALE	CHK BY	STATUS	DATE
KS	NTS	XX	-	AUG22
PROJ No.	REL No.	IS No.	DWG No.	REV No.
2226	01	01	04	-

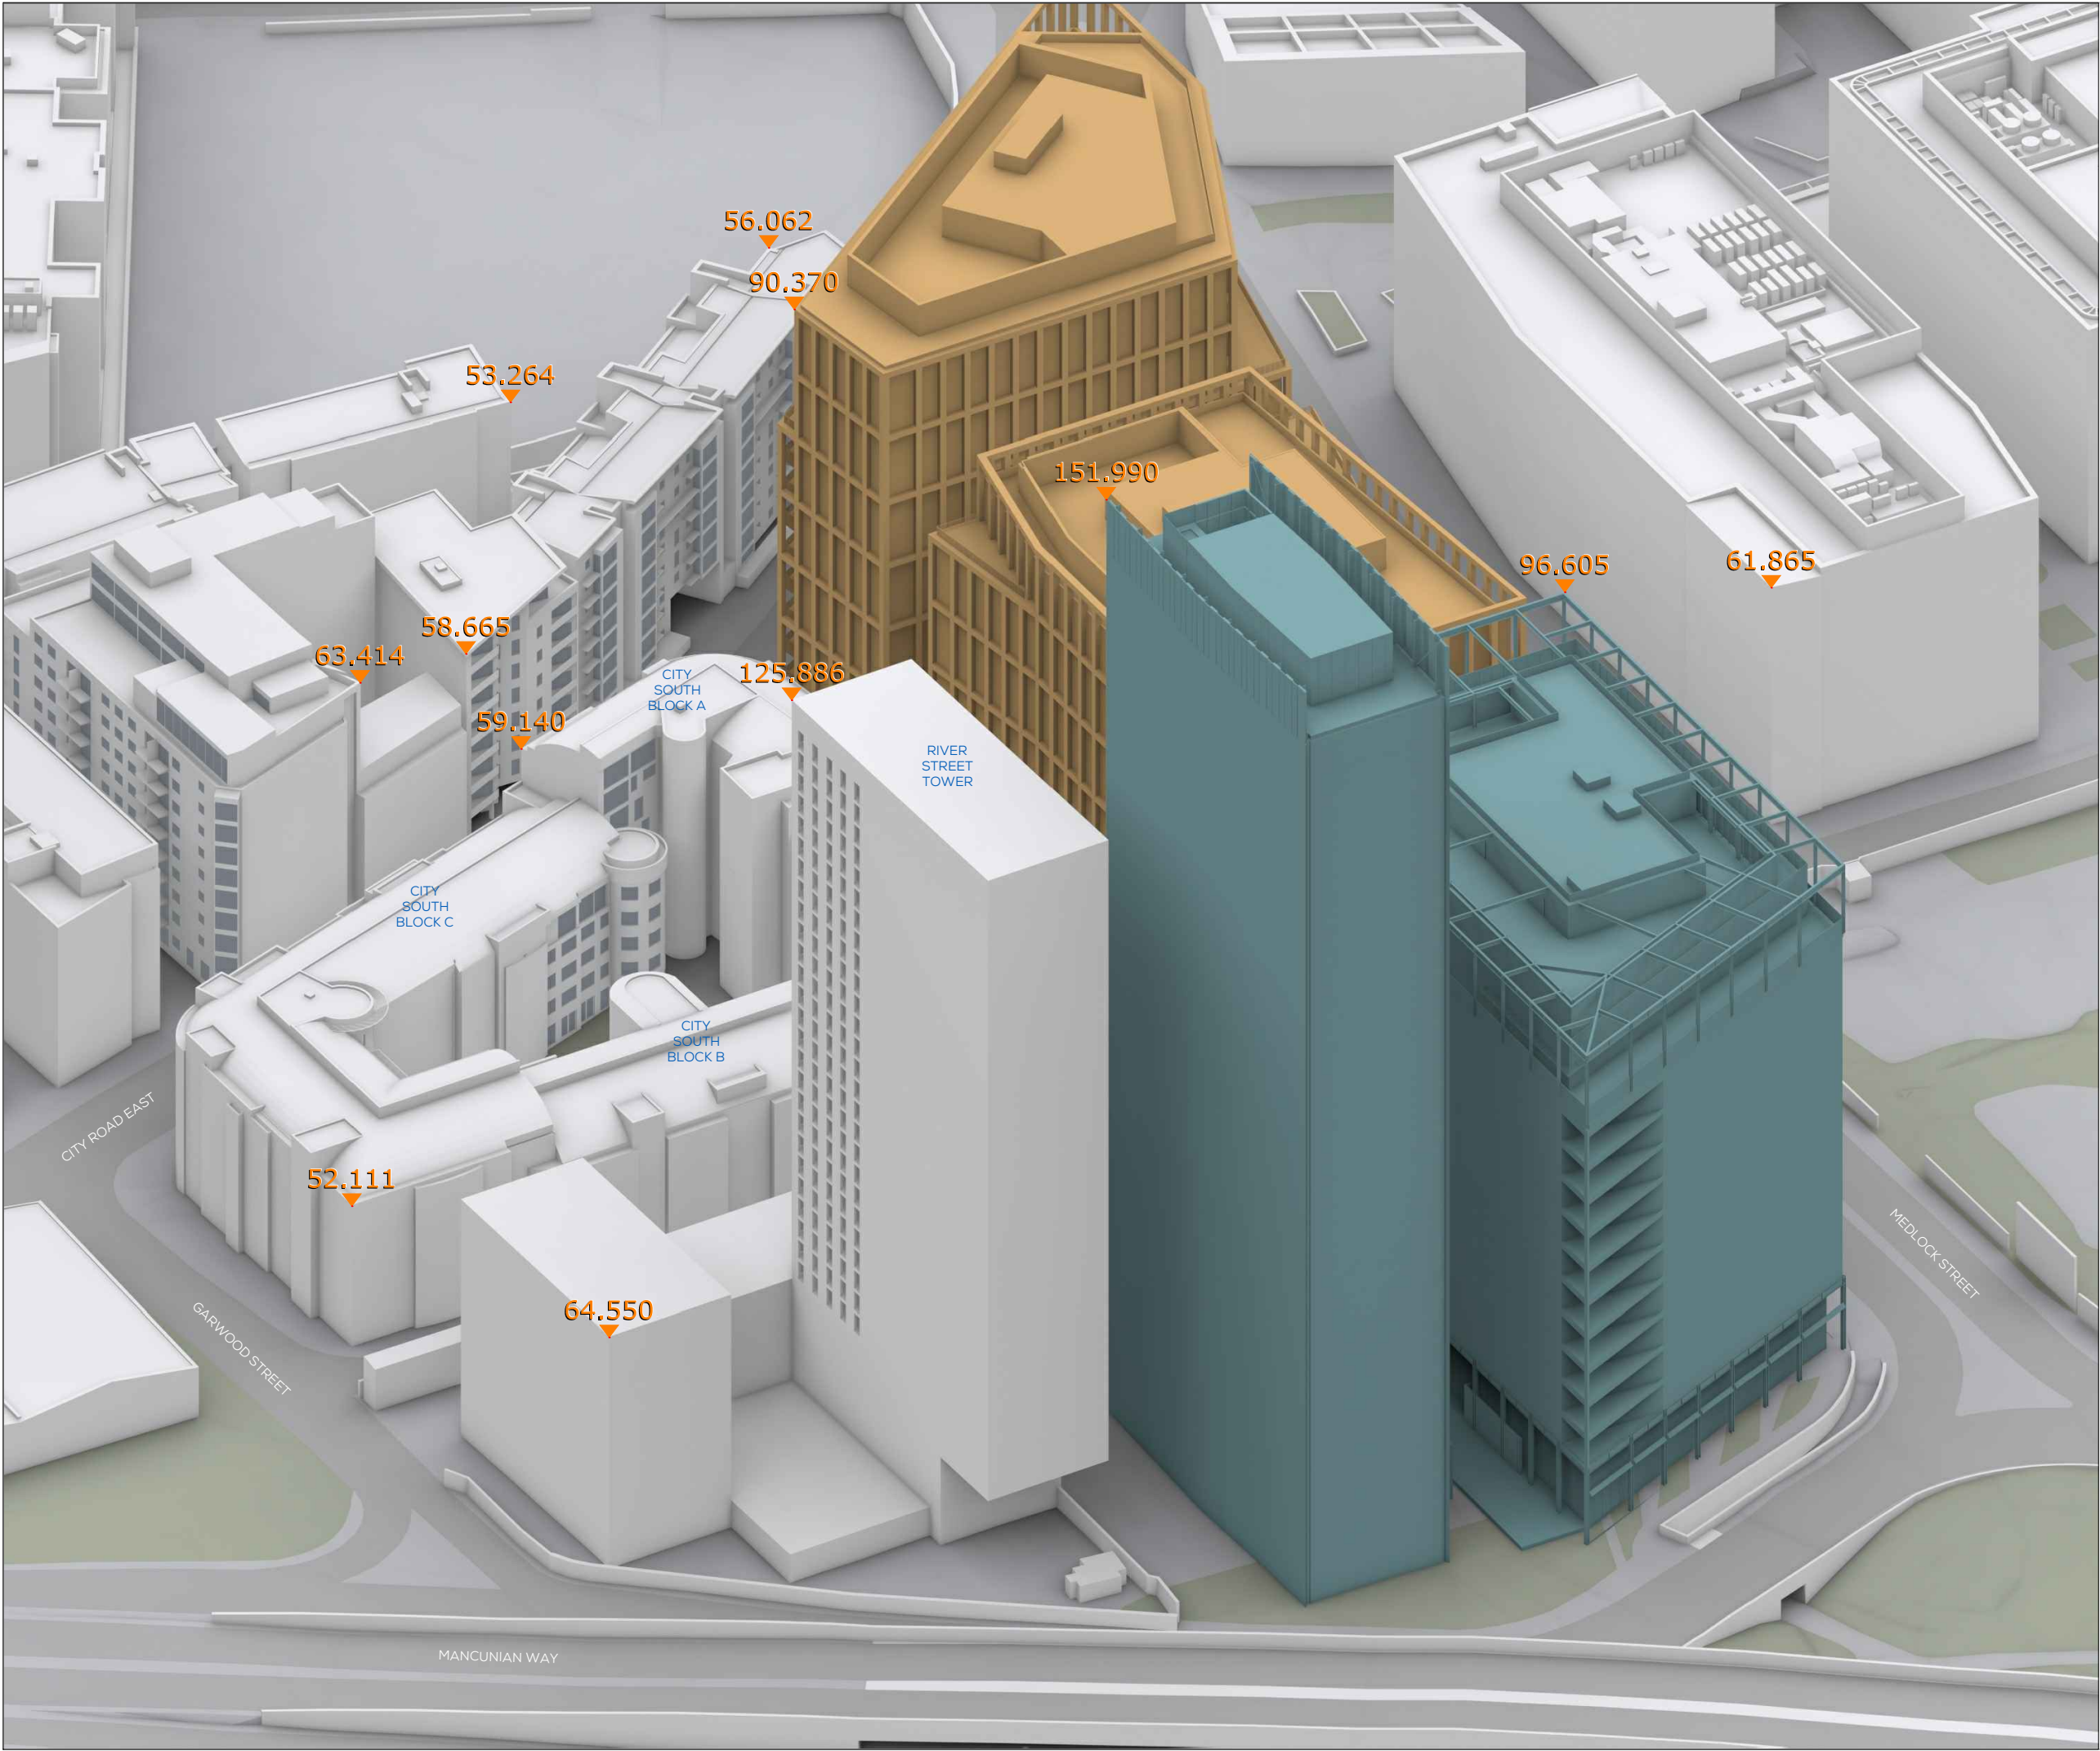

SOURCES OF INFORMATION

IR02-20220822-Vertex
IR03-20220823-Research
IR05-20220825-JMA Updated
Model

ALL INFORMATION DISPLAYED IS SUBJECT TO A COMPLETE VERIFIABLE SITE SURVEY BEING UNDERTAKEN. GIA TAKES NO RESPONSIBILITY ON THE ACCURACY OR RELIABILITY OF THE DISPLAYED DATA SINCE A VERIFIED SITE SURVEY WAS NOT MADE AVAILABLE PRIOR TO THE GENERATION OF SUCH INFORMATION.


NOTES:
PROPOSED SCHEME SHOWN IN TEAL
CONSSENTED SCHEME SHOWN IN ORANGE

N.B. DO NOT SCALE OFF THIS DRAWING

PROJECT:
ONE MEDLOCK STREET,
MANCHESTER

DRAWING NAME:
3D VIEW PROPOSED

DWN BY	SCALE	CHK BY	STATUS	DATE
KS	NTS	XX	-	AUG22
PROJ No.	REL No.	IS No.	DWG No.	REV No.
2226	01	01	05	-

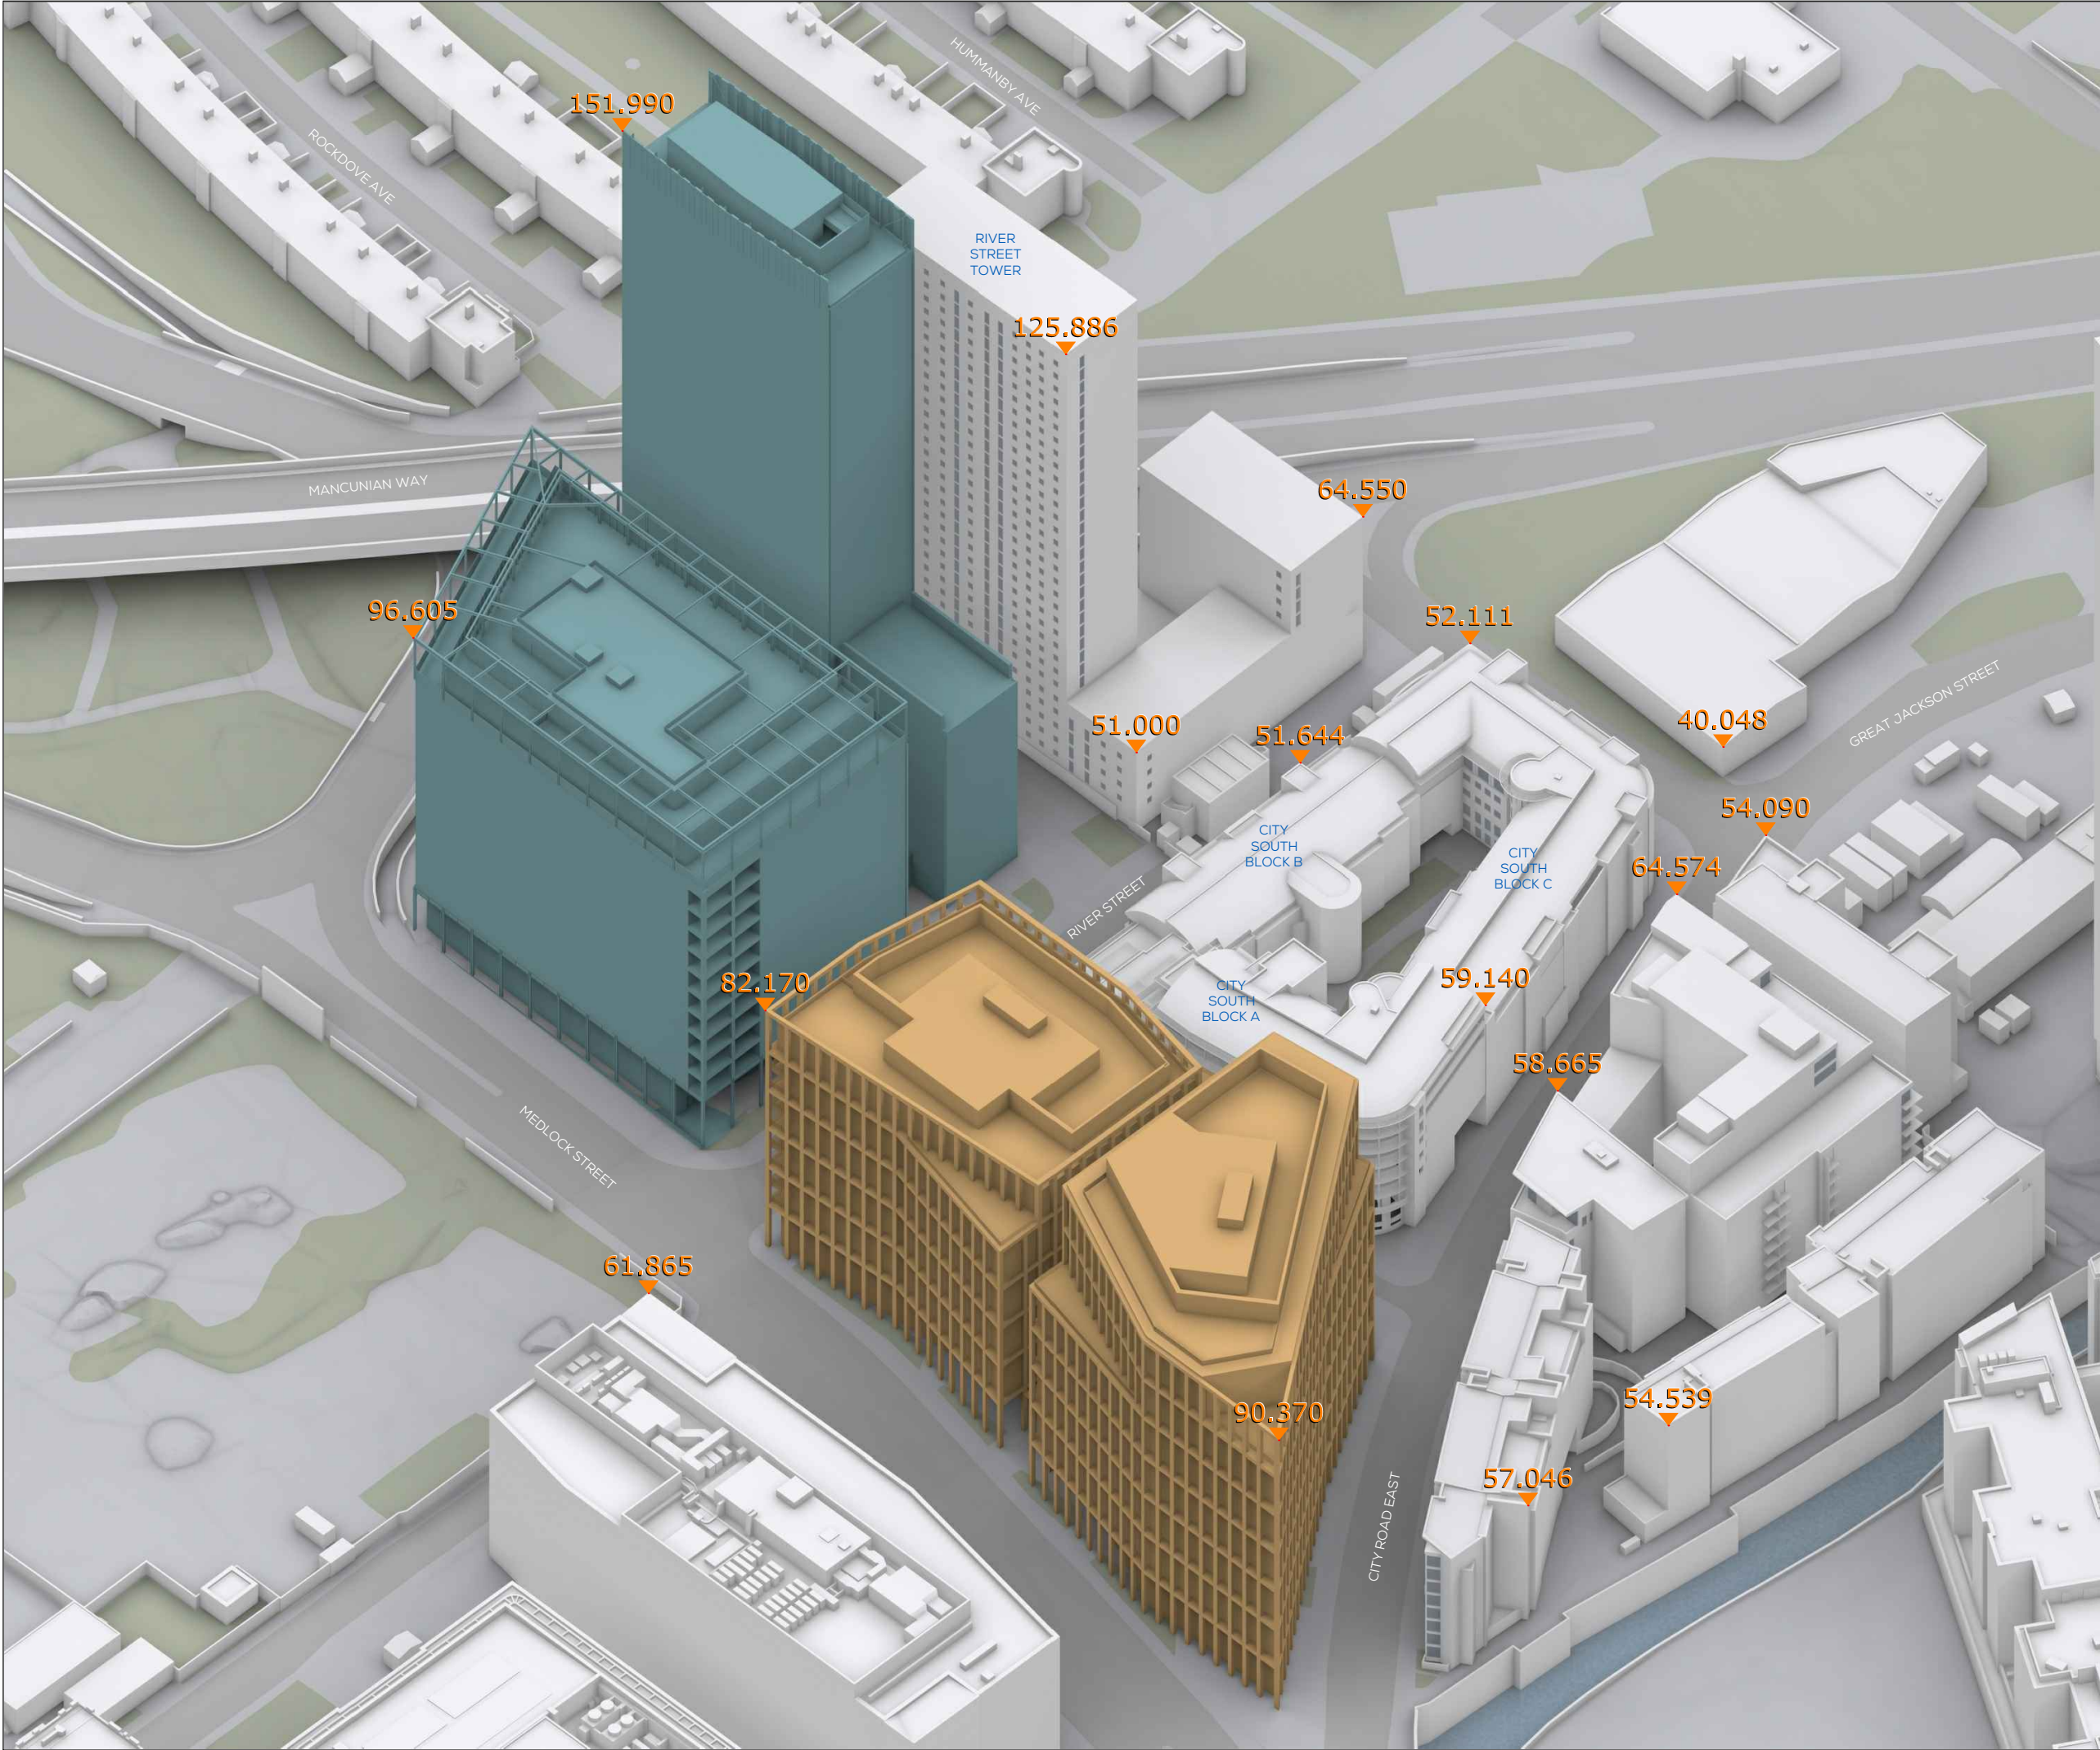

SOURCES OF INFORMATION

IR02-20220822-Vertex
IR03-20220823-Research
IR05-20220825-JMA Updated Model

ALL INFORMATION DISPLAYED IS SUBJECT TO A COMPLETE VERIFIABLE SITE SURVEY BEING UNDERTAKEN. GIA TAKES NO RESPONSIBILITY ON THE ACCURACY OR RELIABILITY OF THE DISPLAYED DATA SINCE A VERIFIED SITE SURVEY WAS NOT MADE AVAILABLE PRIOR TO THE GENERATION OF SUCH INFORMATION.

NOTES:
PROPOSED SCHEME SHOWN IN TEAL
CONSENTED SCHEME SHOWN IN ORANGE

N.B. DO NOT SCALE OFF THIS DRAWING
PROJECT:
ONE MEDLOCK STREET,
MANCHESTER

DRAWING NAME:
3D VIEW PROPOSED

DWN BY	SCALE	CHK BY	STATUS	DATE
KS	NTS	XX	-	AUG22
PROJ No.	REL No.	IS No.	DWG No.	REV No.
2226	01	01	06	-



SOURCES OF INFORMATION

IR02-20220822-Vertex
IR03-20220823-Research
IR05-20220825-JMA Updated Model

ALL INFORMATION DISPLAYED IS SUBJECT TO A COMPLETE VERIFIABLE SITE SURVEY BEING UNDERTAKEN. GIA TAKES NO RESPONSIBILITY ON THE ACCURACY OR RELIABILITY OF THE DISPLAYED DATA SINCE A VERIFIED SITE SURVEY WAS NOT MADE AVAILABLE PRIOR TO THE GENERATION OF SUCH INFORMATION.


NOTES:
PROPOSED SCHEME SHOWN IN TEAL

N.B. DO NOT SCALE OFF THIS DRAWING

PROJECT:
ONE MEDLOCK STREET,
MANCHESTER

DRAWING NAME:
PLAN VIEW PROPOSED

DWN BY	SCALE	CHK BY	STATUS	DATE
KS	NTS	EP	-	SEP22
PROJ No.	REL No.	IS No.	DWG No.	REV No.
2226	01	02	04	-

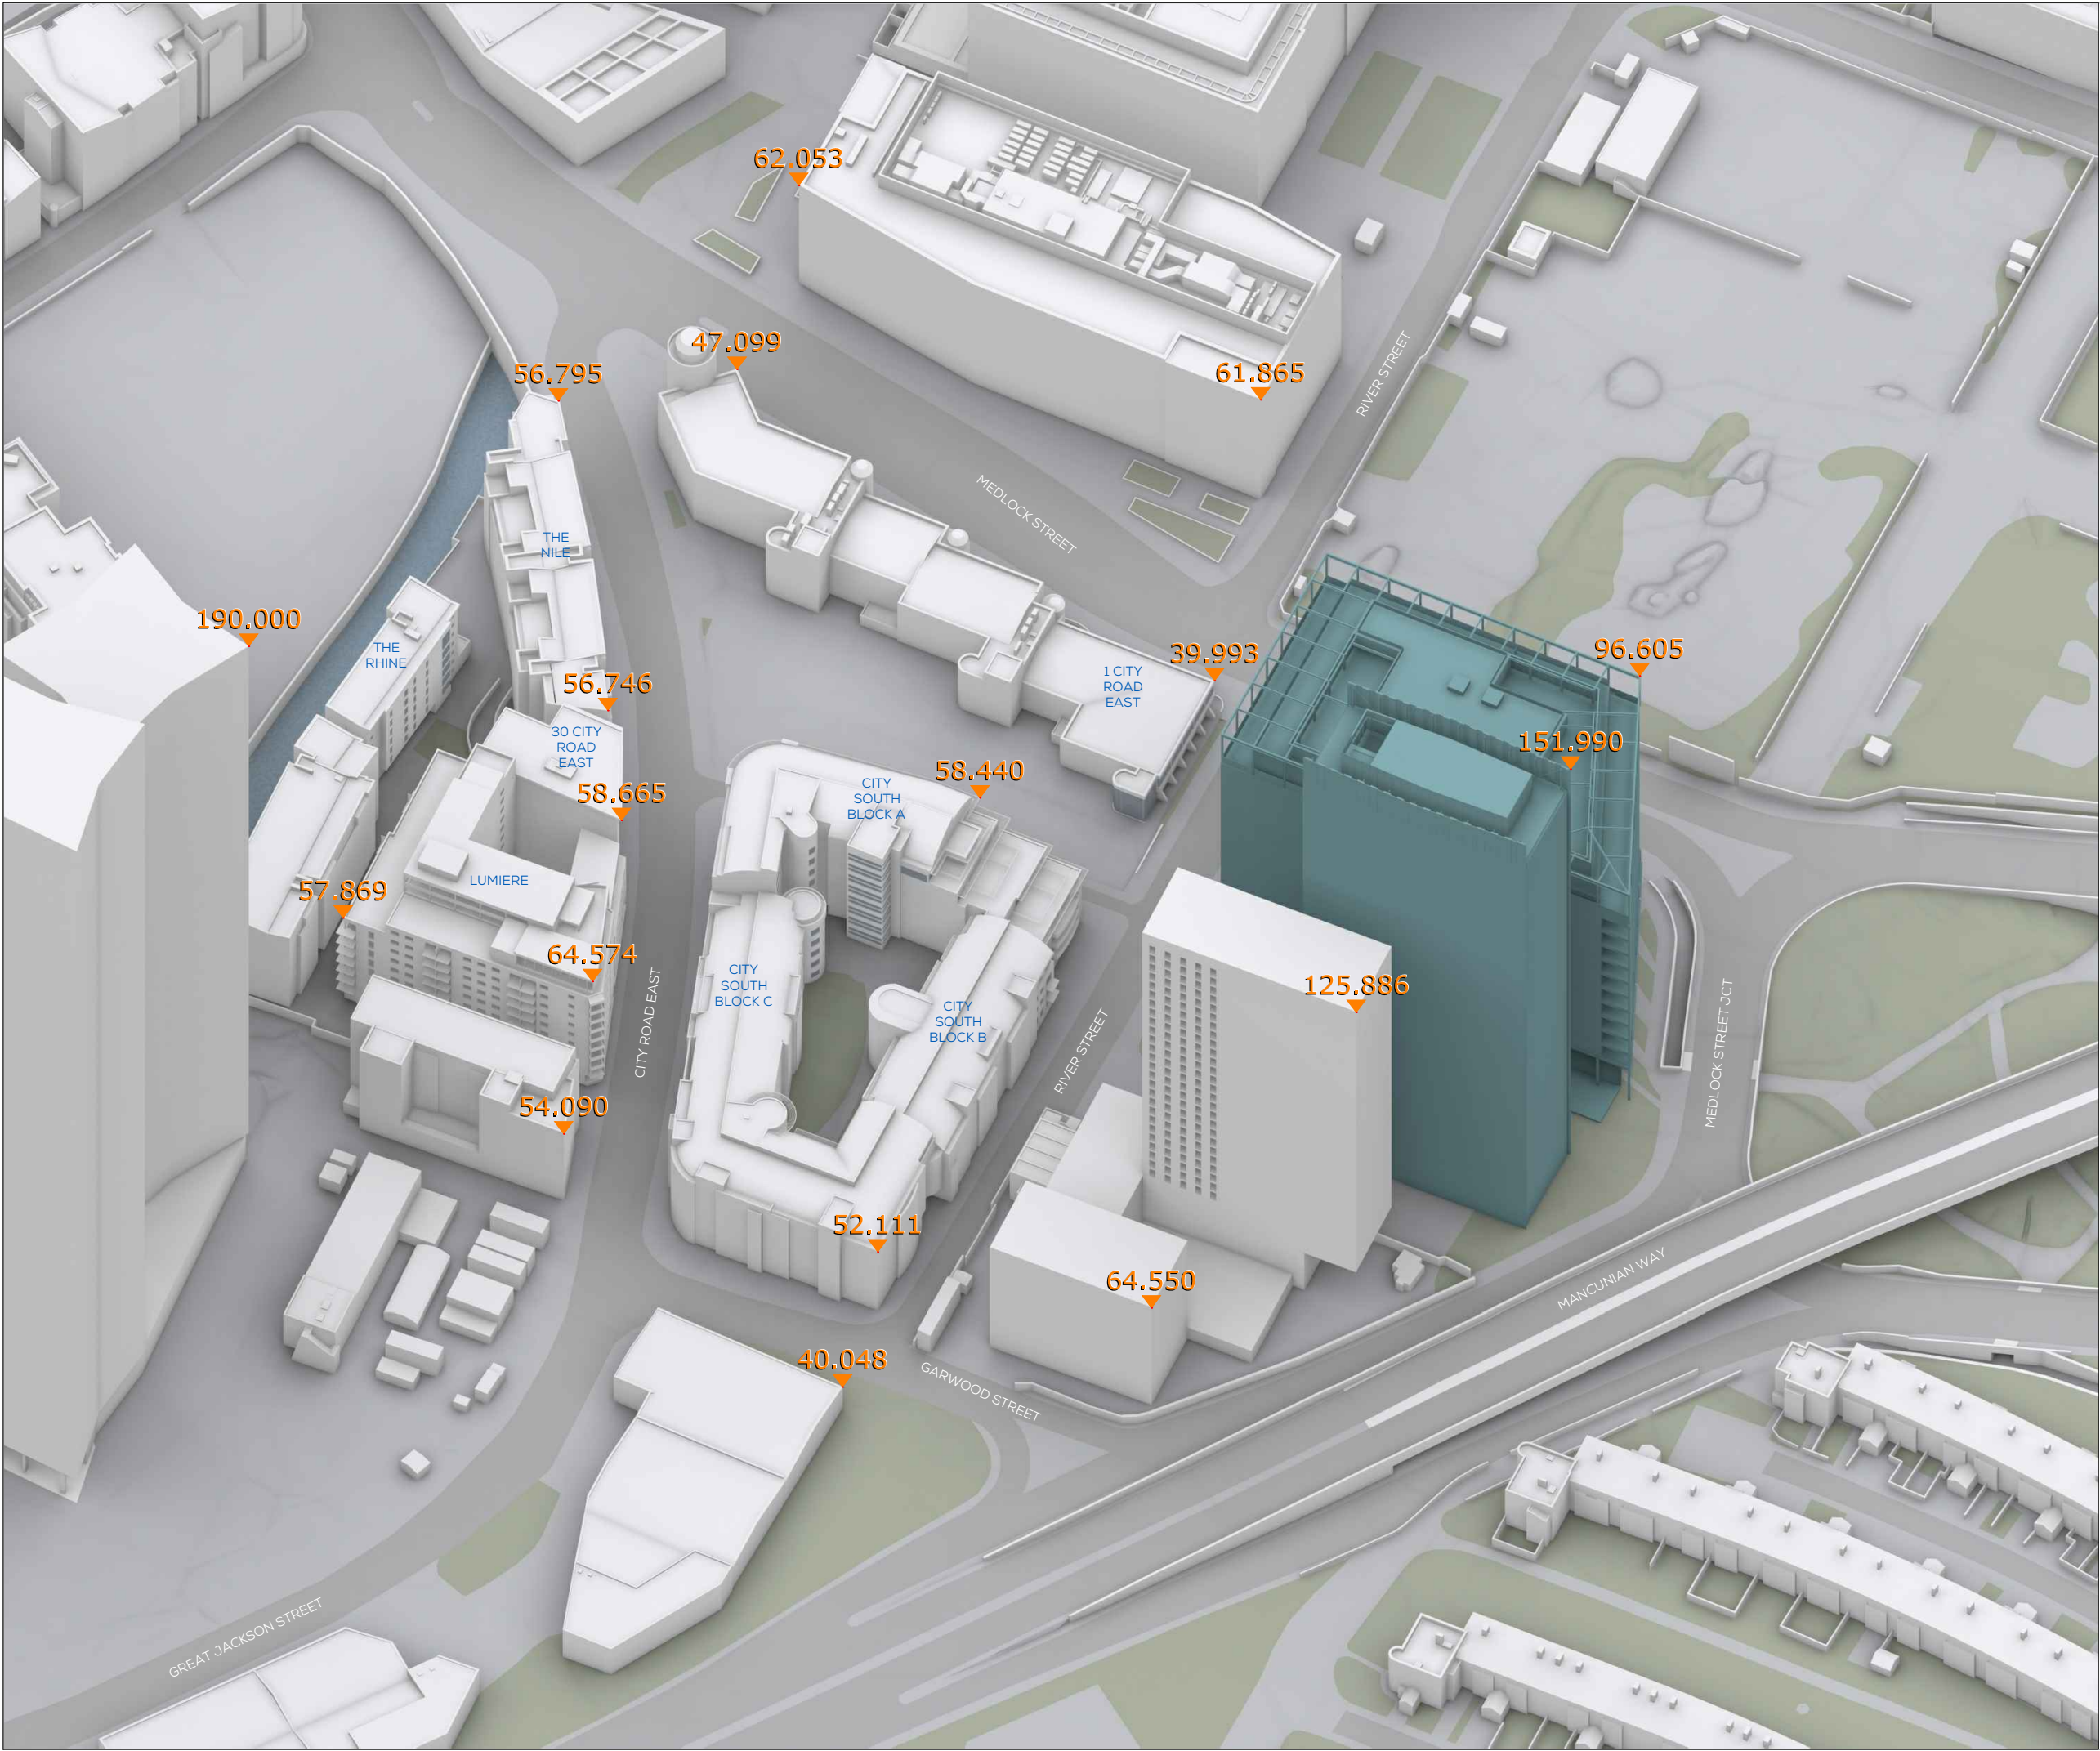

SOURCES OF INFORMATION

IR02-20220822-Vertex
IR03-20220823-Research
IR05-20220825-JMA Updated
Model


ALL INFORMATION DISPLAYED IS SUBJECT TO A COMPLETE VERIFIABLE SITE SURVEY BEING UNDERTAKEN. GIA TAKES NO RESPONSIBILITY ON THE ACCURACY OR RELIABILITY OF THE DISPLAYED DATA SINCE A VERIFIED SITE SURVEY WAS NOT MADE AVAILABLE PRIOR TO THE GENERATION OF SUCH INFORMATION.

NOTES:
PROPOSED SCHEME SHOWN IN TEAL

N.B. DO NOT SCALE OFF THIS DRAWING
PROJECT:
ONE MEDLOCK STREET,
MANCHESTER

DRAWING NAME:
3D VIEW PROPOSED

DWN BY	SCALE	CHK BY	STATUS	DATE
KS	NTS	EP	-	SEP22
PROJ No.	REL No.	IS No.	DWG No.	REV No.
2226	01	02	05	-

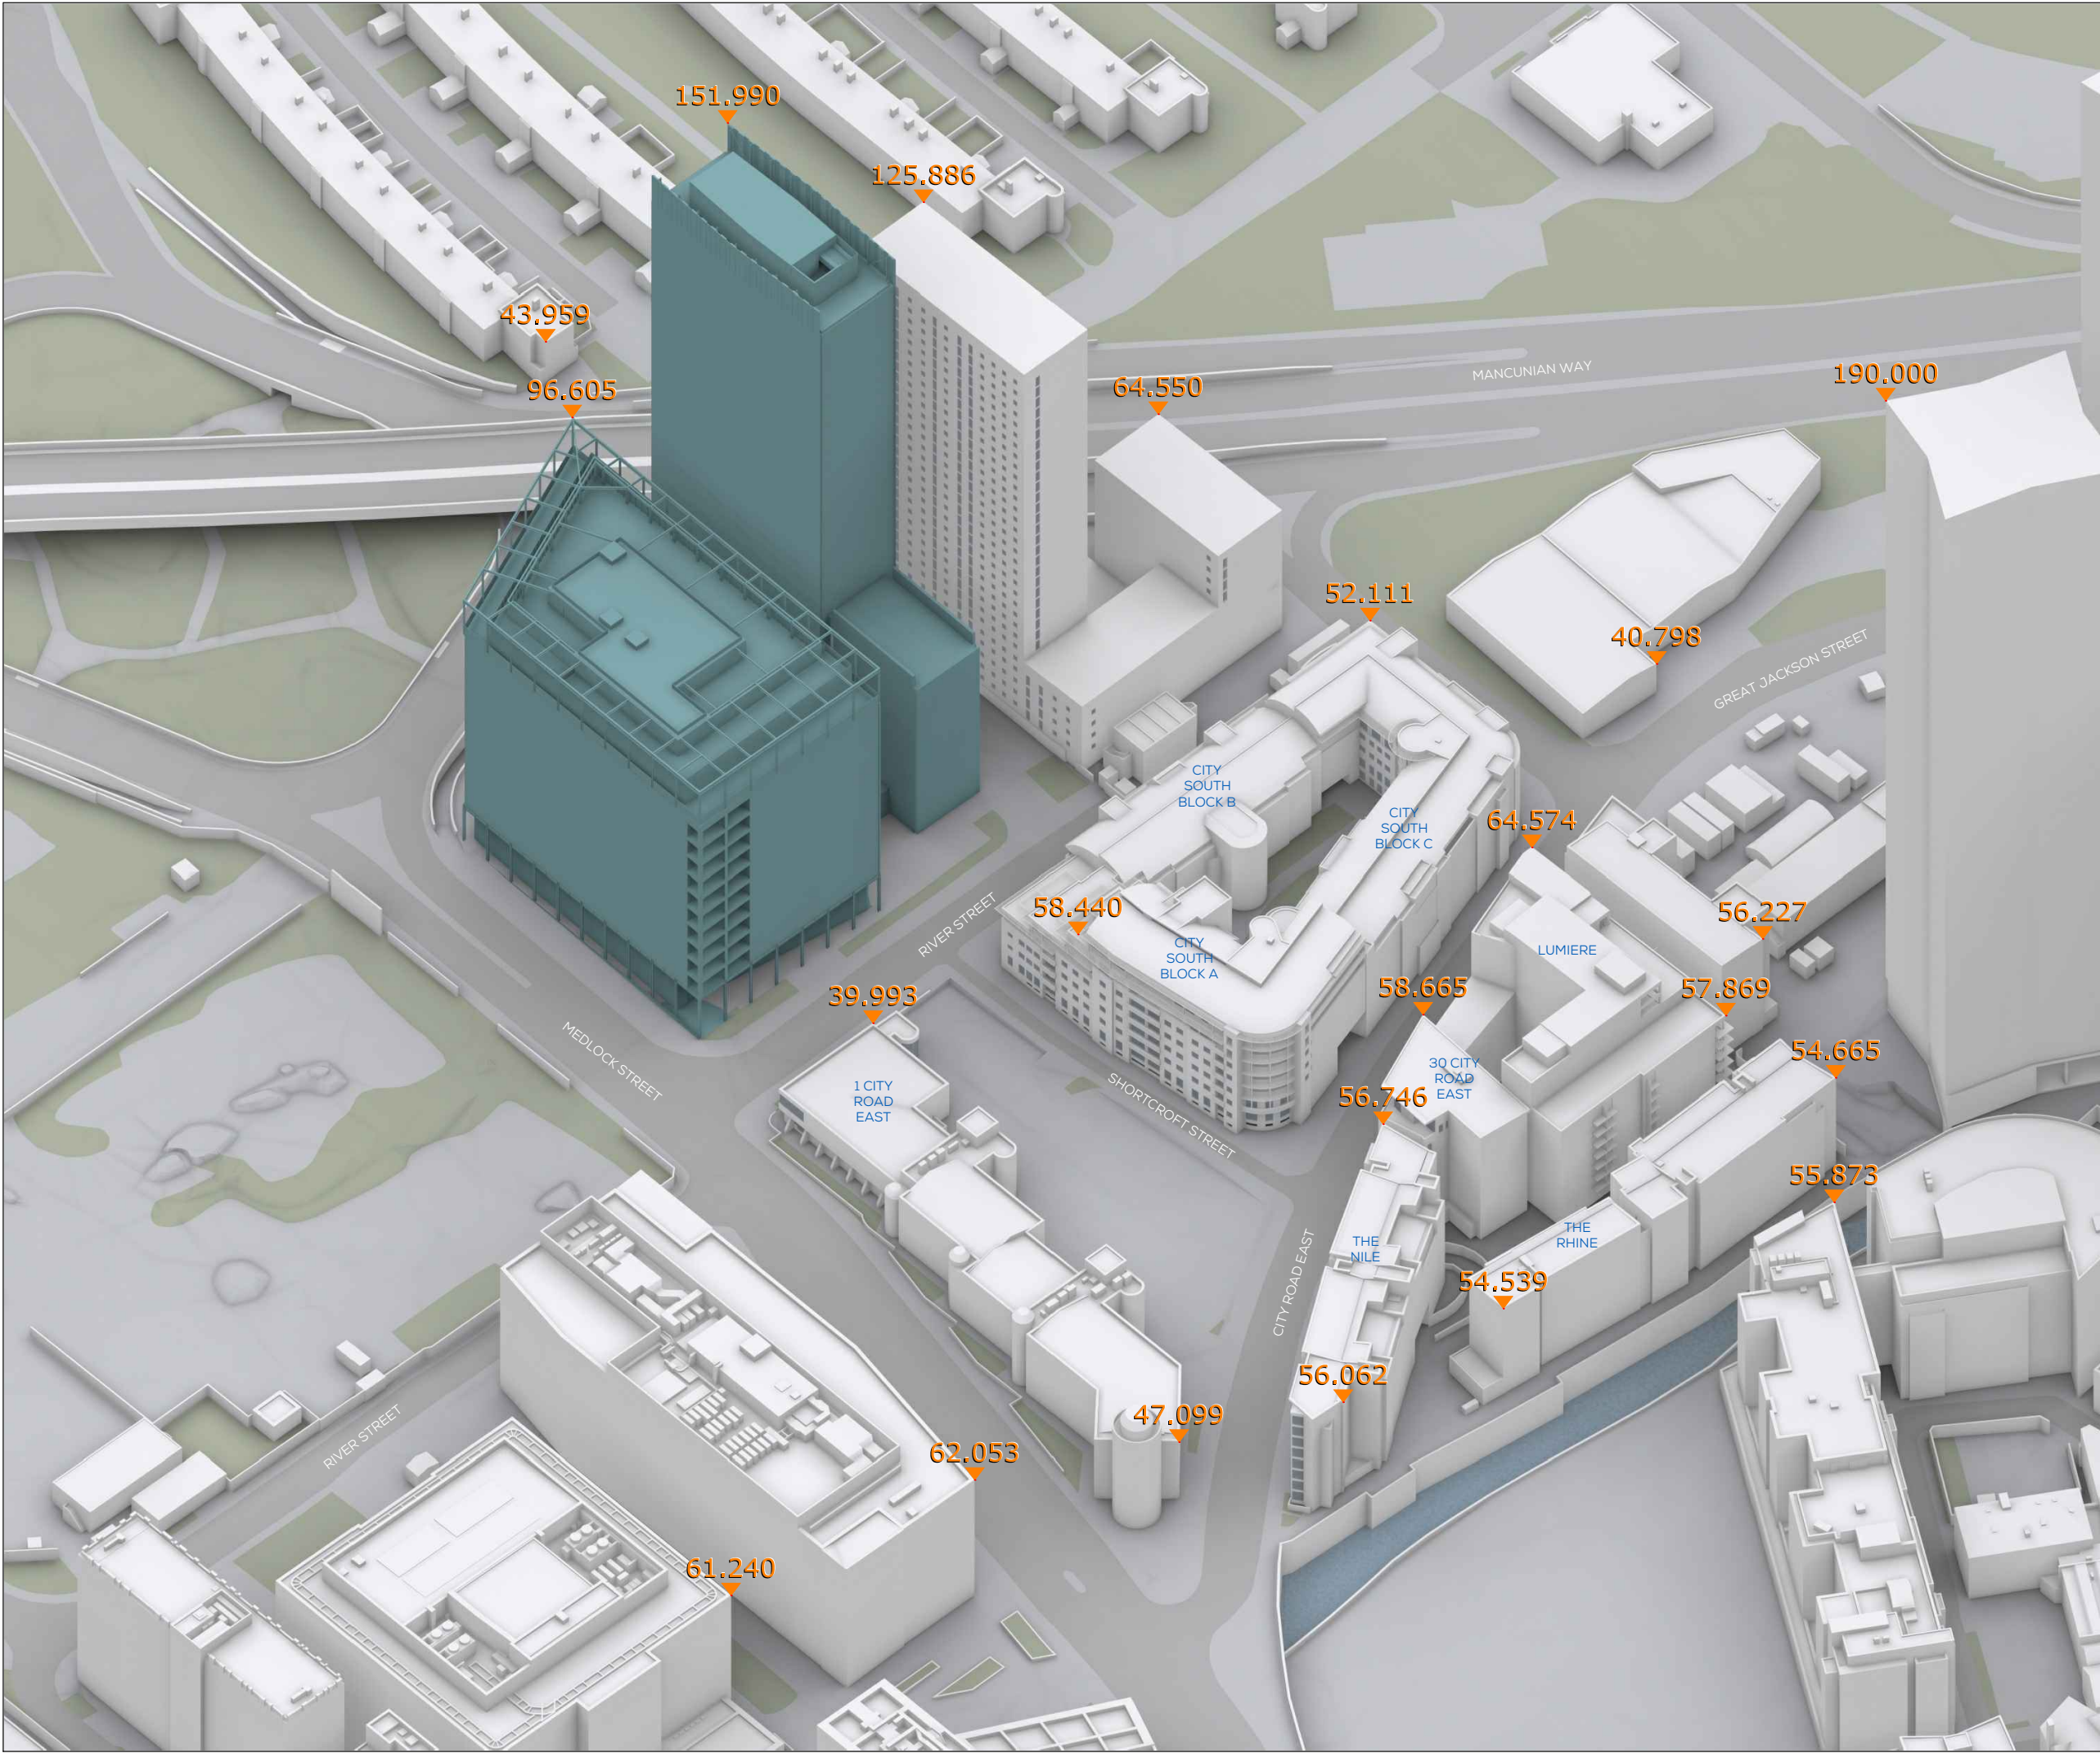

SOURCES OF INFORMATION

IR02-20220822-Vertex
IR03-20220823-Research
IR05-20220825-JMA Updated
Model

ALL INFORMATION DISPLAYED IS SUBJECT TO A COMPLETE VERIFIABLE SITE SURVEY BEING UNDERTAKEN. GIA TAKES NO RESPONSIBILITY ON THE ACCURACY OR RELIABILITY OF THE DISPLAYED DATA, SINCE A VERIFIED SITE SURVEY WAS NOT MADE AVAILABLE PRIOR TO THE GENERATION OF SUCH INFORMATION.

NOTES:
PROPOSED SCHEME SHOWN IN TEAL

N.B. DO NOT SCALE OFF THIS DRAWING
PROJECT:
ONE MEDLOCK STREET,
MANCHESTER

DRAWING NAME:
3D VIEW PROPOSED

DWN BY	SCALE	CHK BY	STATUS	DATE
KS	NTS	EP	-	SEP22
PROJ No.	REL No.	IS No.	DWG No.	REV No.
2226	01	02	06	-