



EXISTING

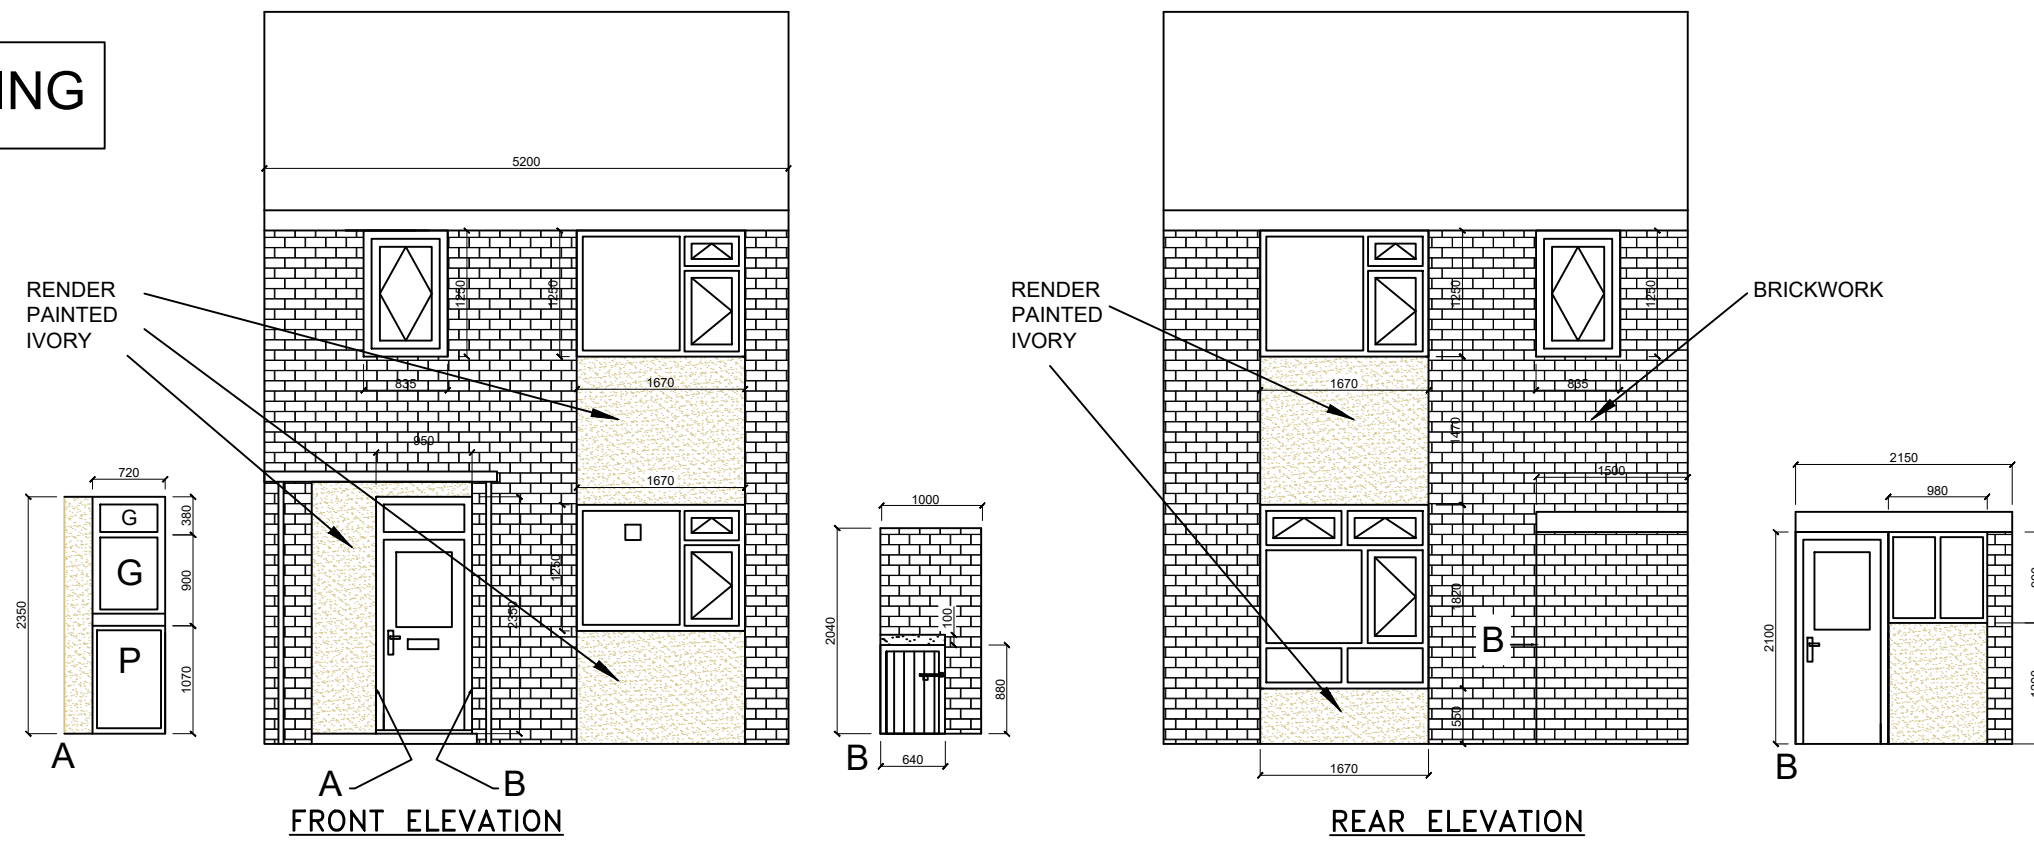

PROPOSED

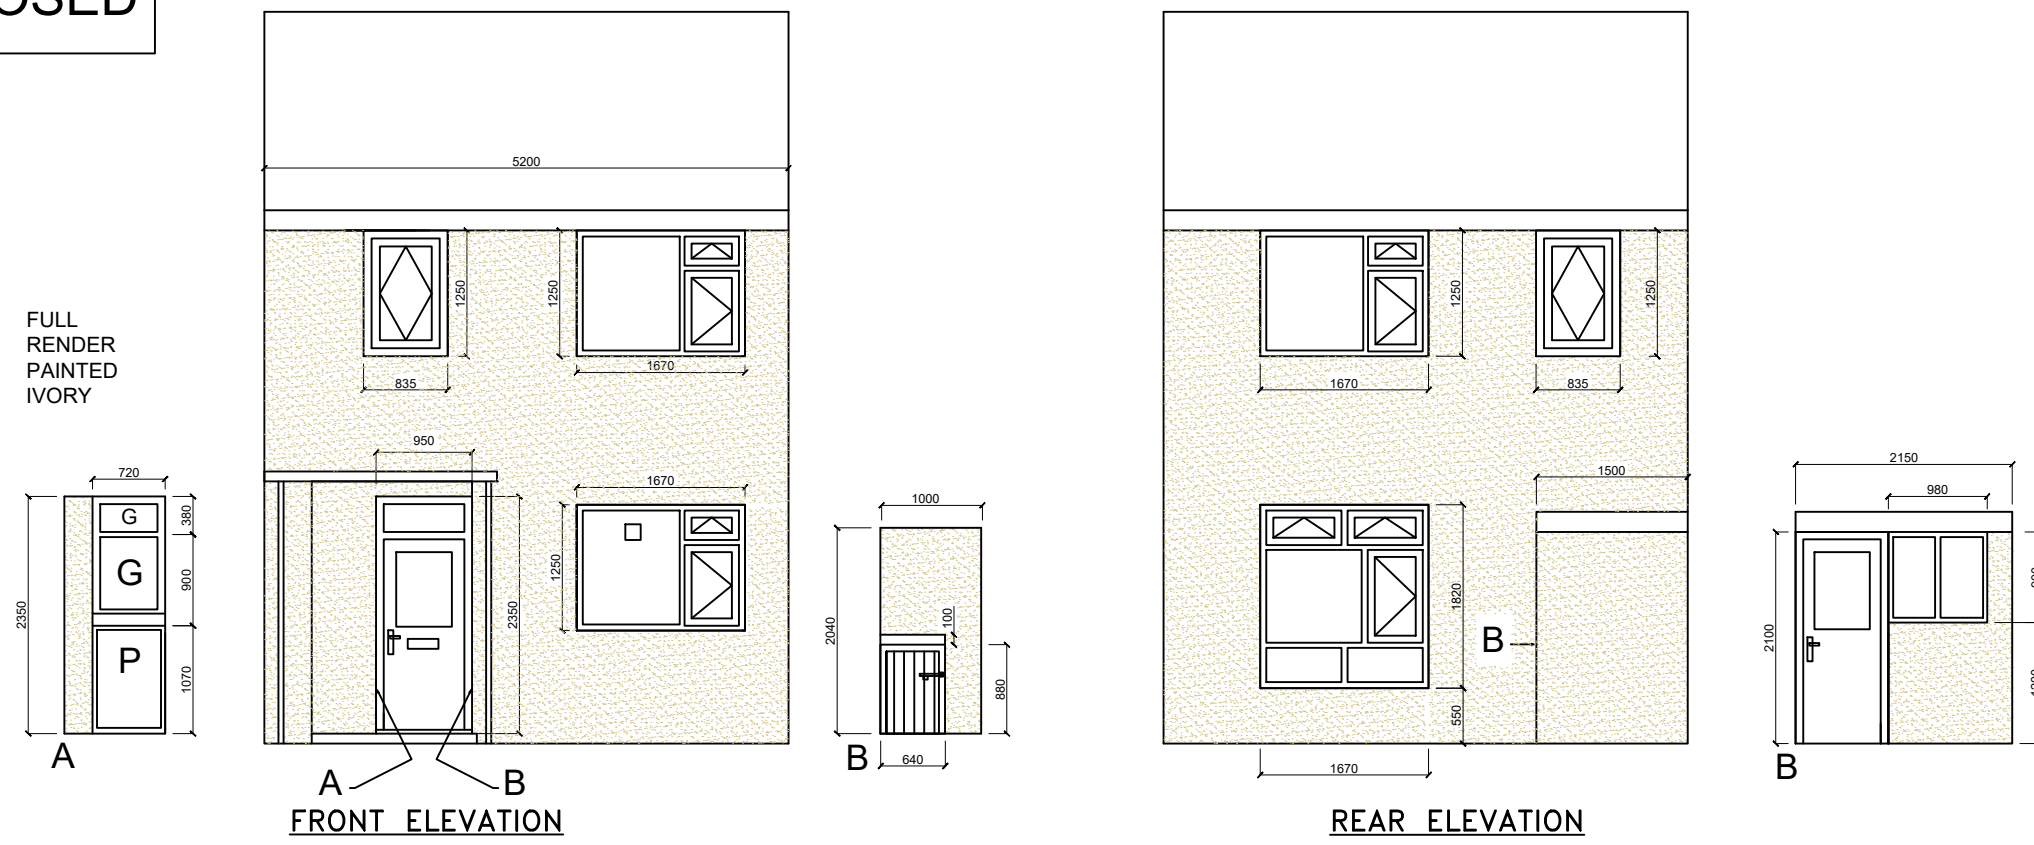

No.	Revision/Issue	Date
39 Kingsbridge Rd Manchester M9 5SQ		
Existing and Proposed Elevations		
Date	31.10.22	Drawing No. 134817-1
Scale	1:75@A3	
DRAWN BY Lindsey Thomason		