


EXISTING GARDEN PLAN

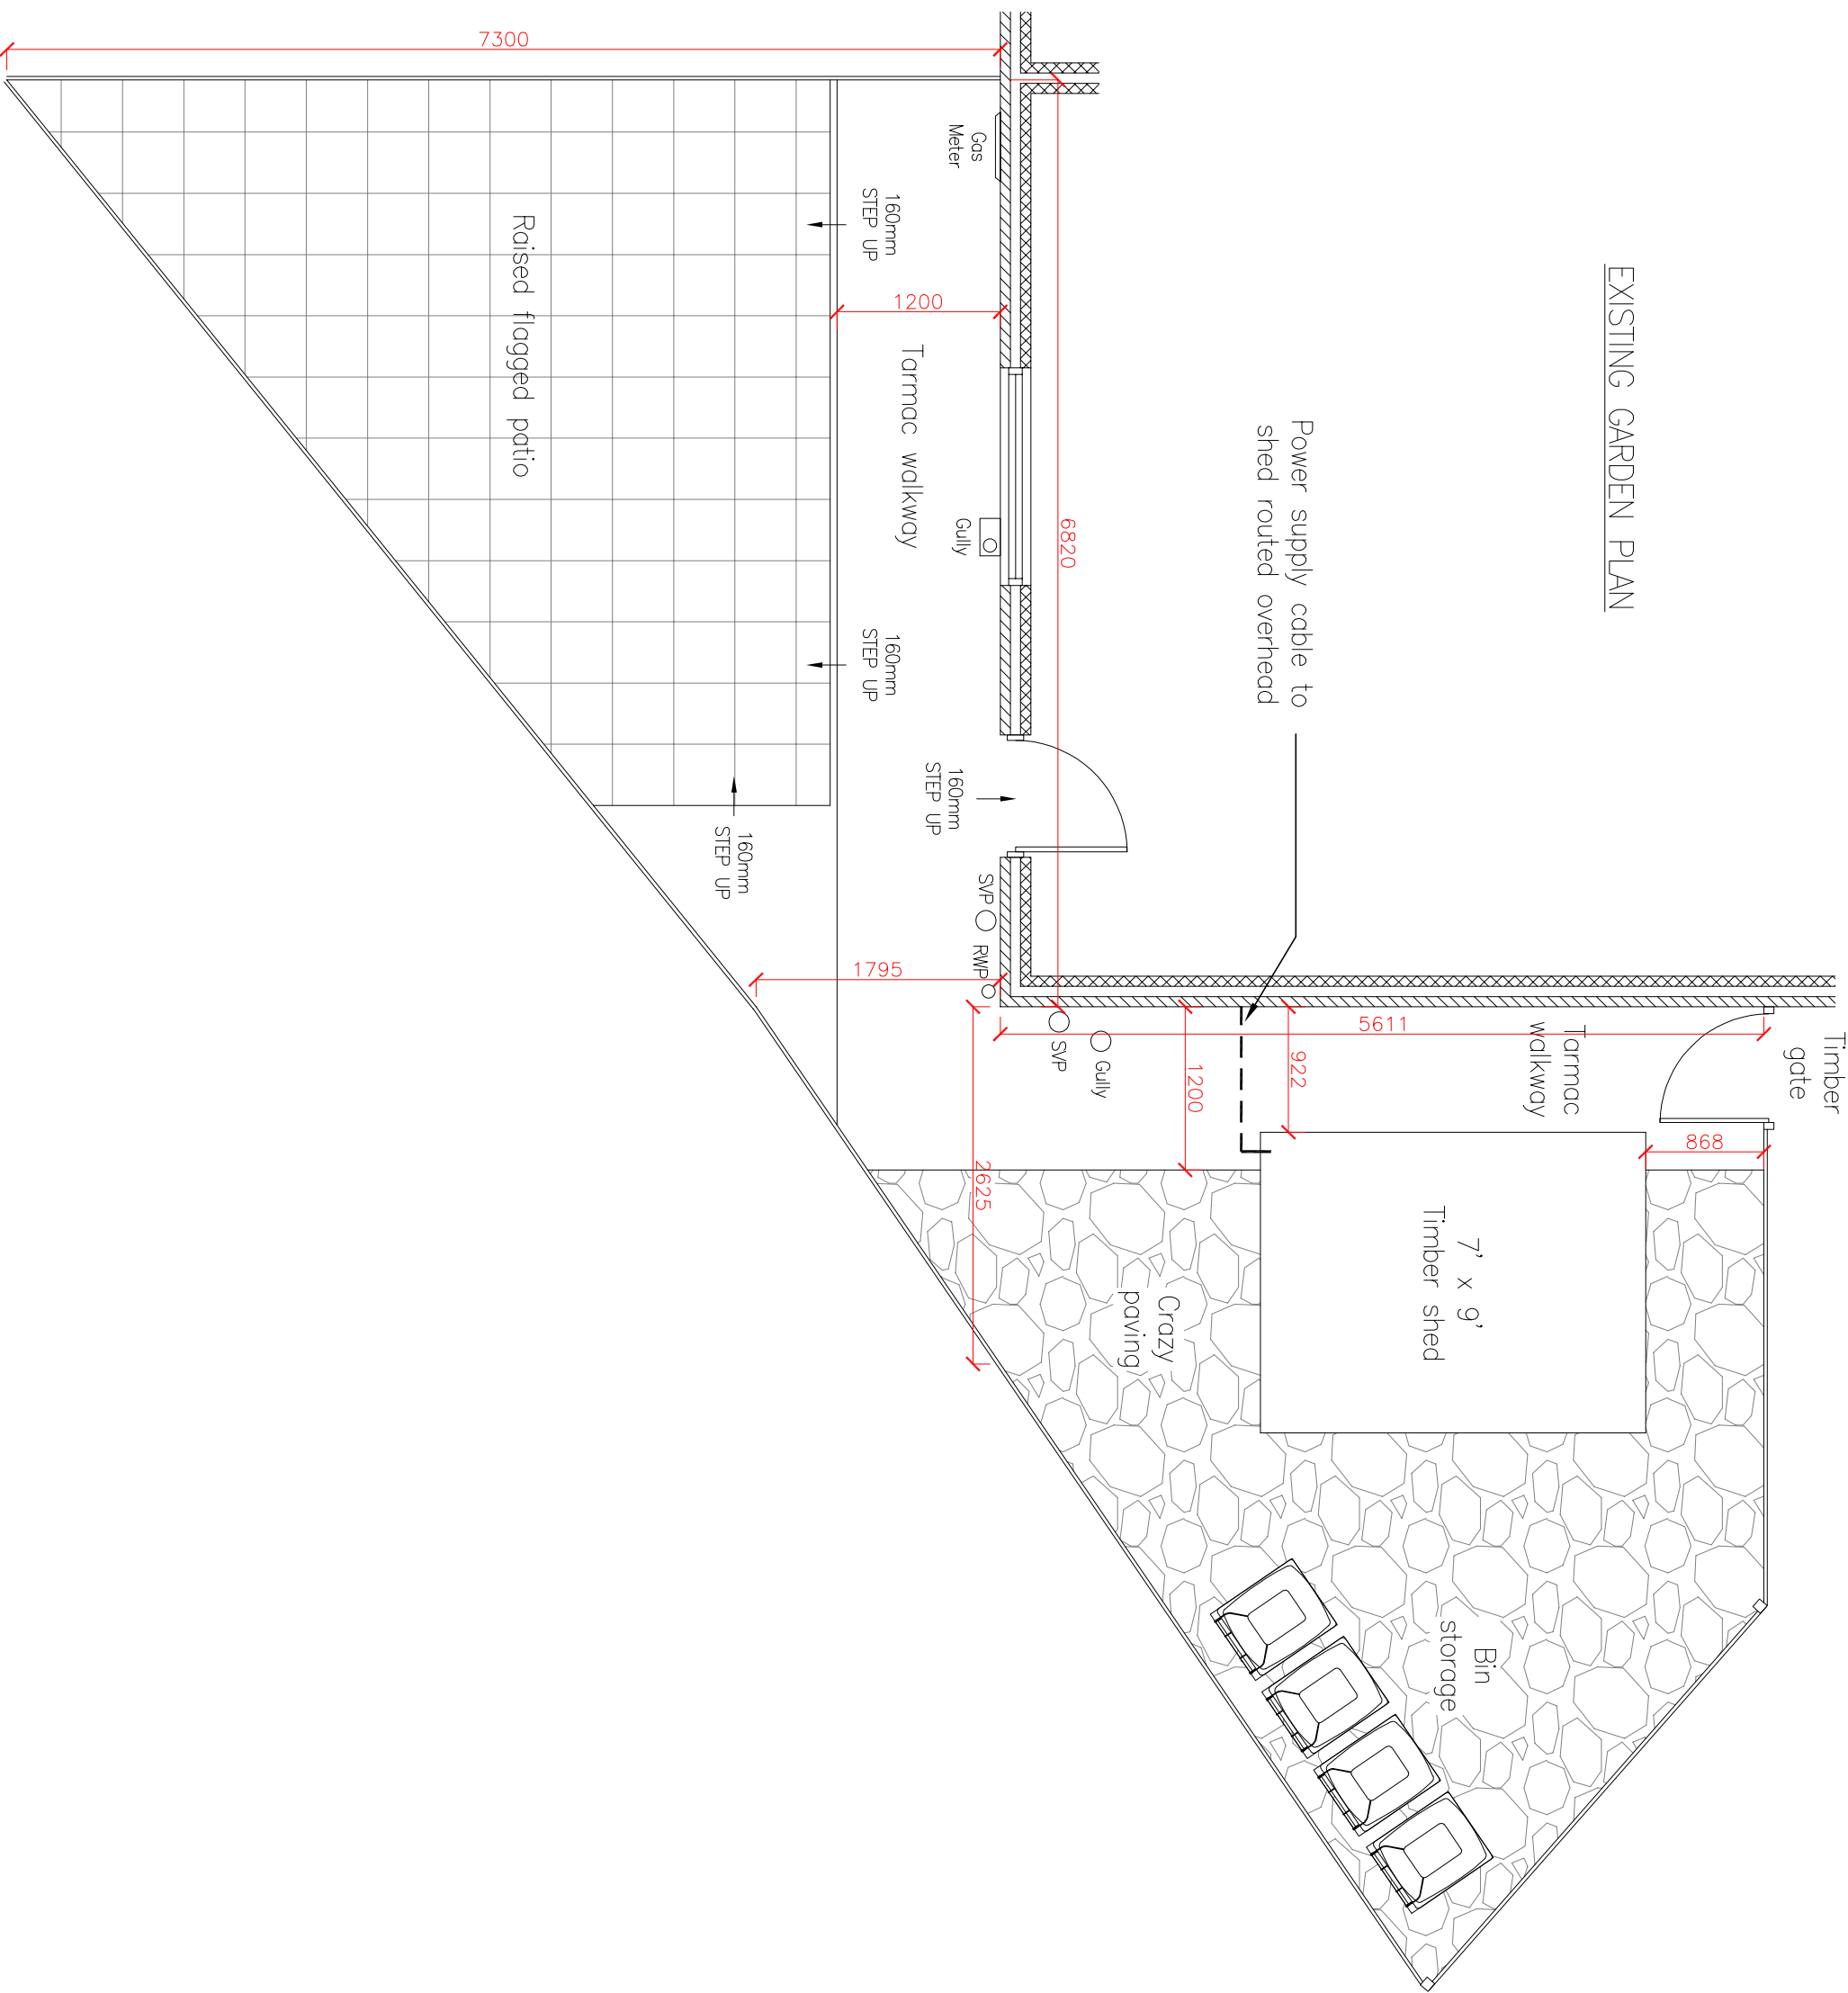

A	TIMBER DECKING REMOVED	14/09/22	AU	AU
REV	DESCRIPTION	DATE	BY	CHK

Project:

17 Nantwich Road, Manchester

Drawing Title:

Existing Garden Layout

Drawing No.:

084-001

Scale @ A3	Revision:	Status:	Drawn By:	Date:
1:50	A		AU	14/03/21