


3rd FLOOR HERITAGE WINDOW SECONDARY GLAZING DETAILS - TYPE 1

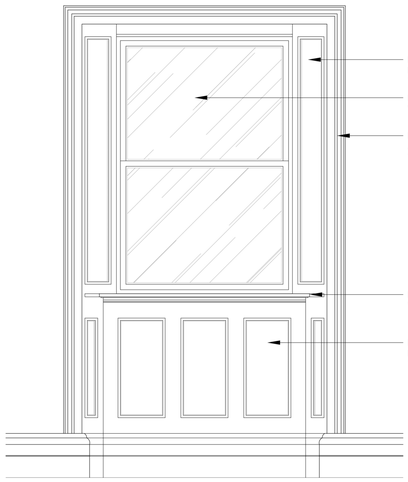


01 / 573 THIRD FLOOR EXISTING WINDOW ELEVATION
SCALE - 1:20 @ A1 — DETAIL ELEVATION

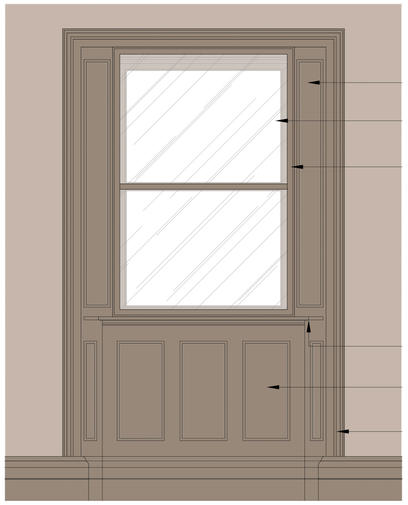


04 / 573 THIRD FLOOR PROPOSED WINDOW
SCALE - 1:20 @ A1 — DETAIL ELEVATION

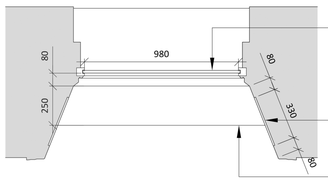


02 / 573 THIRD FLOOR EXISTING WINDOW PLAN
SCALE - 1:20 @ A1 — DETAIL PLAN

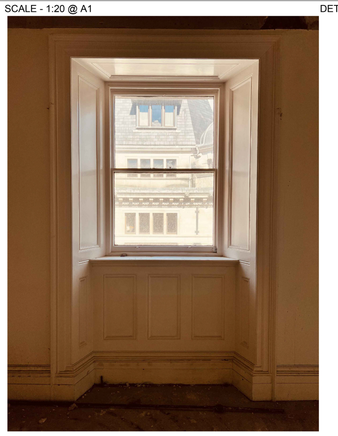

03 / 573 THIRD FLOOR EXISTING WINDOW PHOTO
SCALE - N/A — PHOTOGRAPH

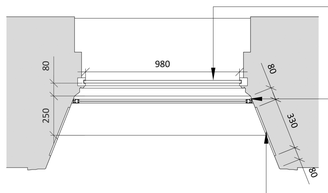

05 / 573 THIRD FLOOR PROPOSED WINDOW
SCALE - 1:20 @ A1 — DETAIL PLAN

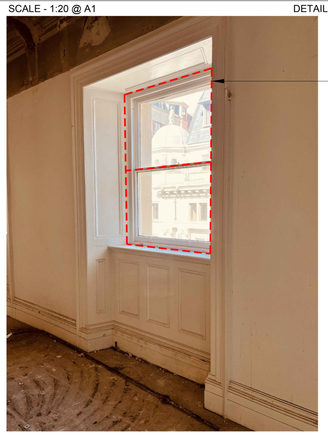

06 / 573 THIRD FLOOR PROPOSED WINDOW
SCALE - N/A — PHOTOGRAPH

0 0.5 1.0 2.0 3.0 4.0 5.0m
Scale 1:100

0 0.20 0.40 0.60 0.80 1.0m
Scale 1:20

NOTES

ORIGINAL A1


DO NOT SCALE FROM THIS DRAWING.
ALL DIMENSIONS TO BE CHECKED ON SITE.
(DRAWINGS MAYBE SCALED FOR LOCAL AUTHORITY & PLANNING PURPOSE ONLY)
COPYRIGHT PROTECTED.

FOR PLANNING
DO NOT USE FOR CONSTRUCTION

GENERAL PLANNING NOTES:

ALL DIMENSIONS TO BE CHECKED ON SITE PRIOR TO ANY MANUFACTURE OR CONSTRUCTION OF EQUIPMENT, FINISH, SIGNAGE ETC.

DRAWINGS TO BE READ IN CONJUNCTION WITH THE FOLLOWING STAGE 3 INFORMATION:
- STRUCTURAL ENGINEER'S DESIGN & RECOMMENDATIONS (DWLP)
- HERITAGE REPORT (PAUL BUTLER ASSOCIATES)
- M&E AND FIRE STRATEGY (HILSON MORAN)

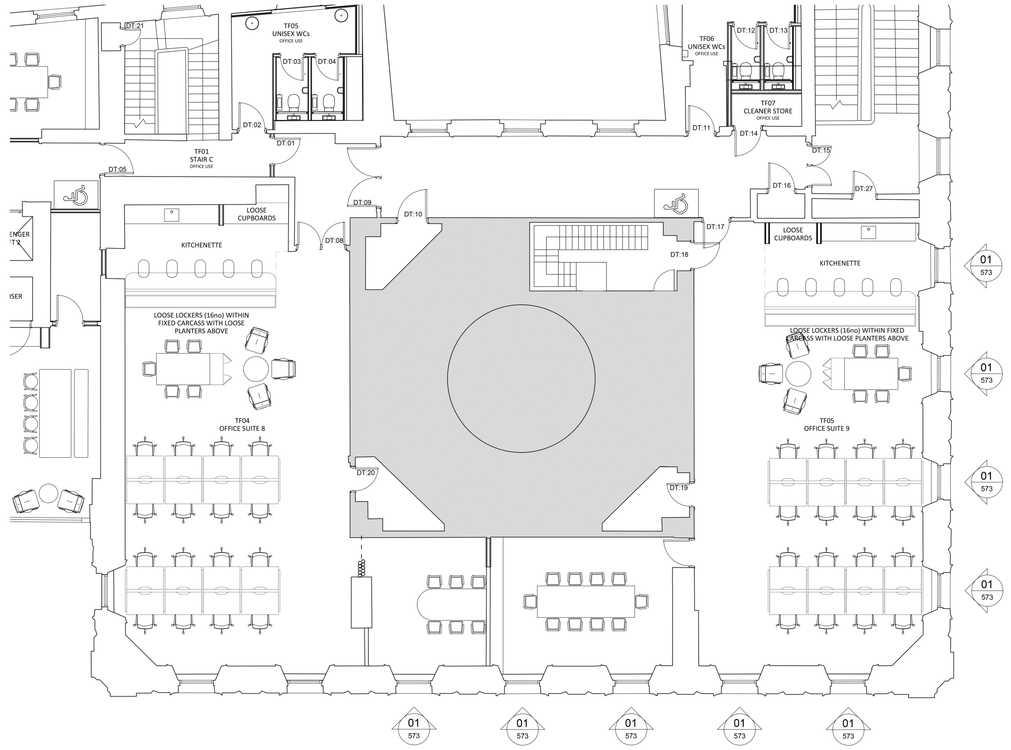

07 / 573 THIRD FLOOR SECONDARY GLAZING TYPE 1
SCALE - 1:100 @ A1 — LOCATION PLAN

REV	DATE	DESCRIPTION	DRAWN	CHECKED
3.00	15.09.22	ISSUED FOR PLANNING	SO	ARB

AXI

ADDRESS : 41 SOUTH KING STREET, MANCHESTER ,M2 6DE
TELEPHONE : +44 (0)161 879 7357
EMAIL : www.axi.studio
COMPANY No : 11847325

CLIENT

bruntwood

PROJECT

BRUNTWOOD
38 MOSLEY STREET
MANCHESTER M2 3AZ

DRAWING REFERENCE

THIRD FLOOR
SECONDARY GLAZING TYPE 1
AS PROPOSED

JOB REFERENCE	DRAWING SCALE	DATE	DRAWN	CHECKED
20 - 059	varies@A1	14.01.22	ARB	SO

DRAWING No	STAGE	REV
AXI - B573	3	00