


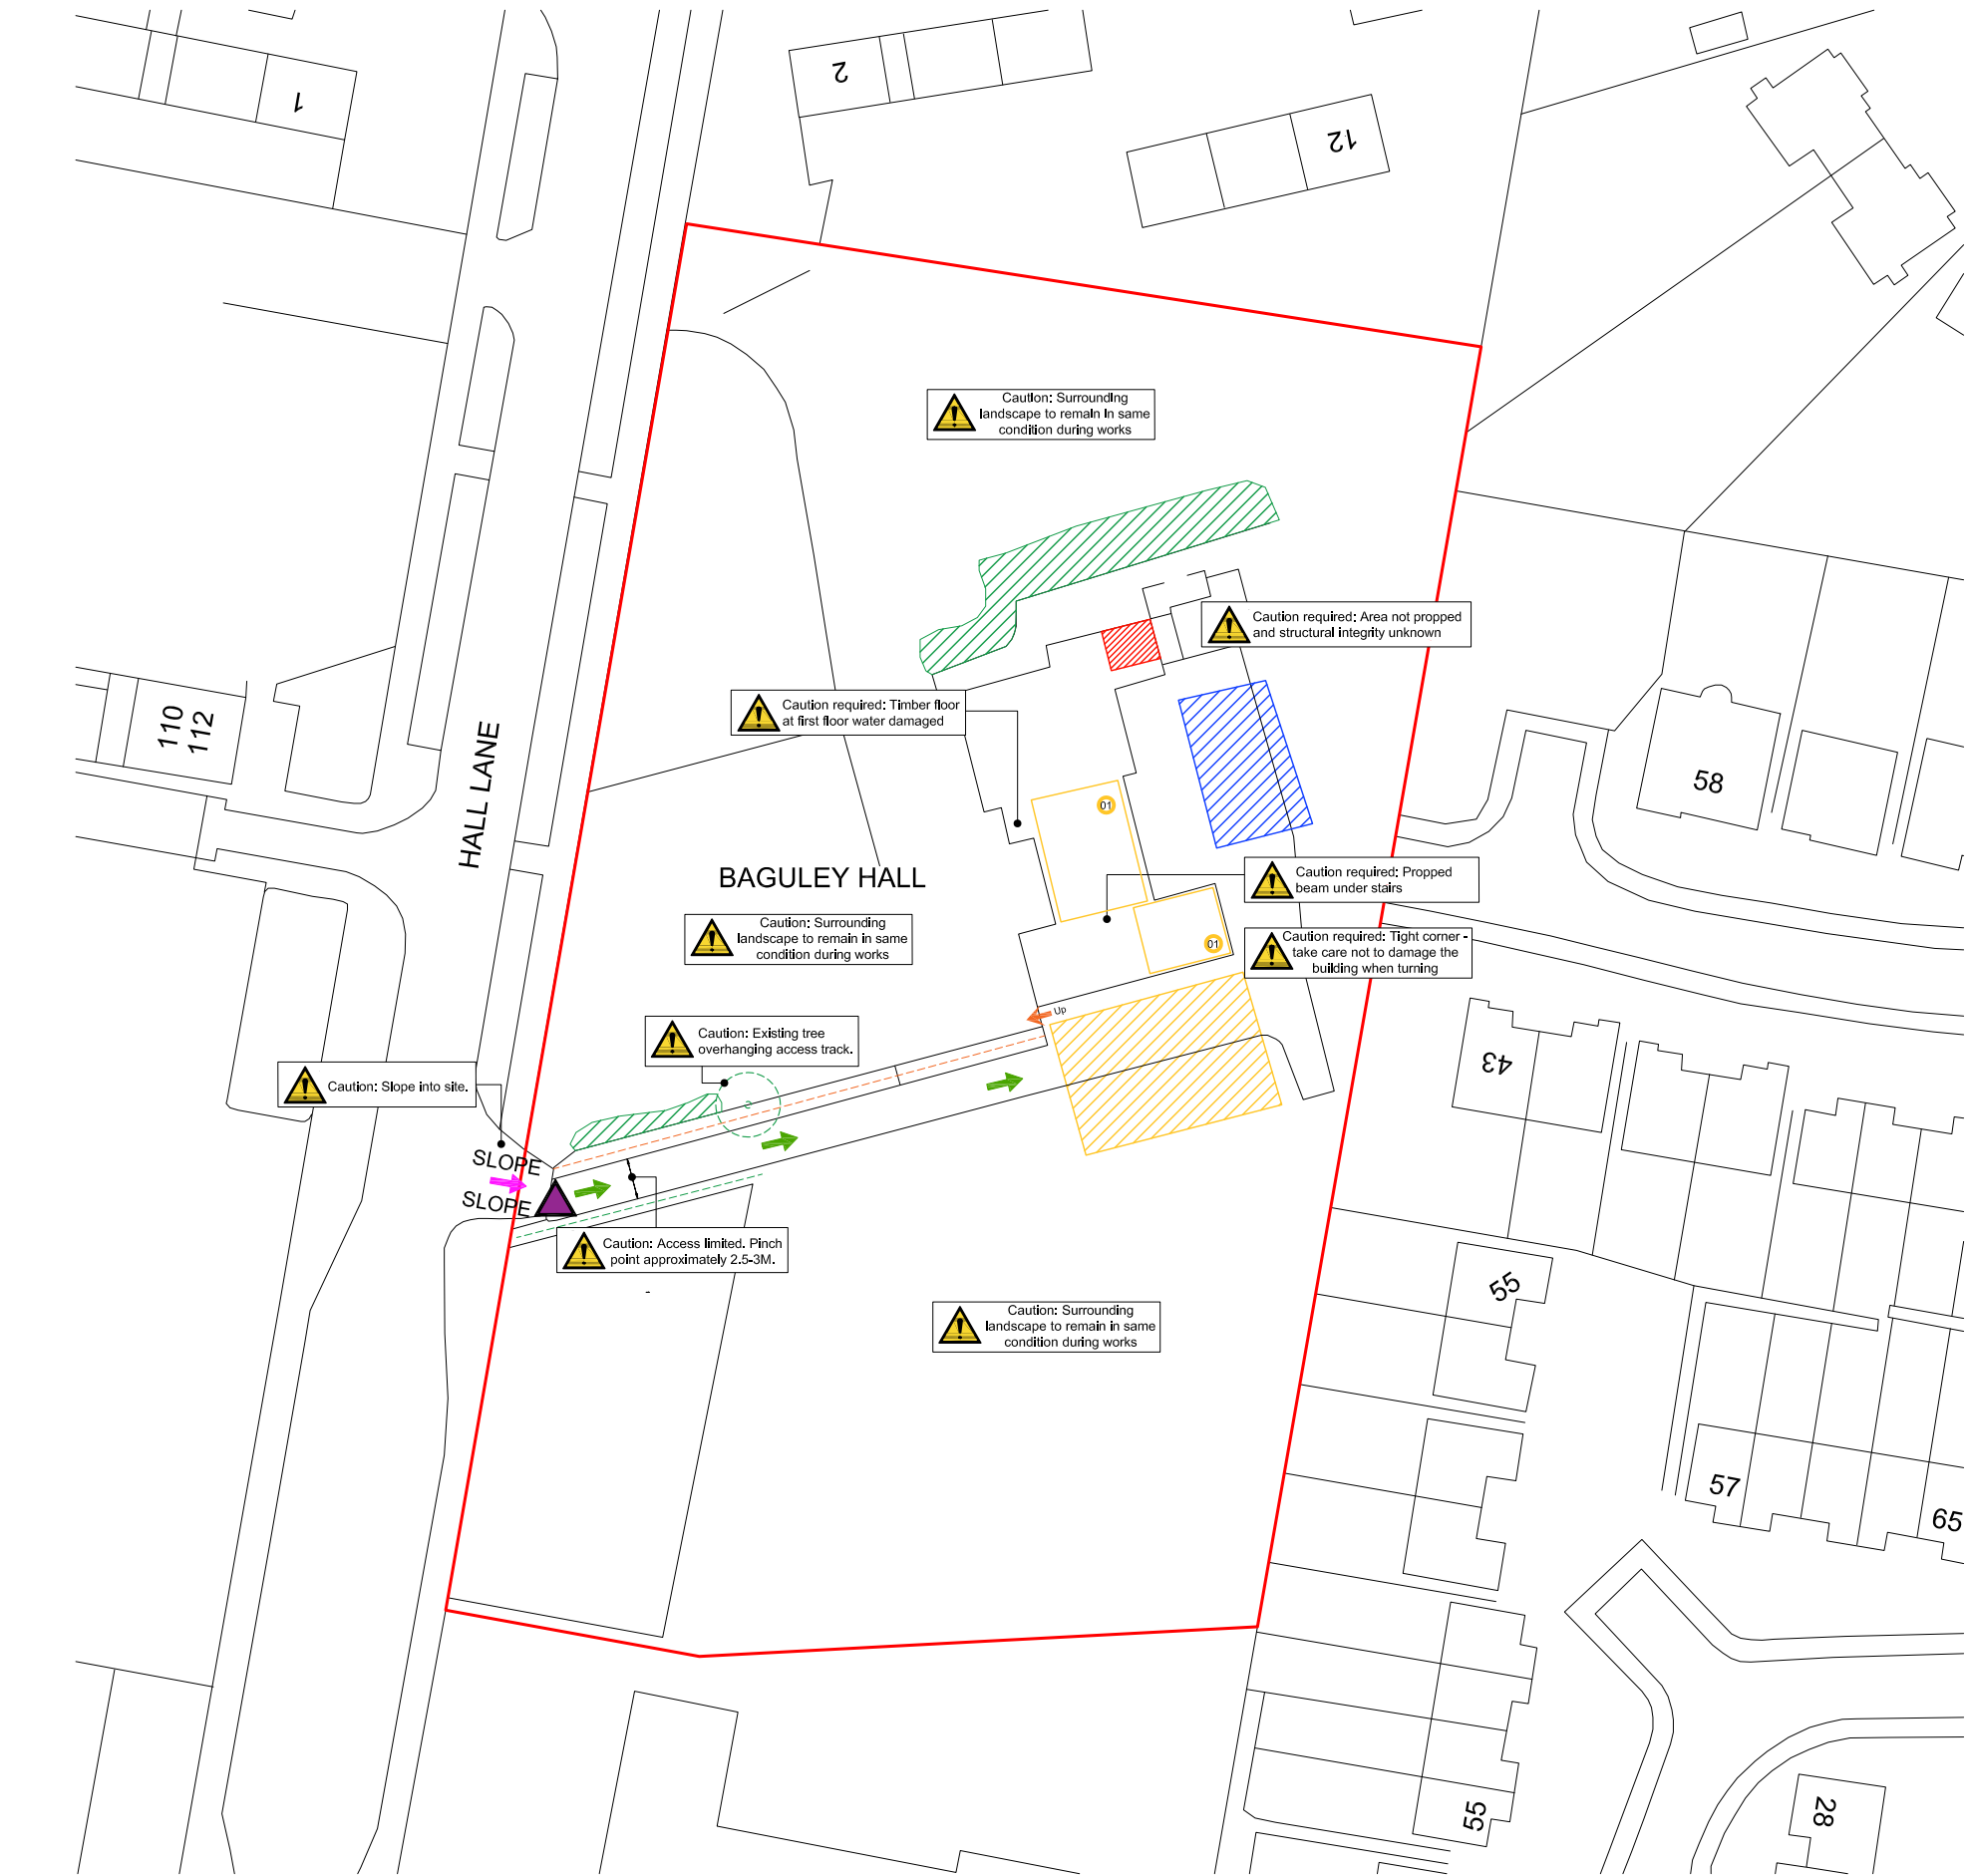

Key:

- Contractor Deliveries - Materials to be stored on pallets with protective layer underneath to prevent damage to the existing landscape
- Site Compound/Welfare Facilities
- Estate Security Office
- Dense Trees and Shrubbery - Access Limited
- Site Boundary
- Existing Hedge - Access Limited
- Historic wall to be carefully protected
- Hazard / Risk Warning
- Secure Gate
- Access Route
- Site Entrance
- Level Change
- Access limited to install limecrete flooring

NOTE:
Access to the site entrance is tight. Plans should be put in place to prevent damage to the surrounding landscape and historic fabric.

- notes:
- DO NOT SCALE FROM THIS DRAWING - USE FIGURED DIMENSIONS ONLY.
 - TO BE READ IN CONJUNCTION WITH ALL OTHER CONSULTANTS / SPECIALISTS DRAWINGS. REPORT ANY DISCREPANCIES BEFORE AFFECTED WORK COMMENCES.
 - ALL SETTING OUT DIMENSIONS TO BE CHECKED ON SITE BY CONTRACTOR BEFORE WORK COMMENCES.

CLIENT	Historic England
PROJECT	Baguley Hall
TITLE	Site Setup Plan
NUMBER	BGH-SEV-XX-ZZ-DR-A-1001
REVISION	P01
STATUS	PLANNING
SCALE	1:1000 @A3
DATE	18/08/22
DRAWN BY	TB
CHECKED BY	SGI

seven.
SEVENARCHITECTURE.CO.UK

Studios at :

Unit 1.3, Waulk Mill, 51 Bengal Street
MANCHESTER, M4 6LN
t : 0161 236 5655

Clarendon House, Victoria Avenue,
HARROGATE, HG1 1DY
t : 01423 709 807

24 Greville Street, **LONDON**,
EC1N 8SS
t : 0203 036 0691

REVISIONS	P01	ISSUED_FOR_APPROVAL	18/08/22	TB	SGI
DATE; DRAWN; CHECK					