
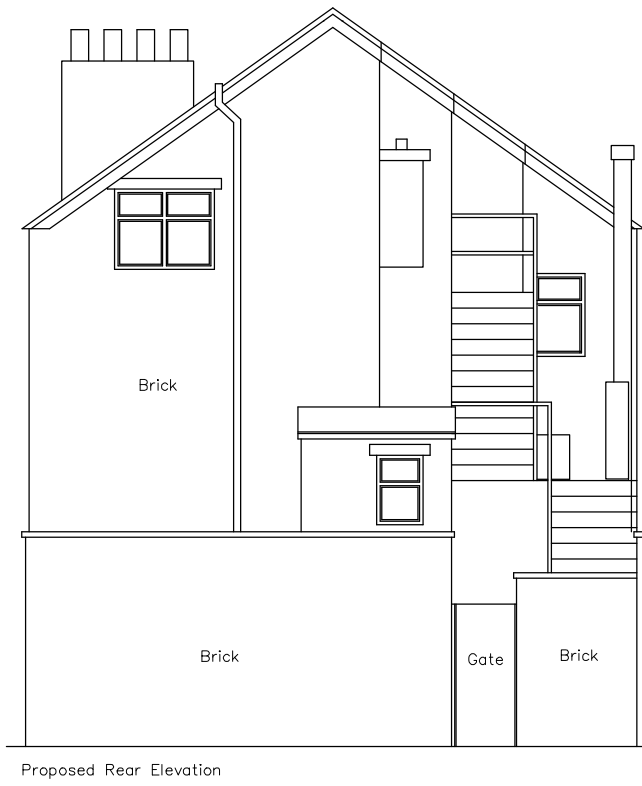
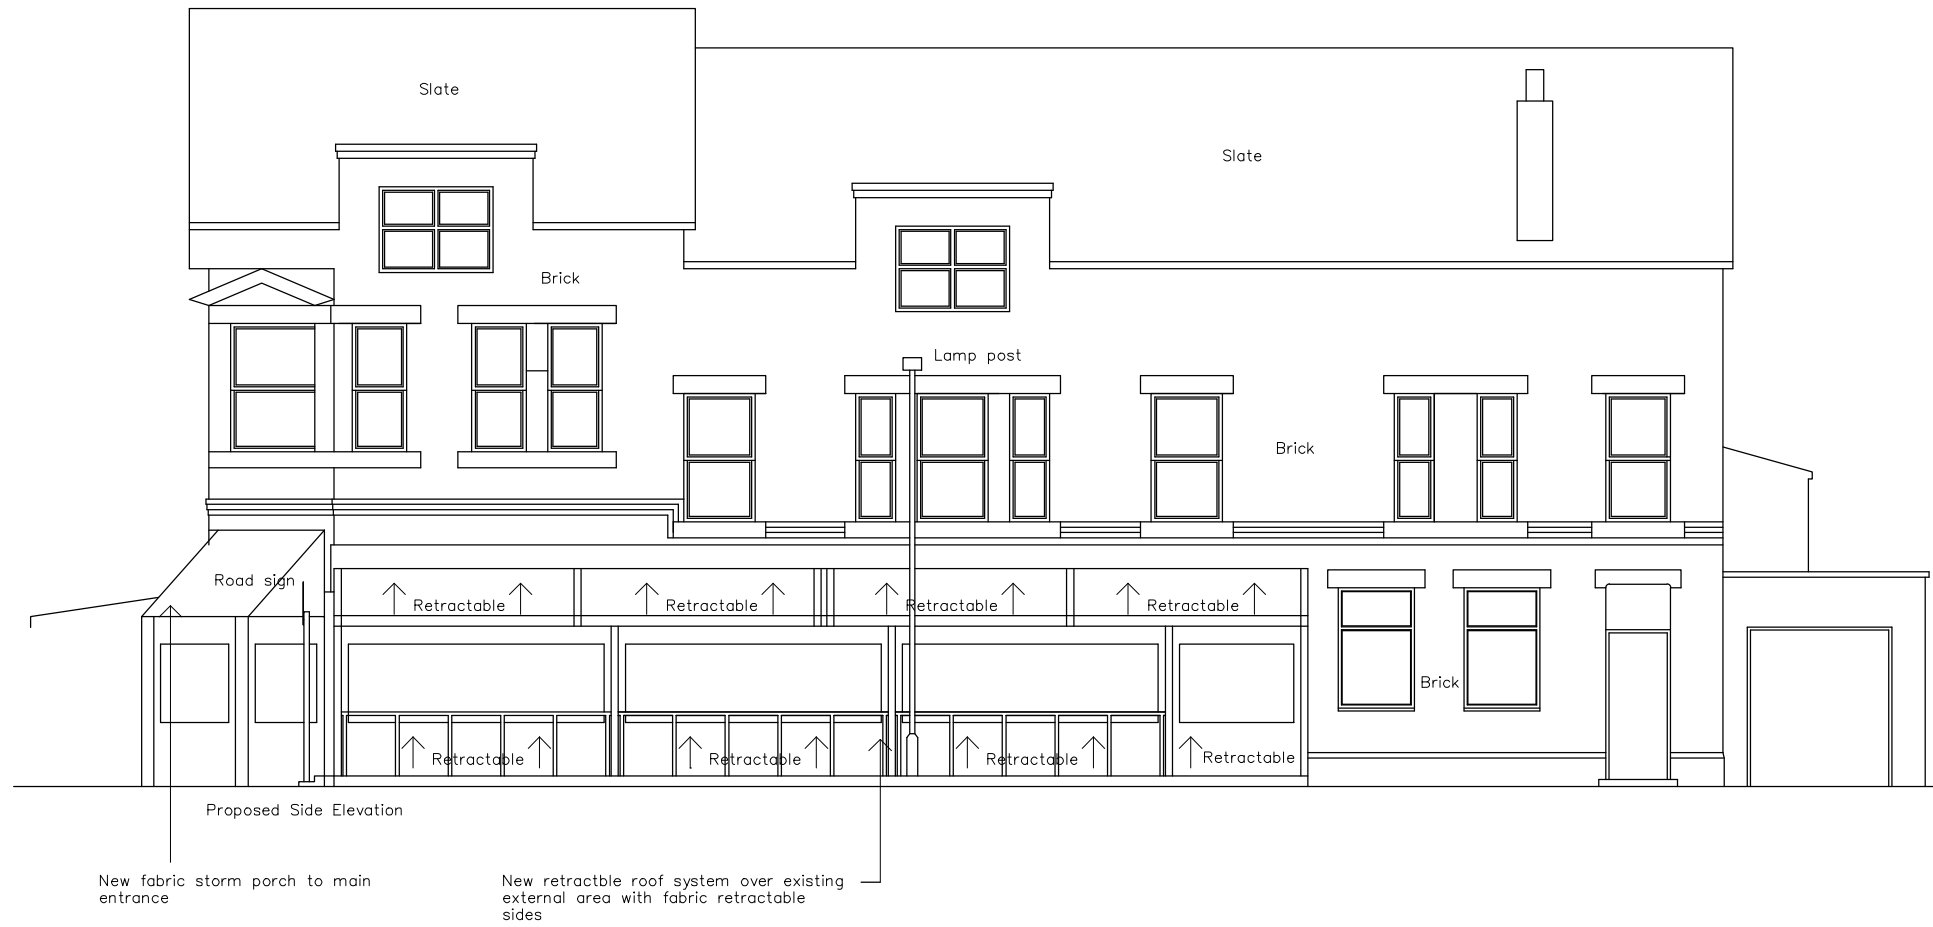
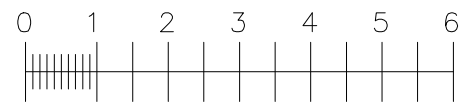


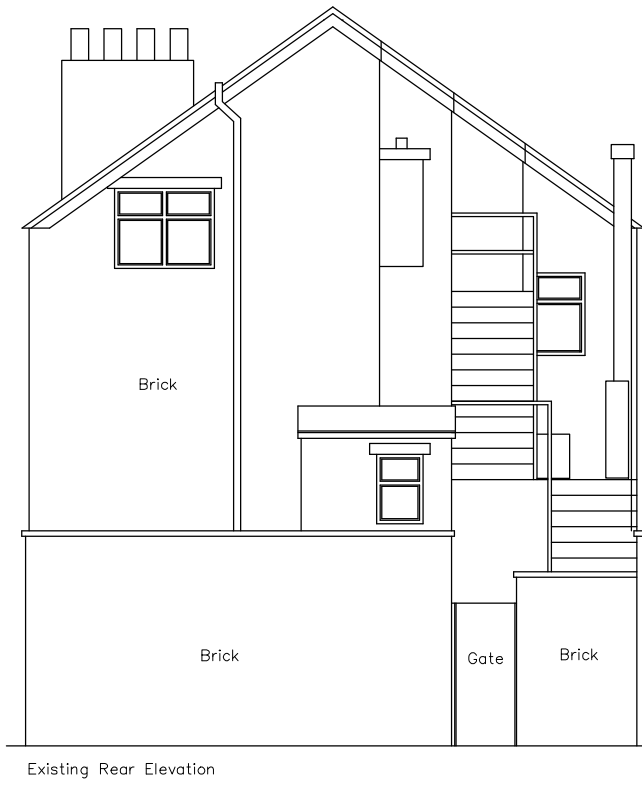

Notes:
Drawings are based on survey data and may not accurately represent what is physically present.

Do not scale from this drawing. All dimensions are to be verified on site before proceeding with the work.

All dimensions are in millimeters unless noted otherwise.

MissionMars shall be notified in writing of any discrepancies.

REV	DATE	DESCRIPTION
PROJECT Rudys, 577 Barlow moor Road, Chorton-cum-hardy, Manchester, M21 8AJ JOB NUMBER 402		
TITLE Existing & proposed Elevations		
SCALE AIL 1:100 at A1		
DRAWN CHECKED		
REV		
DRAWING NUMBER 402/03 D		