

Unicorn Brand Signs - 16794



Thursday, 15 September

Revisions


07-04-2022_V1
05-07-2022_V2
27-07-2022_V3
04-08-2022_V4
09-08-2022_V5
12-08-2022_V6
15-09-2022_V7

Drawing State

Proposed

Site Plan

89 Albany Rd
Chorlton-cum-Hardy,
Manchester
M21 0BN

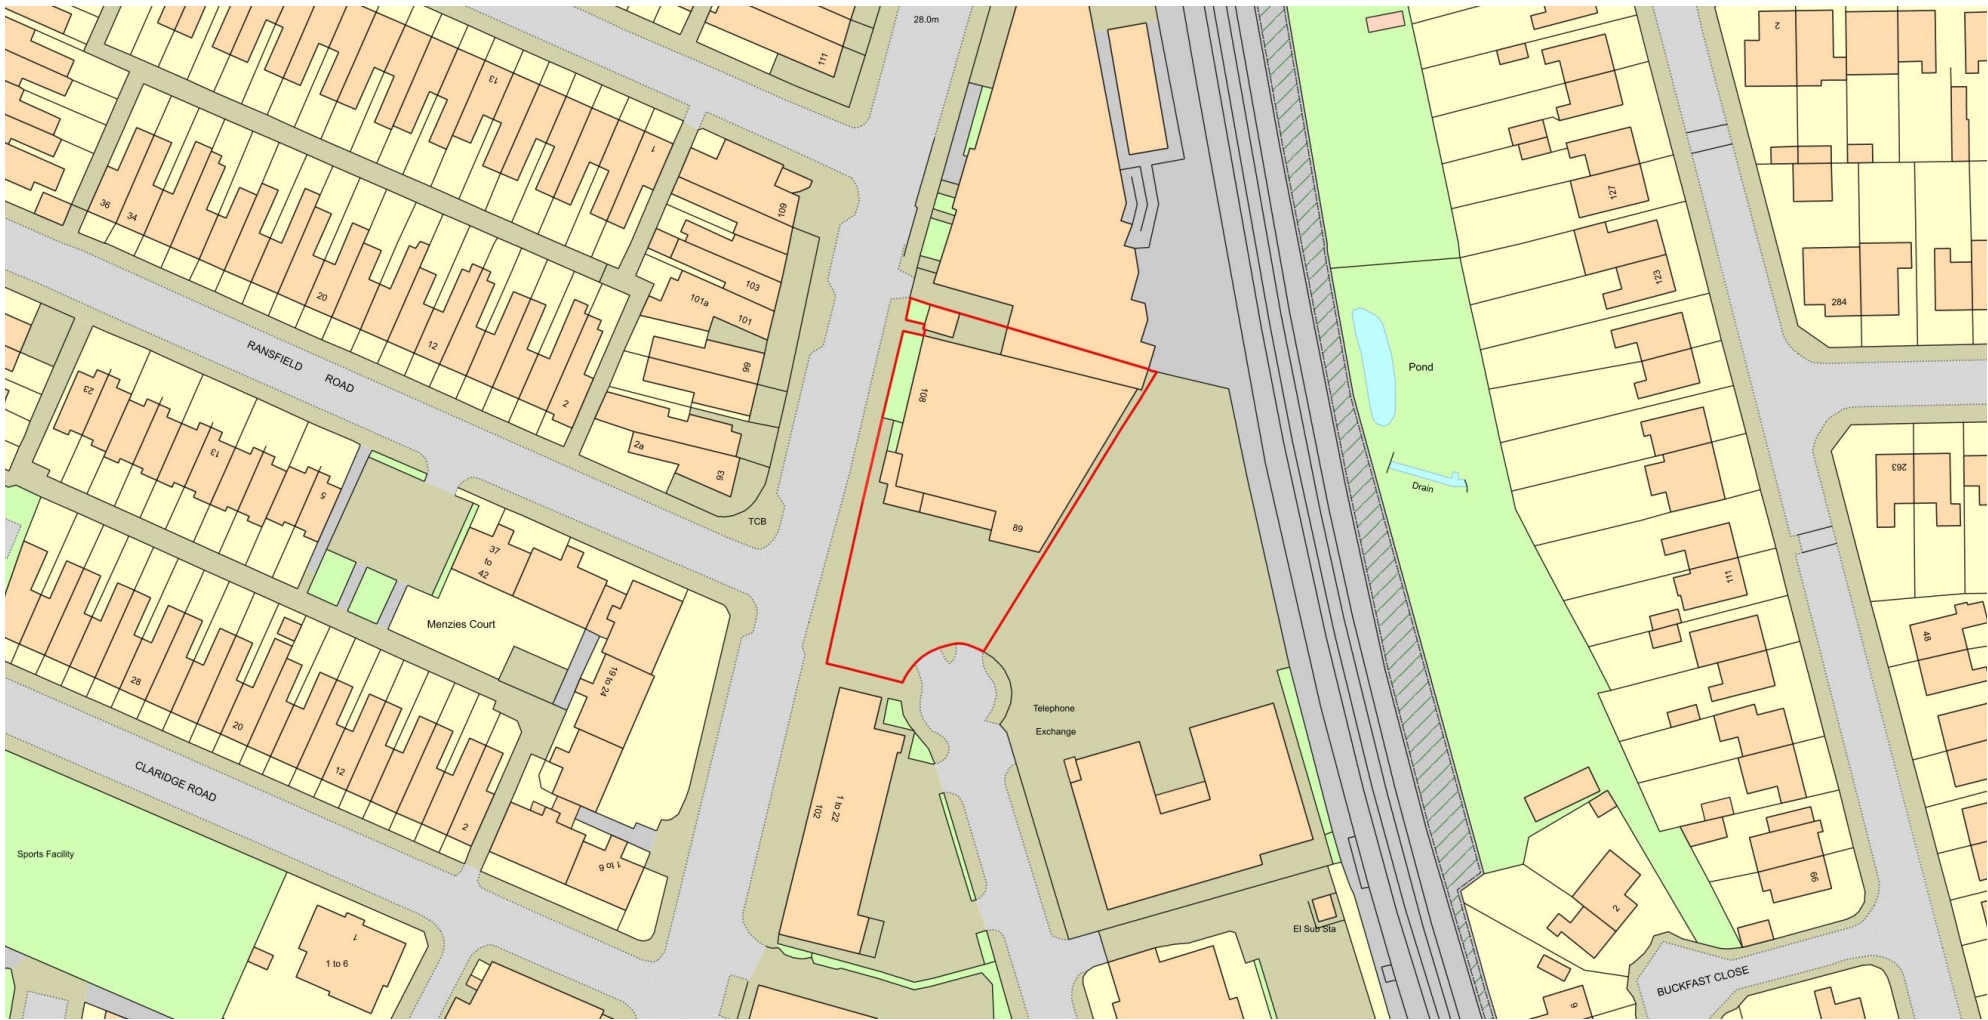

Date Produced: 15 Sep 2022
Plan Reference Number: TQRQM22258095805237
Scale: 1:1250 @ A3
© Crown copyright and database rights 2021 OS 100042766



West Elevation, Manchester Road

Scale: 1:100



South Elevation, Albany Road

Scale: 1:100






West Elevation, Manchester Road

South Elevation, Albany Road




West Elevation, Manchester Road

Scale: 1:100

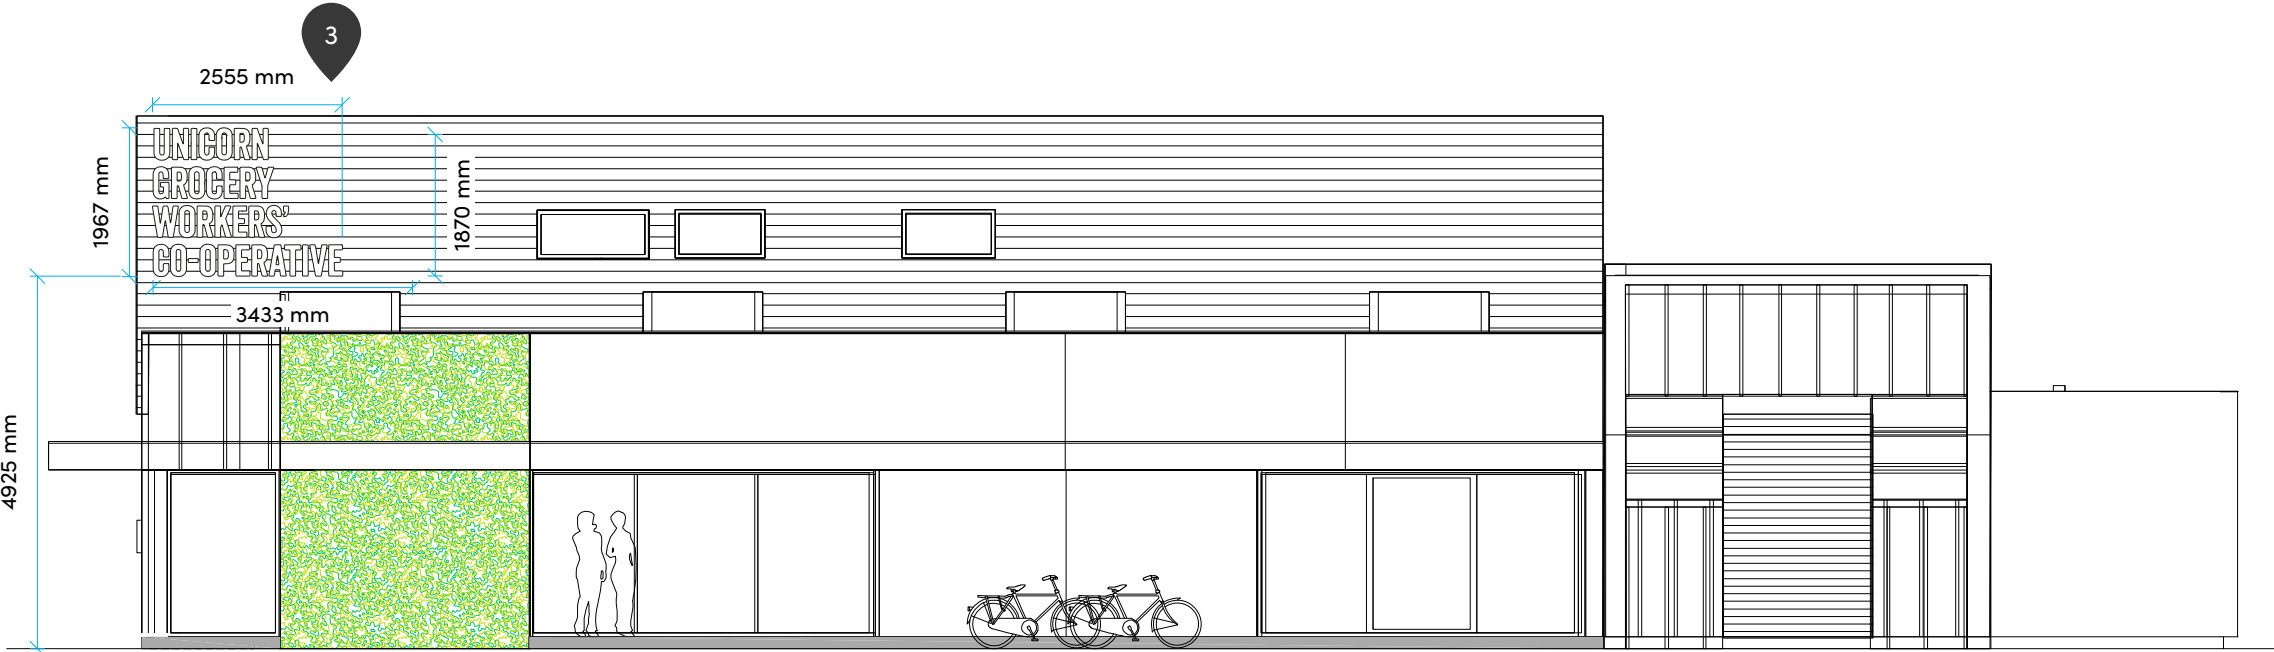


South Elevation, Albany Road


Scale: 1:100

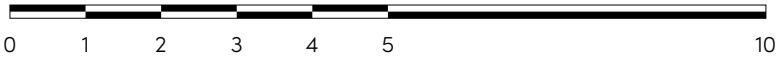

Proposed

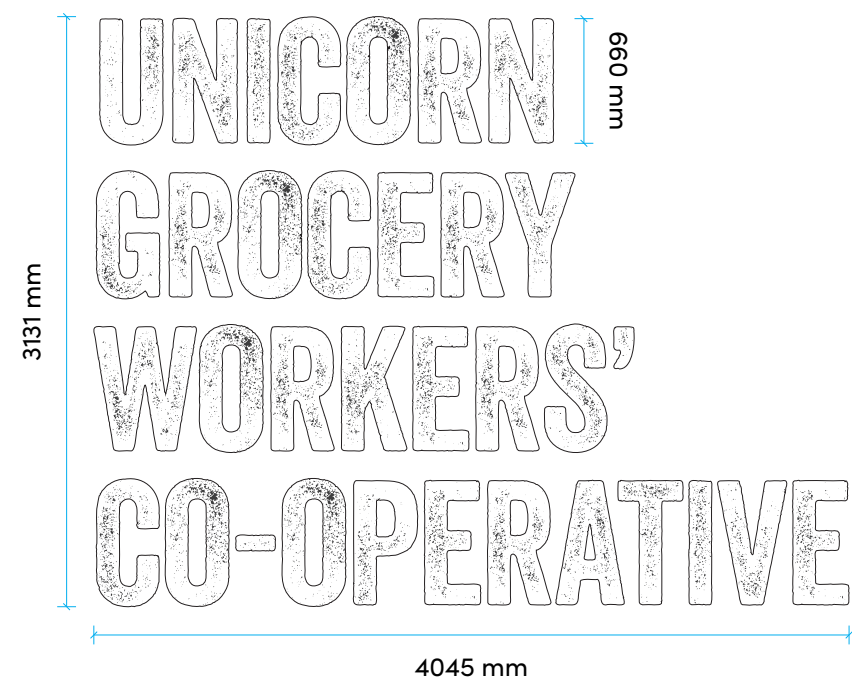

Scale - 1:40

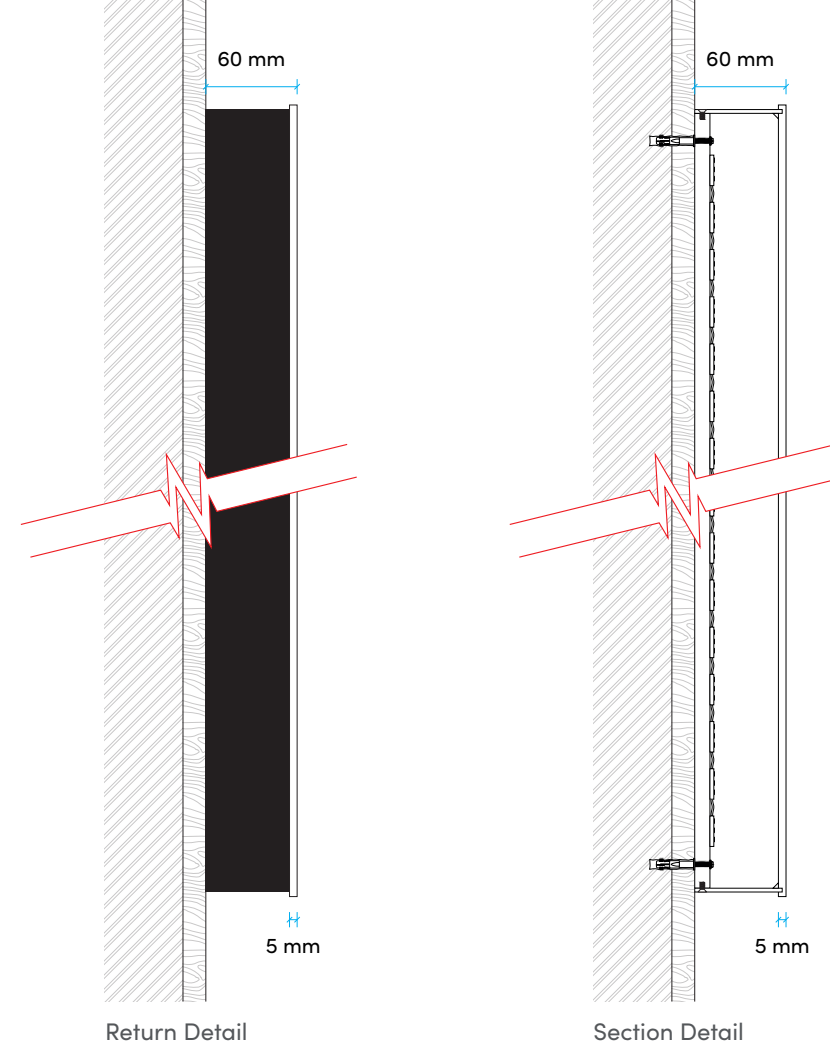


Scale - 1:5


- 01 - Illuminated Letters
- Built up aluminium letters with white Opal acrylic faces
- Returns painted matt black
- Printed black distress detail to clear vinyl with matt laminate applied to face
- Internal LED illumination for full face illumination. Colour temp tbc
- 300 cd/m2
- To have dimmable transformers and access to dimmers
- Timers for all signs wired to central location
- Cable route through front of building with cables routed behind cladding to sign locations
- Quantity: 1



Proposed

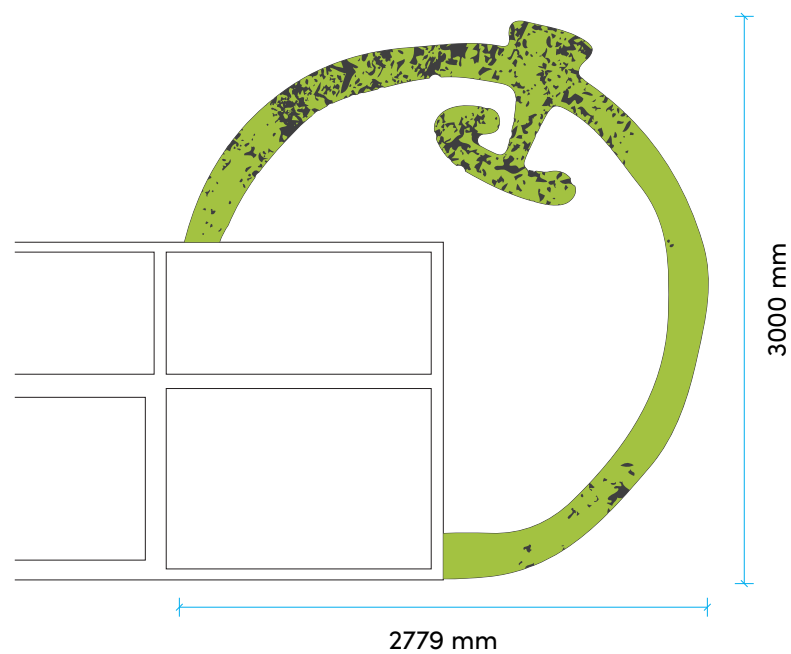

Scale - 1:40

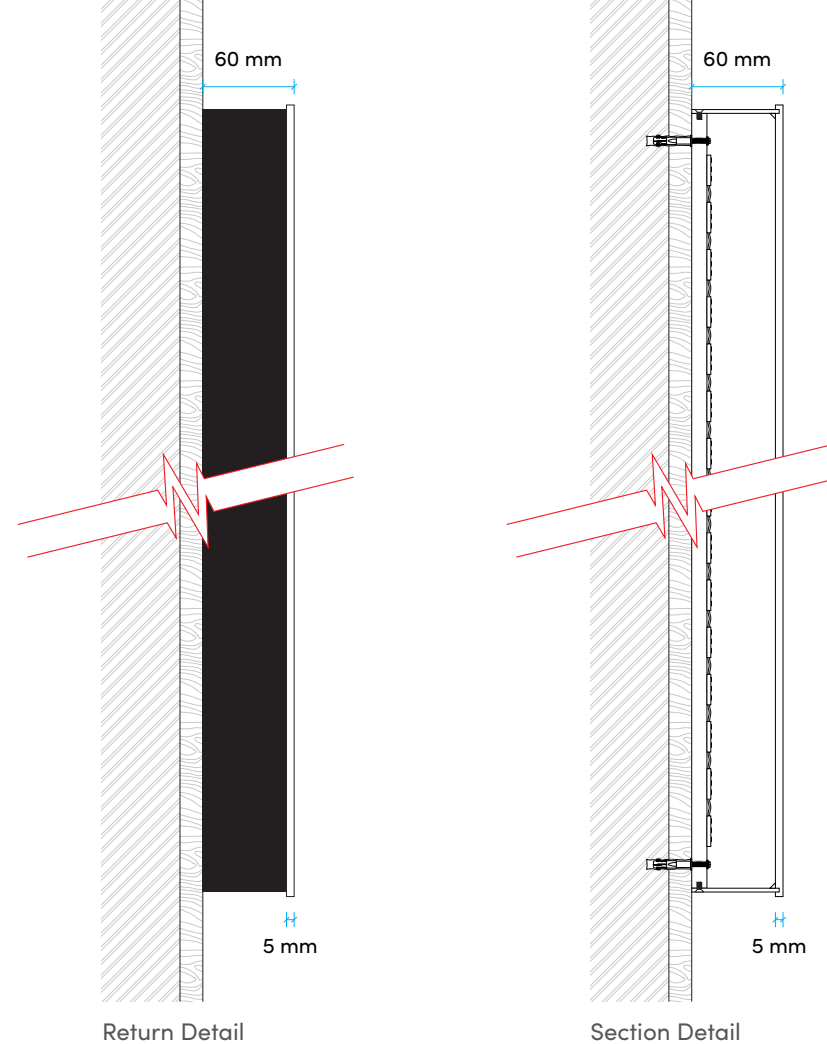


Scale - 1:5

02 - Illuminated Logo

- Built up aluminium letters with white Opal acrylic faces with printed green finish
- Returns painted matt black
- Printed black distress detail to clear vinyl with matt laminate applied to face
- Internal LED illumination for full face illumination.
- 300 cd/m2
- To have dimmable transformers and access to dimmers
- Timers for all signs wired to central location
- Cable route through front of building with cables routed behind cladding to sign locations
- Quantity: 1




Proposed

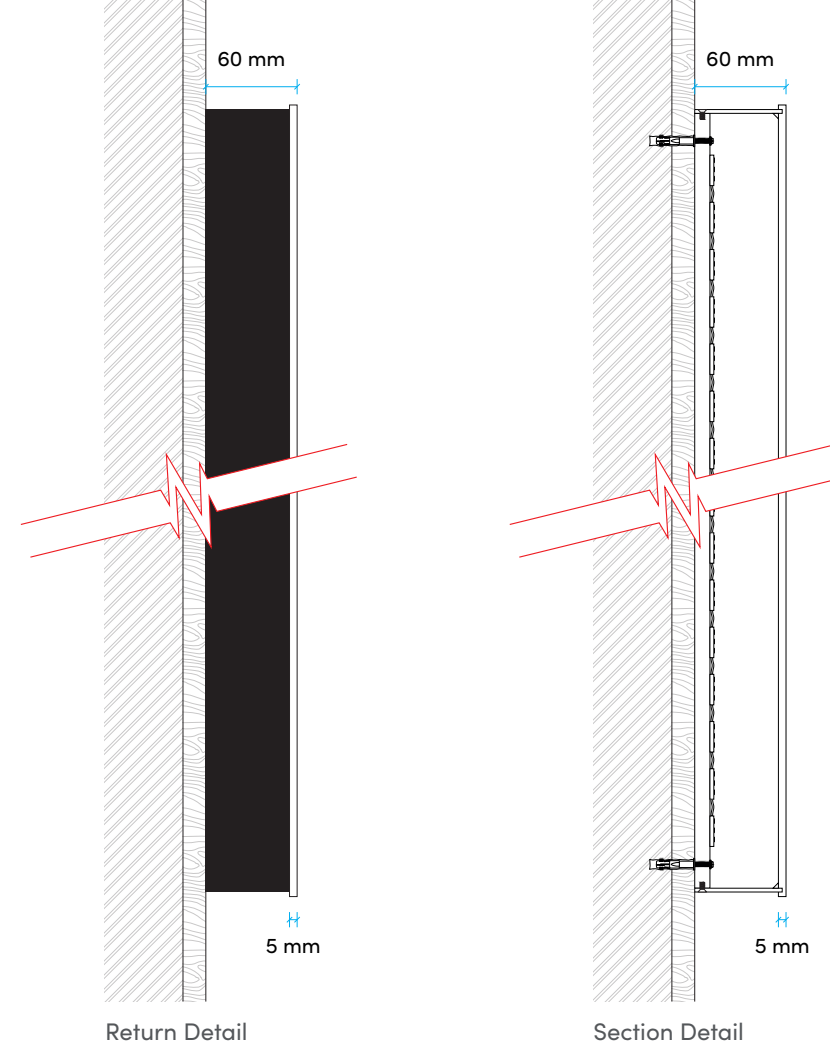

Scale - 1:5

- 03 - Illuminated Logo
- Built up aluminium letters with white Opal acrylic faces
- Returns painted matt black
- Printed black distress detail to clear vinyl with matt laminate applied to face
- Internal LED illumination for full face illumination. Colour temp tbc
- 300 cd/m2
- To have dimmable transformers and access to dimmers
- Timers for all signs wired to central location
- Cable route through front of building with cables routed behind cladding to sign locations
- Quantity: 1

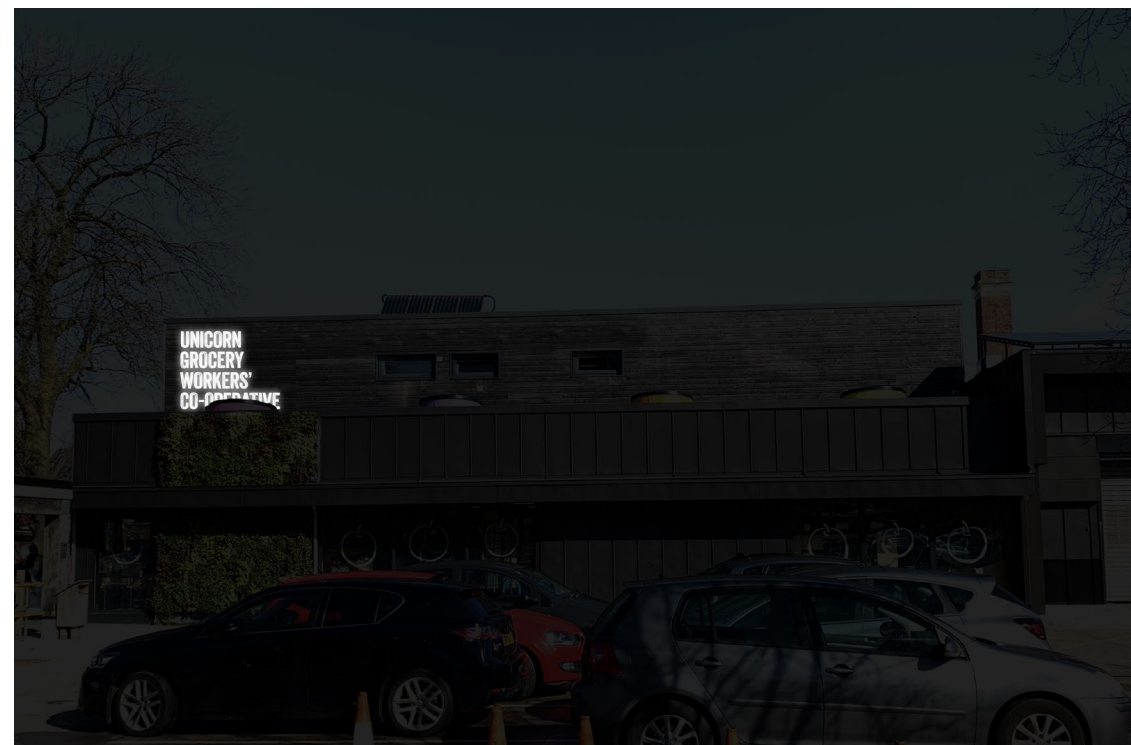

Proposed