


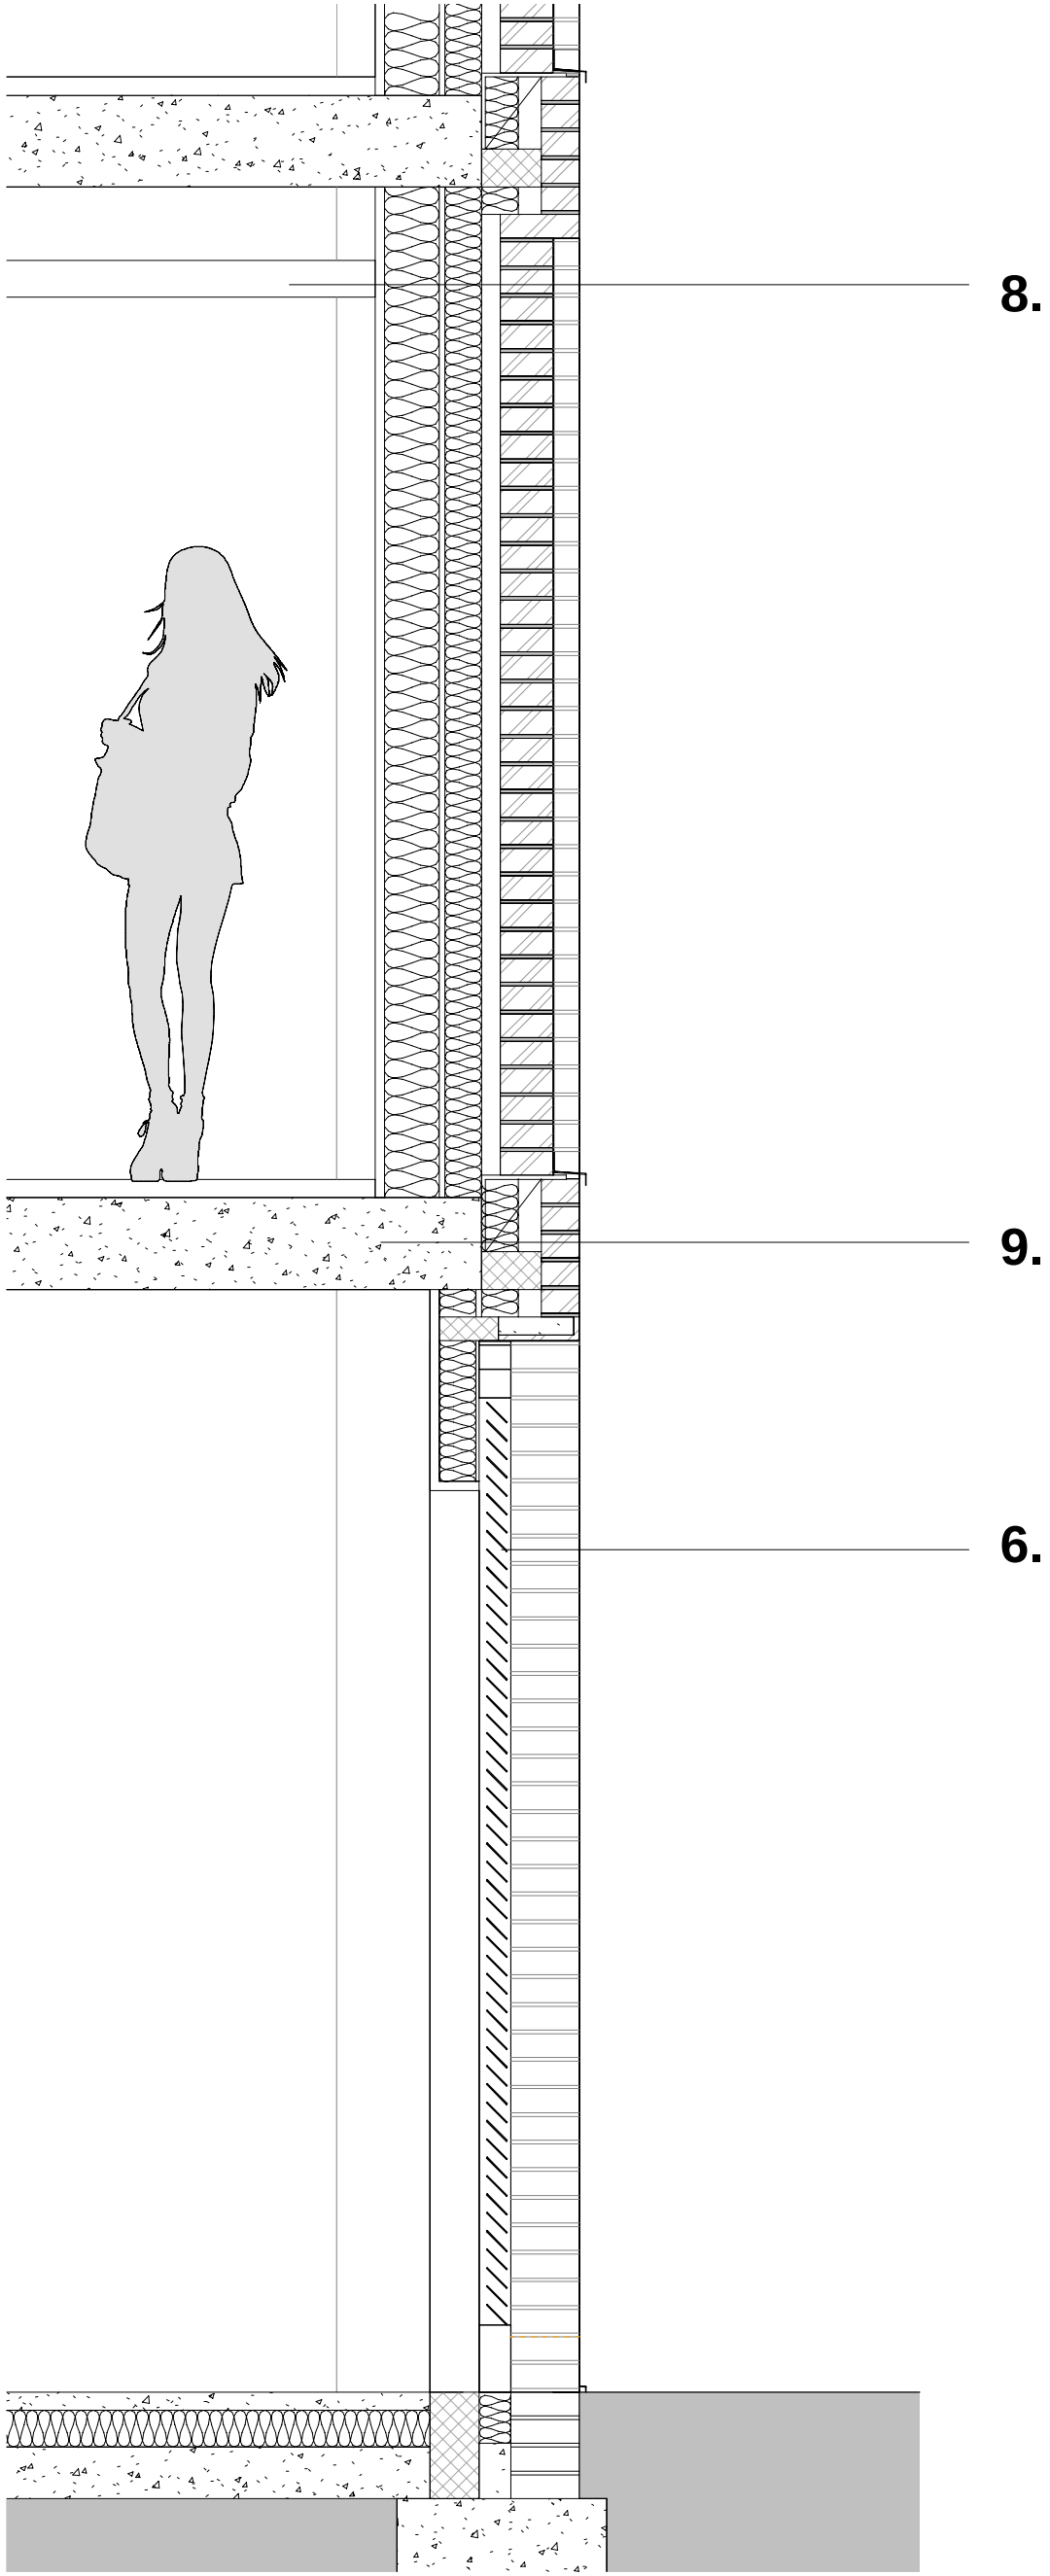

Detail Section
1:20




Detail Elevation
1:50



Key Elevation

KEY

- 1. Buff brick in stretcher bond
- 2. Buff brick in header bond
- 3. Buff brick patterned recessed panel
- 4. Floor to ceiling window
- 5. Aluminium window frame
- 6. Aluminium louvred door
- 7. Aluminium louvred panel
- 8. Ceiling
- 9. Concrete Slab

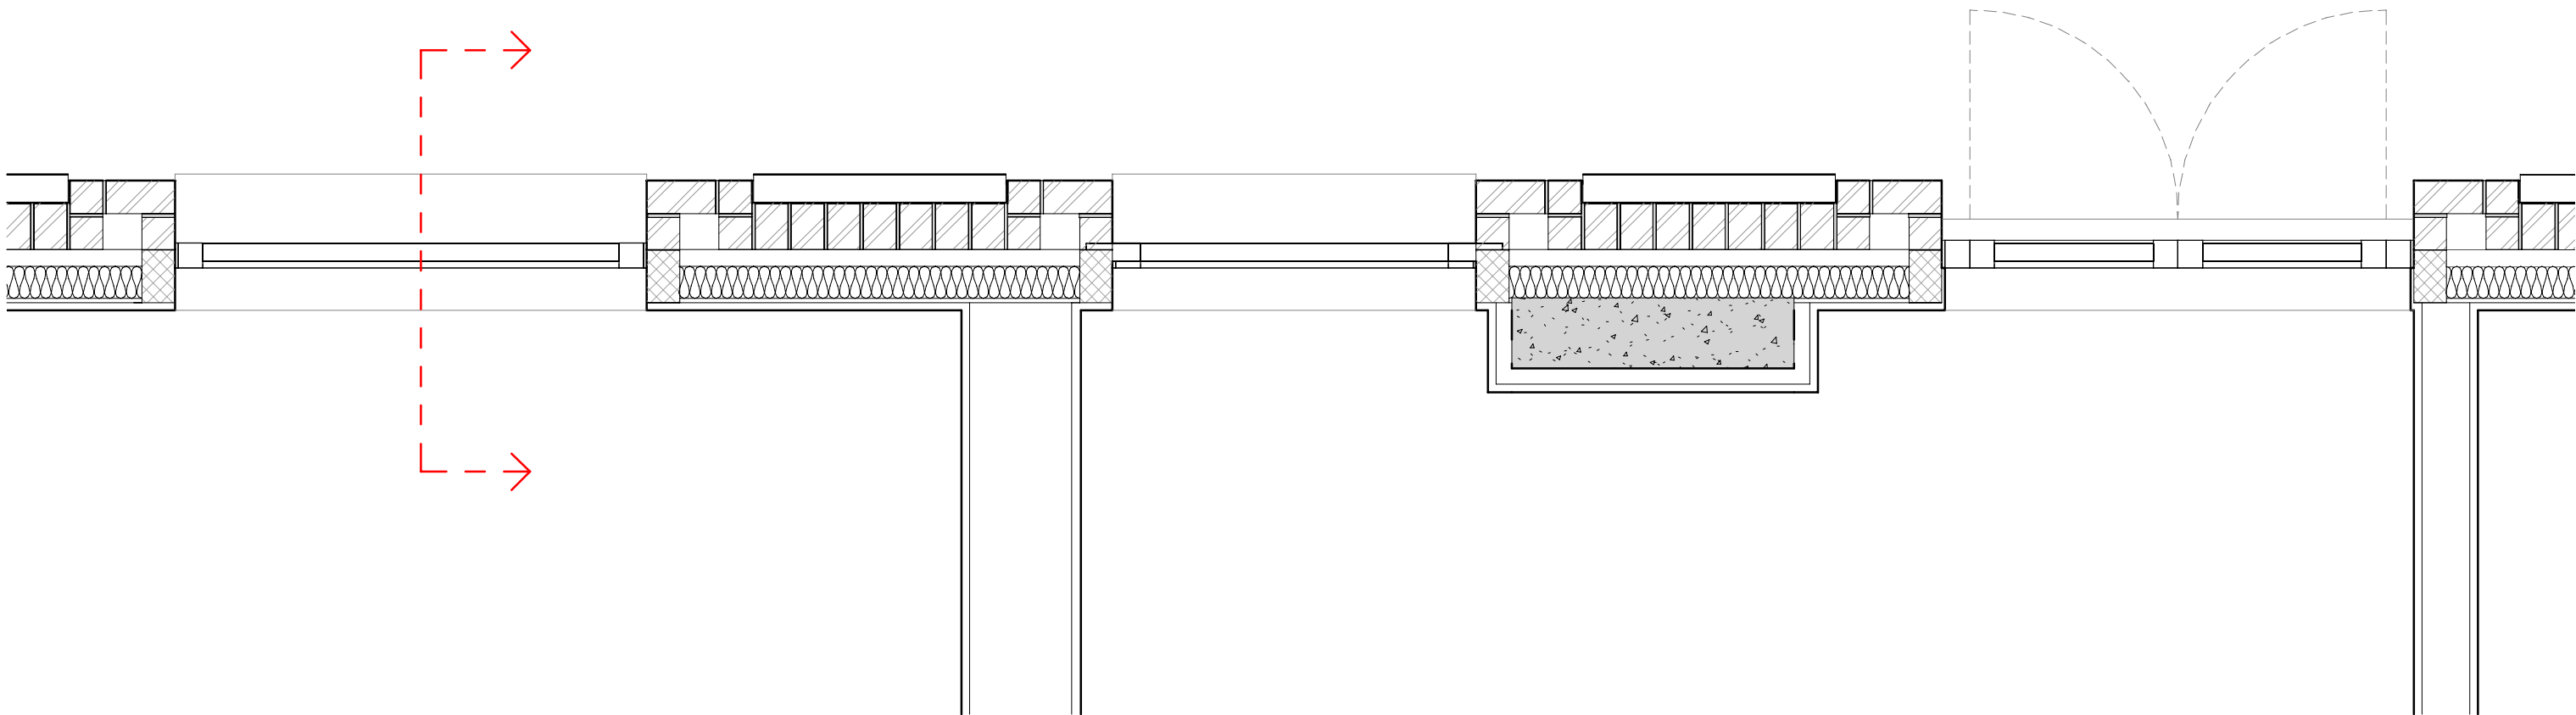

Detail Plan
1:20