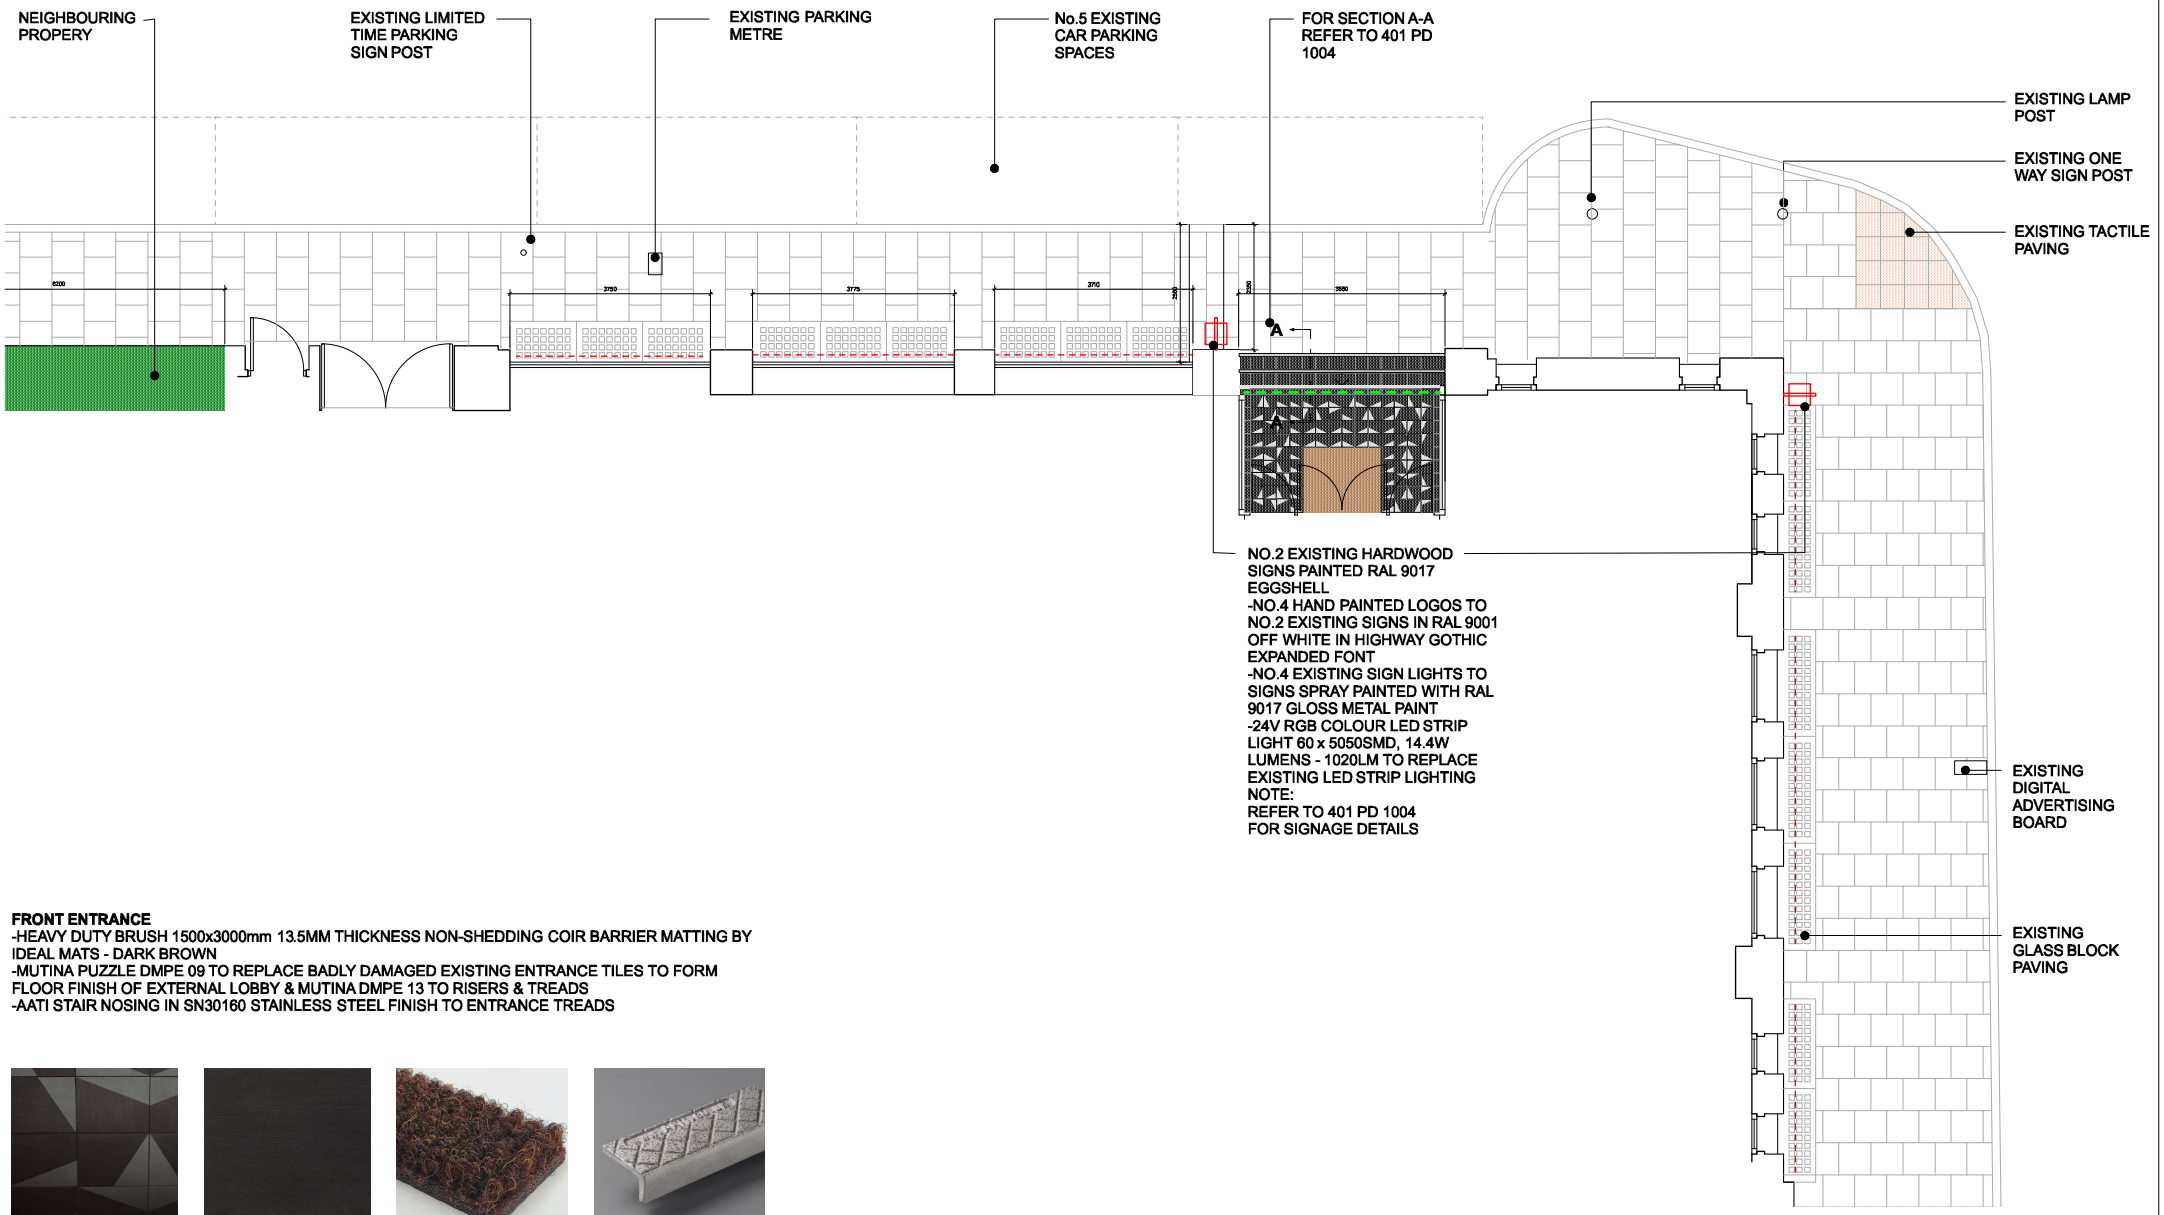


FRONT ENTRANCE
-HEAVY DUTY BRUSH 1500x3000mm 13.5MM THICKNESS NON-SHEDDING COIR BARRIER MATTING BY IDEAL MATS - DARK BROWN
-MUTINA PUZZLE DMPE 09 TO REPLACE BADLY DAMAGED EXISTING ENTRANCE TILES TO FORM FLOOR FINISH OF EXTERNAL LOBBY & MUTINA DMPE 13 TO RISERS & TREADS
-AATI STAIR NOSING IN SN30160 STAINLESS STEEL FINISH TO ENTRANCE TREADS

ENTRANCE LOBBY TILE IMAGE REF

ENTRANCE TREAD TILE IMAGE REF

BARRIER MATTING IMAGE REF

STAIR NOSING IMAGE REF

EXHIBITION - OUTDOOR FRONTAGE FLOOR PLAN 1:100

0 1 2 3 4 5
Metres

Rev A 07/09/22
Outdoor furniture omitted
Rev B 15/09/22
Swing signage amended

KEY
- EXISTING HALOGEN BATTEN LIGHTING FITTINGS REPLACED WITH 3000K WARM WHITE LED BATTEN LIGHTING
- POSITION OF EXISTING EXTERNAL SHUTTER WITHIN RECESS

GRADE A ALTERNATIVE

Project: St George's House
Address: 56 Peter St M2 3NQ
Scale & Date: 1:100 @ A3

Document: EXHIBITION
General Arrangement
Signage & Frontages 1of 2

Doc Ref: 401 | PD | 1003 | B