


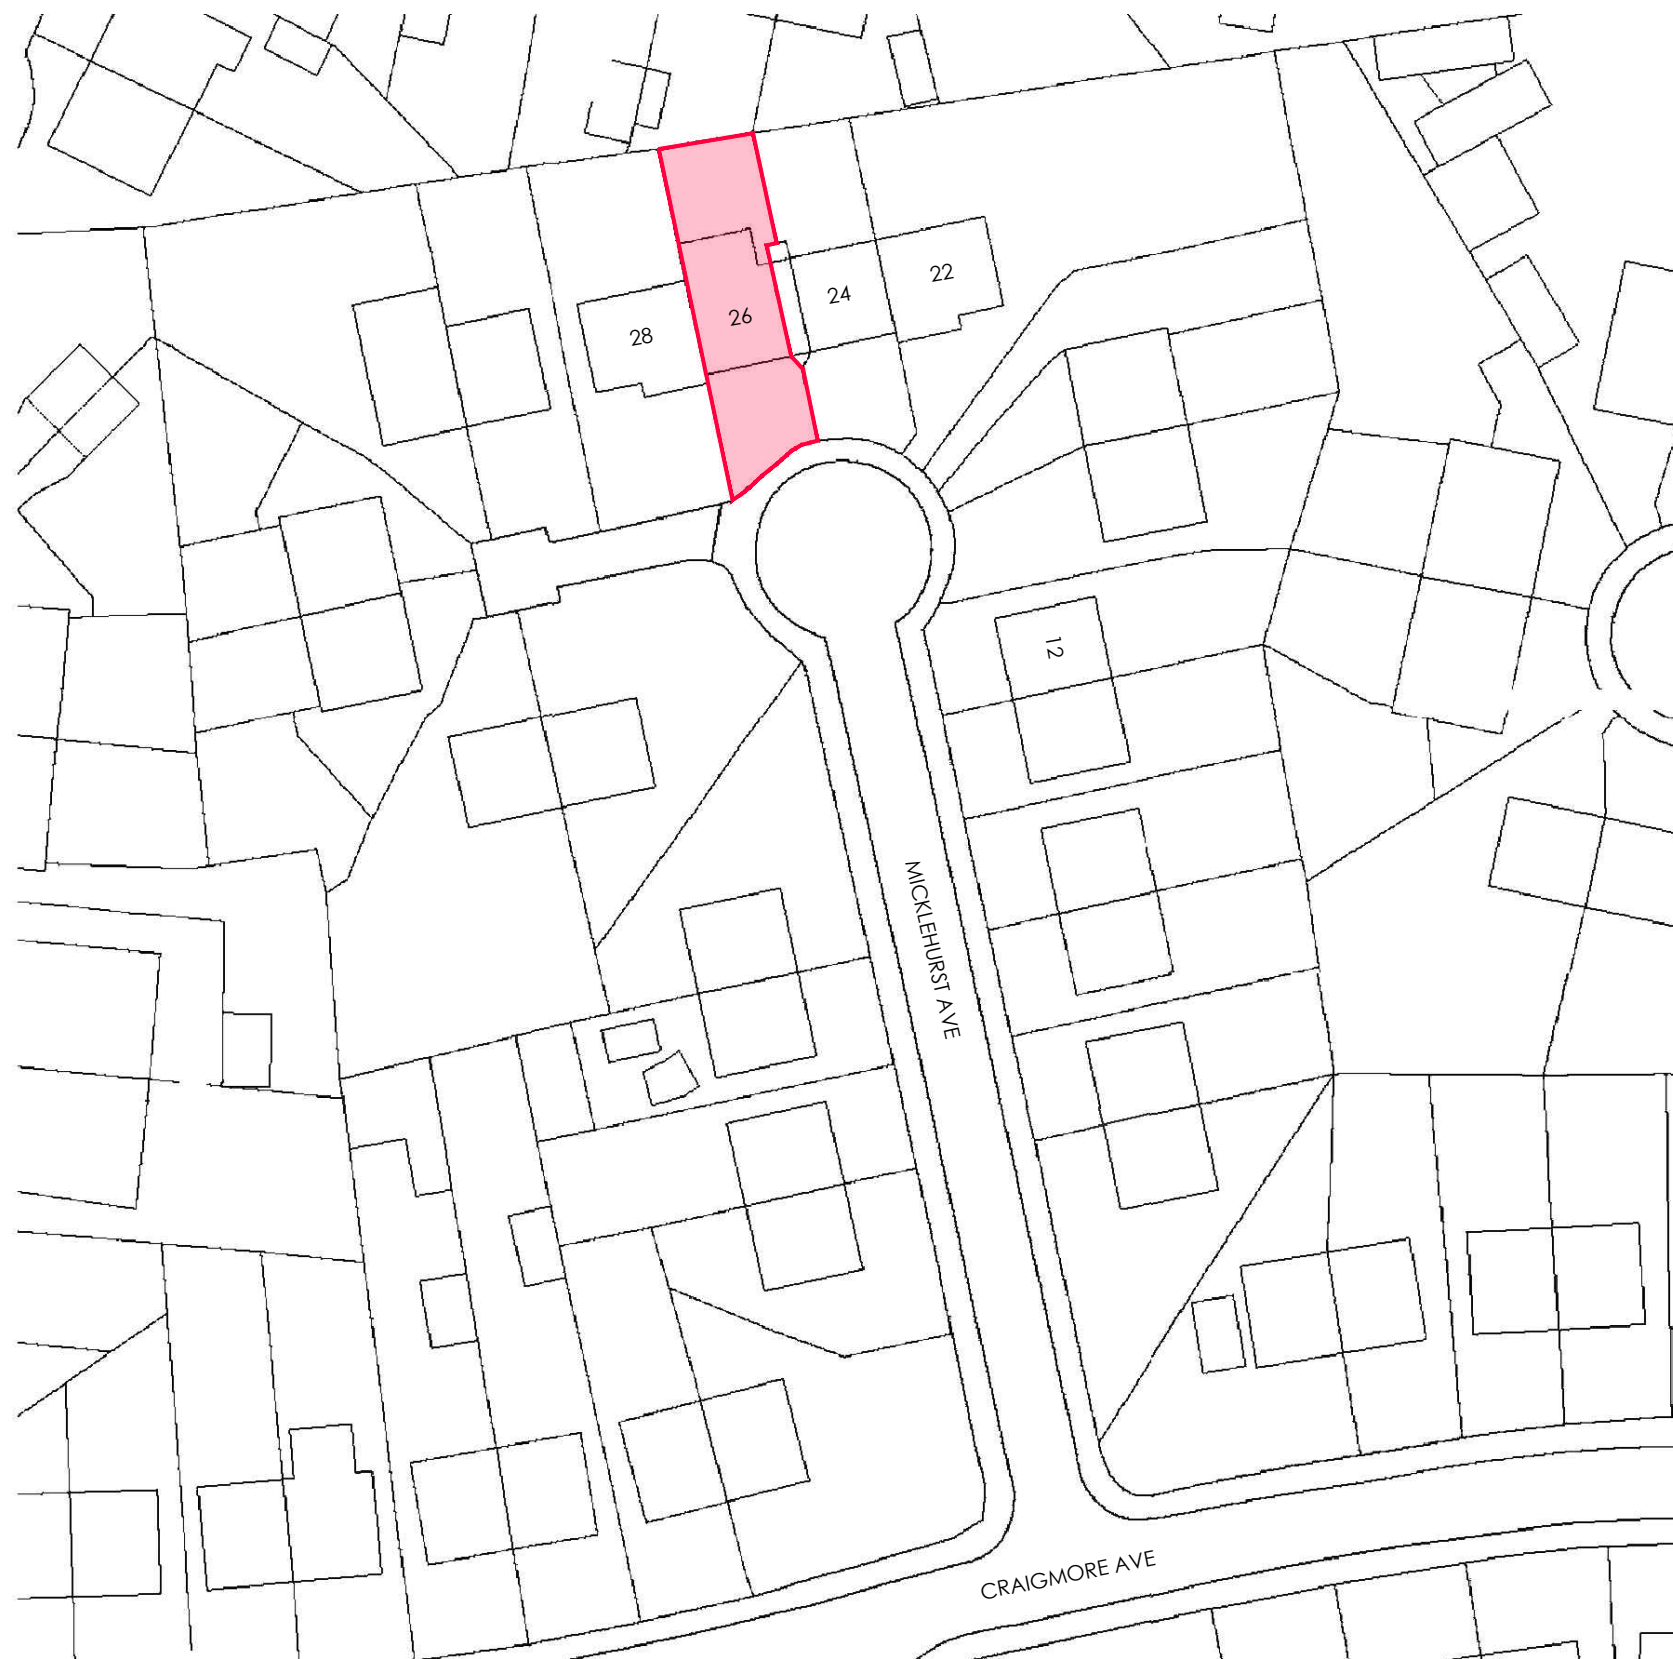

Project.

26 Mickelhurst Ave,
Didsbury, M20 2XR

Scale.

1:500 @ A3

Title.

Location Plan

Drwg No.

001

