


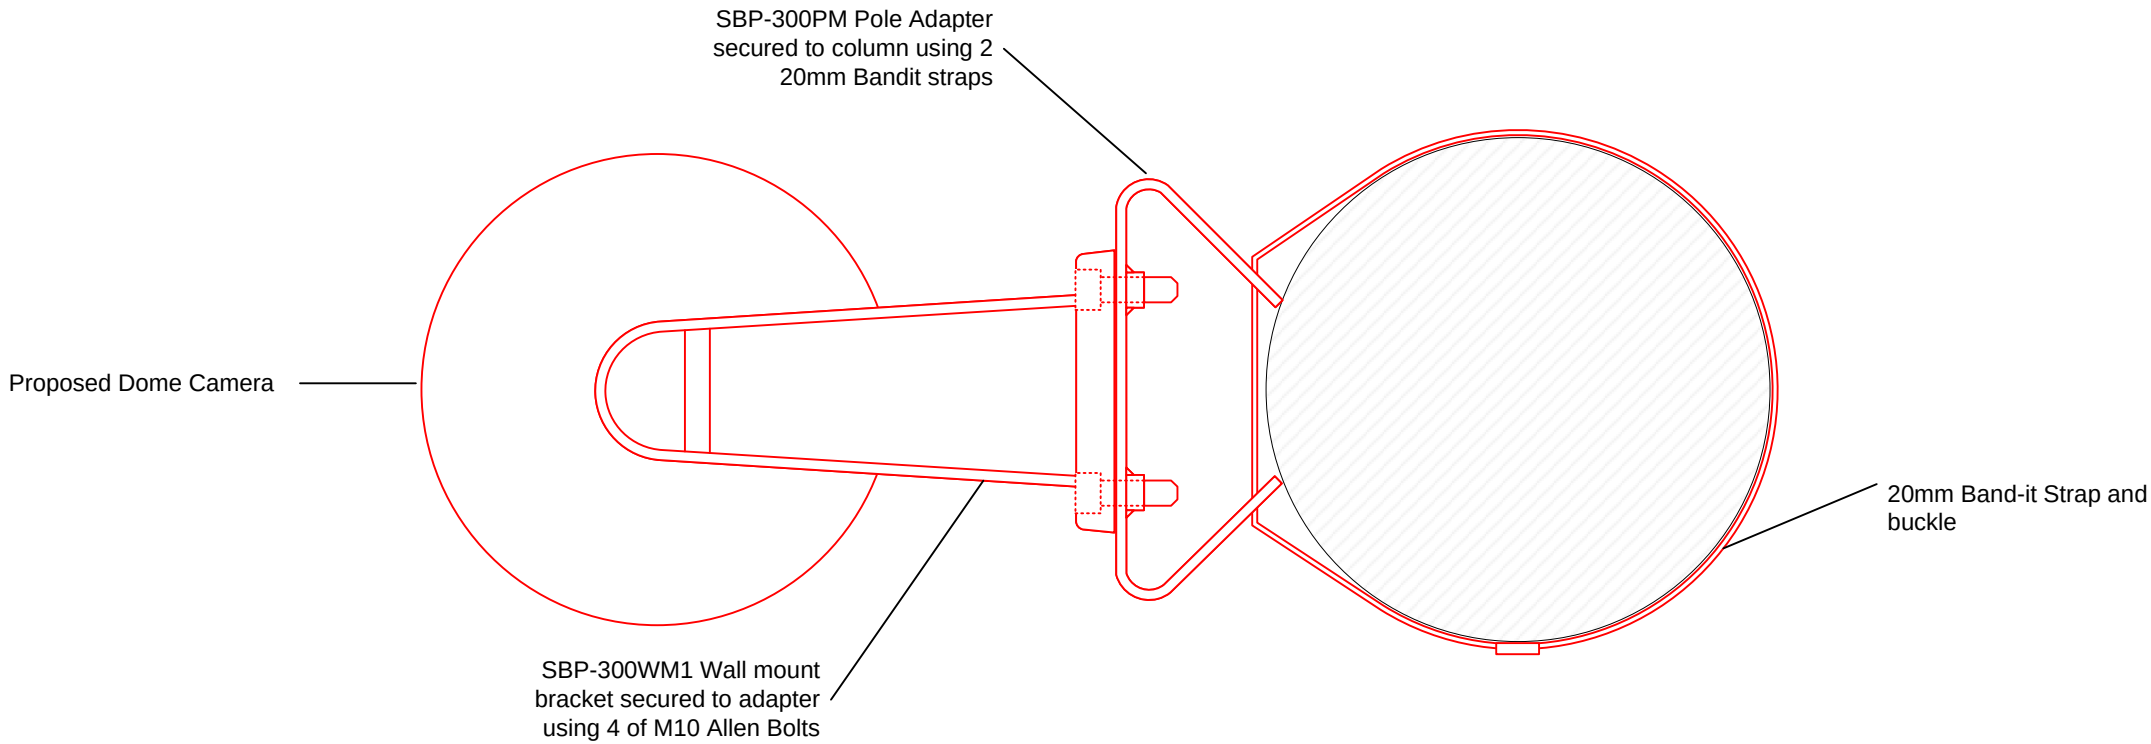

**Notes:**

1. SBP hanging mount camera brackets will be finished in white to match the proposed CCTV cameras. The hanging mount bracket is to be specific to camera type refer to table 1.

**Table 1**

| Camera    | Bracket     |
|-----------|-------------|
| XNV-6081Z | SBP-187HMMW |
| XNP-6120H | SBP-168HM   |
| XNV-6120  | SBP-300HM6  |
| XNV-8080  |             |

|     |          |                          |       |      |      |
|-----|----------|--------------------------|-------|------|------|
|     |          |                          |       |      |      |
|     |          |                          |       |      |      |
|     |          |                          |       |      |      |
| P01 | 13/11/19 | For Information          | JAG   | DGF  | MS   |
| Rev | Date     | Description of Revisions | Drawn | Chkd | Appr |

Status

FOR INFORMATION

Contractor

**Linbrooke**  
People • Technology • Connectivity

Address

Unit 2,3 & 4 Churchill Way  
Chapelton  
Sheffield  
S35 2PY

Project

LINBROOKE GENERIC DRAWINGS

Drawing Title

GENERIC DOME CAMERA  
COLUMN MOUNT (SBP-300WM)

|                                    |             |               |      |                 |
|------------------------------------|-------------|---------------|------|-----------------|
| Designed                           | J. GATLEY   | Sig           | Date | 13/11/19        |
| Drawn                              | J. GATLEY   | Sig           | Date | 13/11/19        |
| Checked                            | D. FERGUSON | Sig           | Date | 13/11/19        |
| Approved                           | M. SIDDALL  | Sig           | Date | 13/11/19        |
| Scale                              | N.T.S.      | ELR & Mileage | N/A  |                 |
| Alternative Reference              |             |               |      | Sheet<br>1 of 1 |
| Drawing Number<br>LBR-GEN-CCTV-020 |             |               |      | Revision<br>P01 |

