
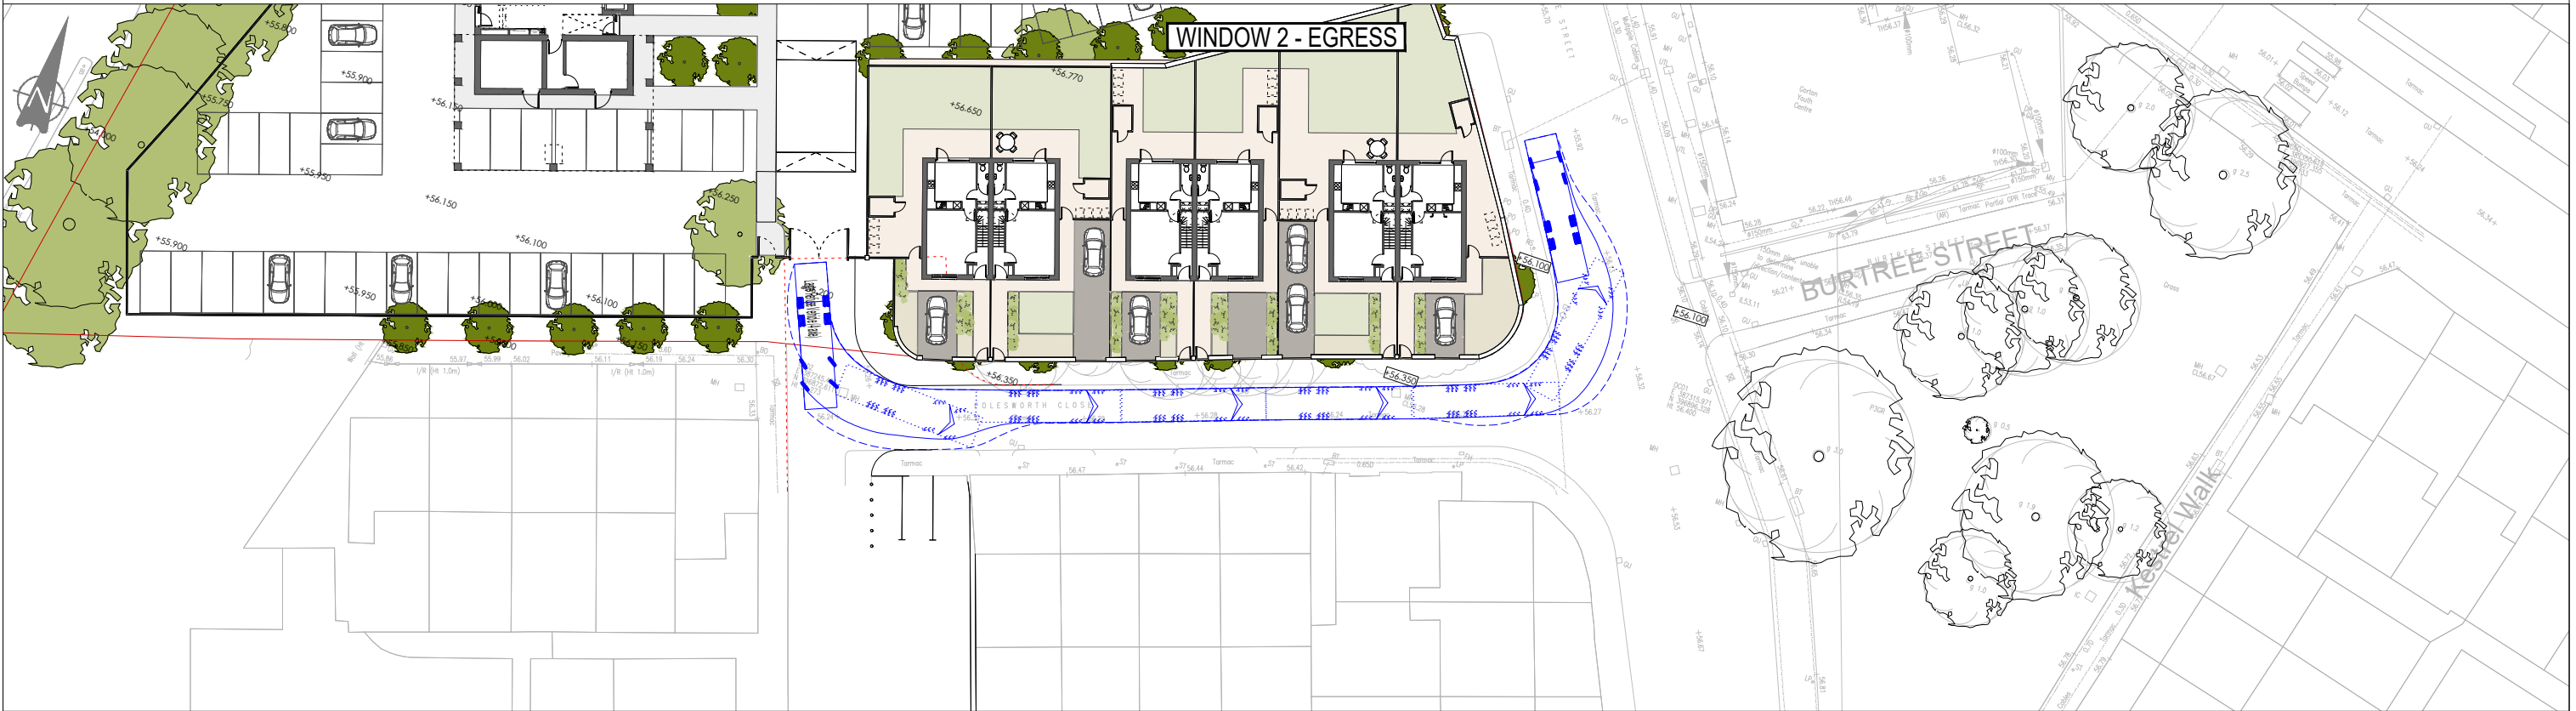


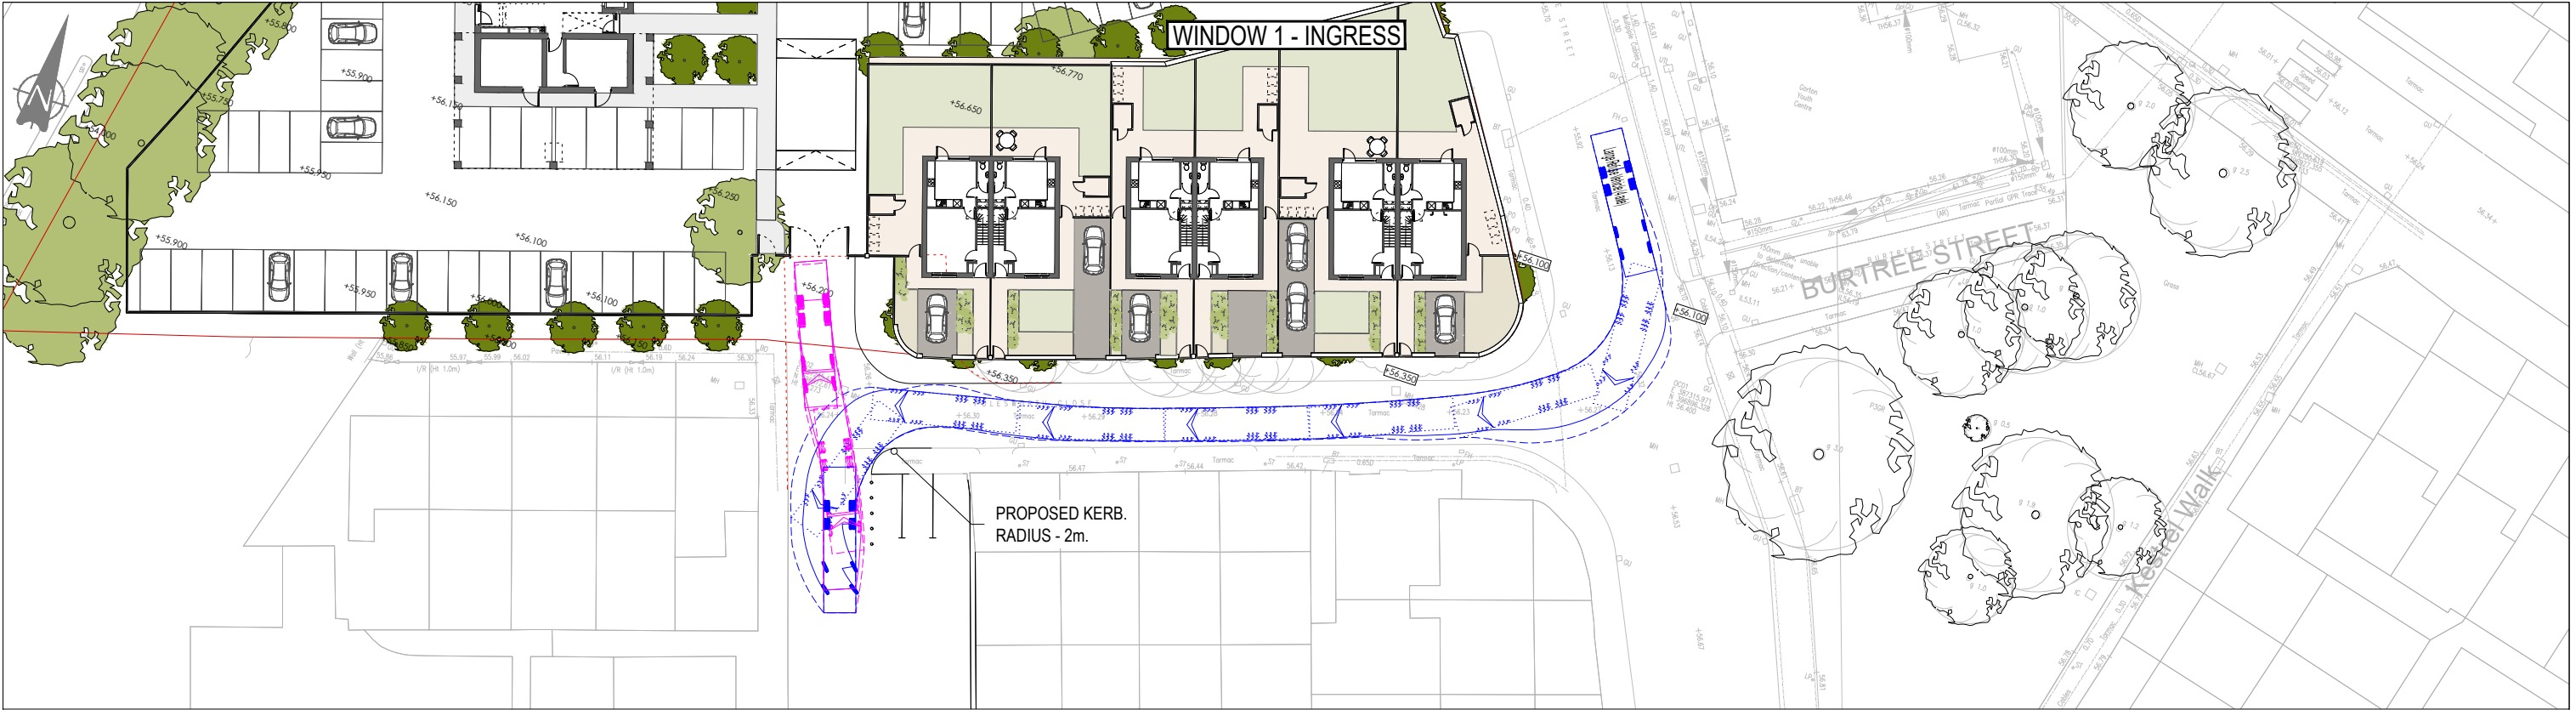

VEHICLE PROFILE:

Large Refuse Vehicle (4 axle)
Overall Length 11.347m
Overall Width 2.500m
Overall Body Height 3.751m
Min Body Ground Clearance 0.304m
Track Width 2.500m
Lock to lock time 6.00s
Wall to Wall Turning Radius 11.330m

GENERAL NOTES:

P02	Proposed kerb amended	09/10/20	JM
Rev:	Description:	Date:	By:

curtins

Merchant Exchange, 17-19 Whitworth Street, West Manchester M1 5WG
0161 236 2394
manchester@curtins.com
www.curtins.com

Civils & Structures • Transport Planning • Environmental • Infrastructure • Geotechnical • Conservation & Heritage • Principal Designer
Birmingham • Bristol • Cambridge • Cardiff • Douglas • Dublin • Edinburgh • Glasgow • Kendal • Leeds • Liverpool • London • Manchester • Nottingham

Project: GORTON LANE - GORTON

Drg Title: SWEPT PATH ANALYSIS
LARGE REFUSE VEHICLE

Status: PRELIMINARY

Drawn By: JM Checked By: DJ

Designed By: JM Date: 10/09/18

Scale: 1:500

Project No: 67694 - CUR - 00 - XX - DR - TP - 05002 -P02

Originator: Zone: Level: Type: Discipline: Category / Number: Rev: