

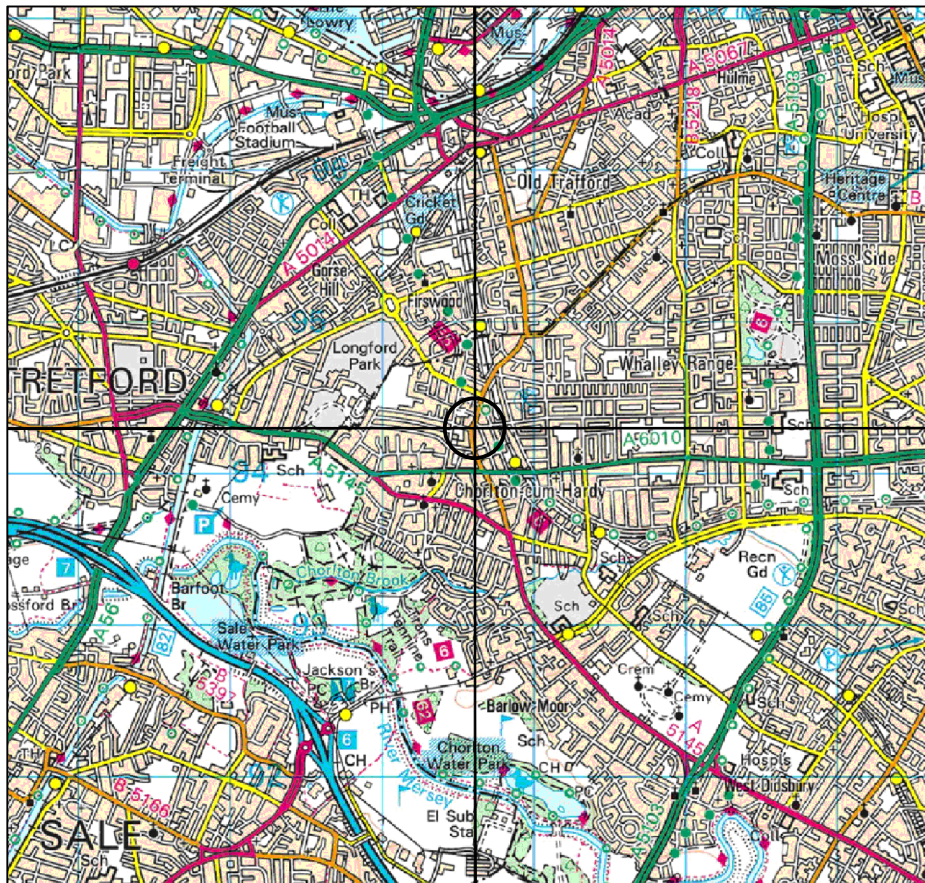


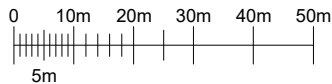

SITE LOCATION
SCALE 1:50000

Ordnance Survey map extract based upon Landranger map series with the permission of the controller of Her Majesty's Stationery Office.
Solutions30 licence no. ES100017753.
Crown copyright.

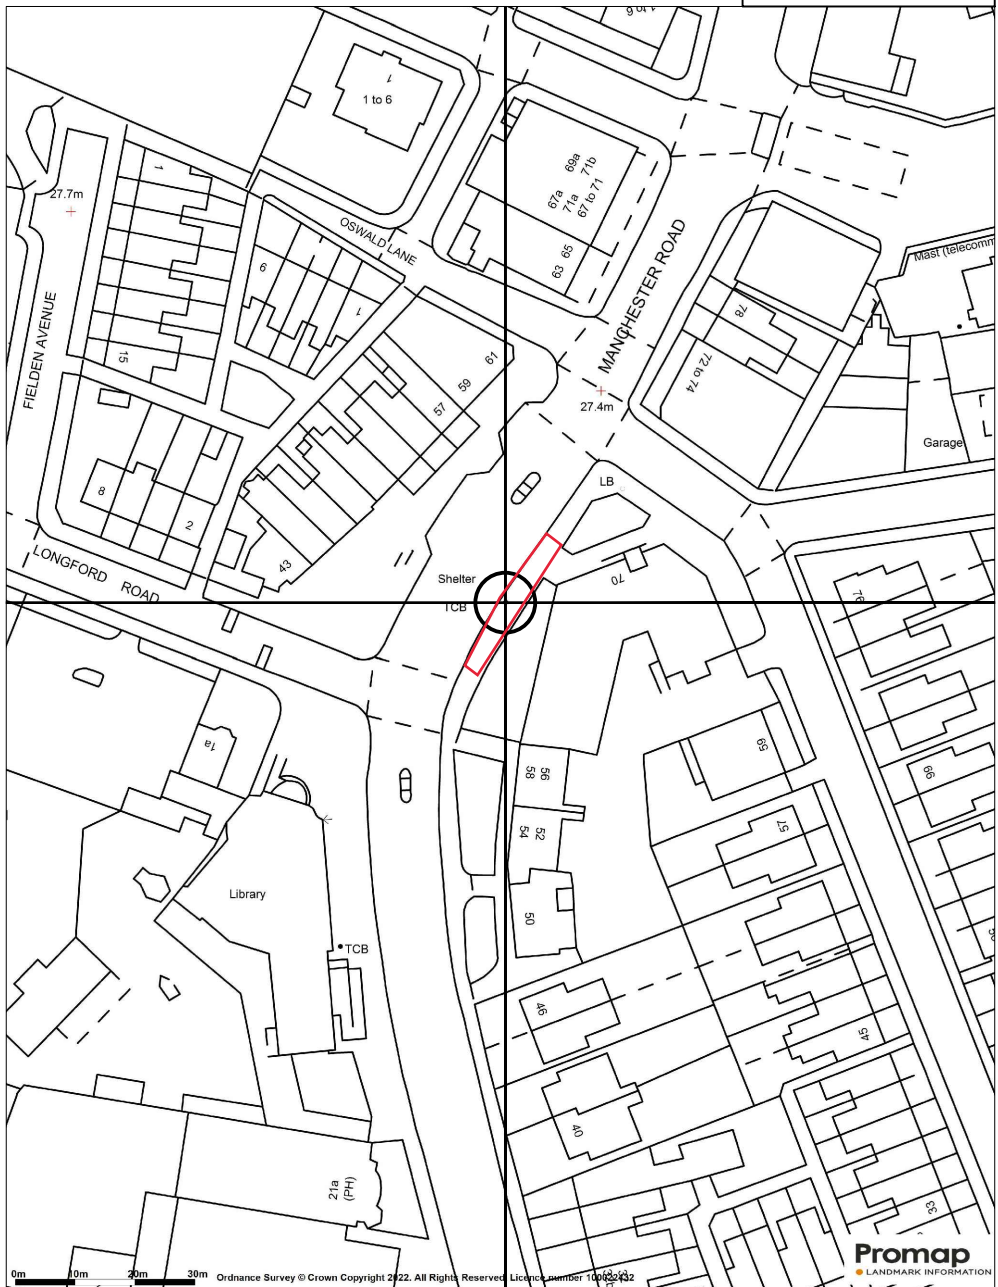

DETAILED SITE LOCATION
SCALE 1:1250

Ordnance Survey map extract based upon Landranger map series with the permission of the controller of Her Majesty's Stationery Office.
Solutions30 licence no. ES100017753.
Crown copyright.



E381609 N394300

GENERAL NOTES

Use written dimensions only, do not scale from drawing. Use latest revision of all referenced information.

LAT 53.4451431 LONG -2.278351

Rev	Date	Description	Drawn	Chkd
A	19.10.22	New BT Streethub Structure	MD	JE

Solutions30
Solutions for New Technologies



Drg Status
PLANNING

Cell No. & Name

MAN117

Site Name & Address
Pavement o/s Chorlton House,
70 Manchester Road,
Chorlton-cum-Hardy,
Manchester, M21 9UN

Drawing Title
SITE LOCATION MAPS

Scale	As Shown	Date	19.10.2022
Drawn By	MD	Checked By	JE
Drawing Number	001	Revision	A