



Loop Systems Limited

2 Commercial Street
Manchester M15 4RQ

loopsystems.co.uk
info@loopsystems.co.uk
0161 839 9613

SCALE

1:200



359
199 Manley
Road

199 Manley Road
Chorlton
Manchester
M21 0GY



1 : 200
A3

P-100 - B


Proposed Site Layout Plan

FOR PLANNING

A For Planning 03.10.22 TP
B Bins added to 12.10.22 EBW
plan

LOOP-359- P-100- B

© Loop Systems Limited, 2022
Given dimensions to be taken in preference to
measured. Any discrepancies to be brought to
the attention of the Architect.

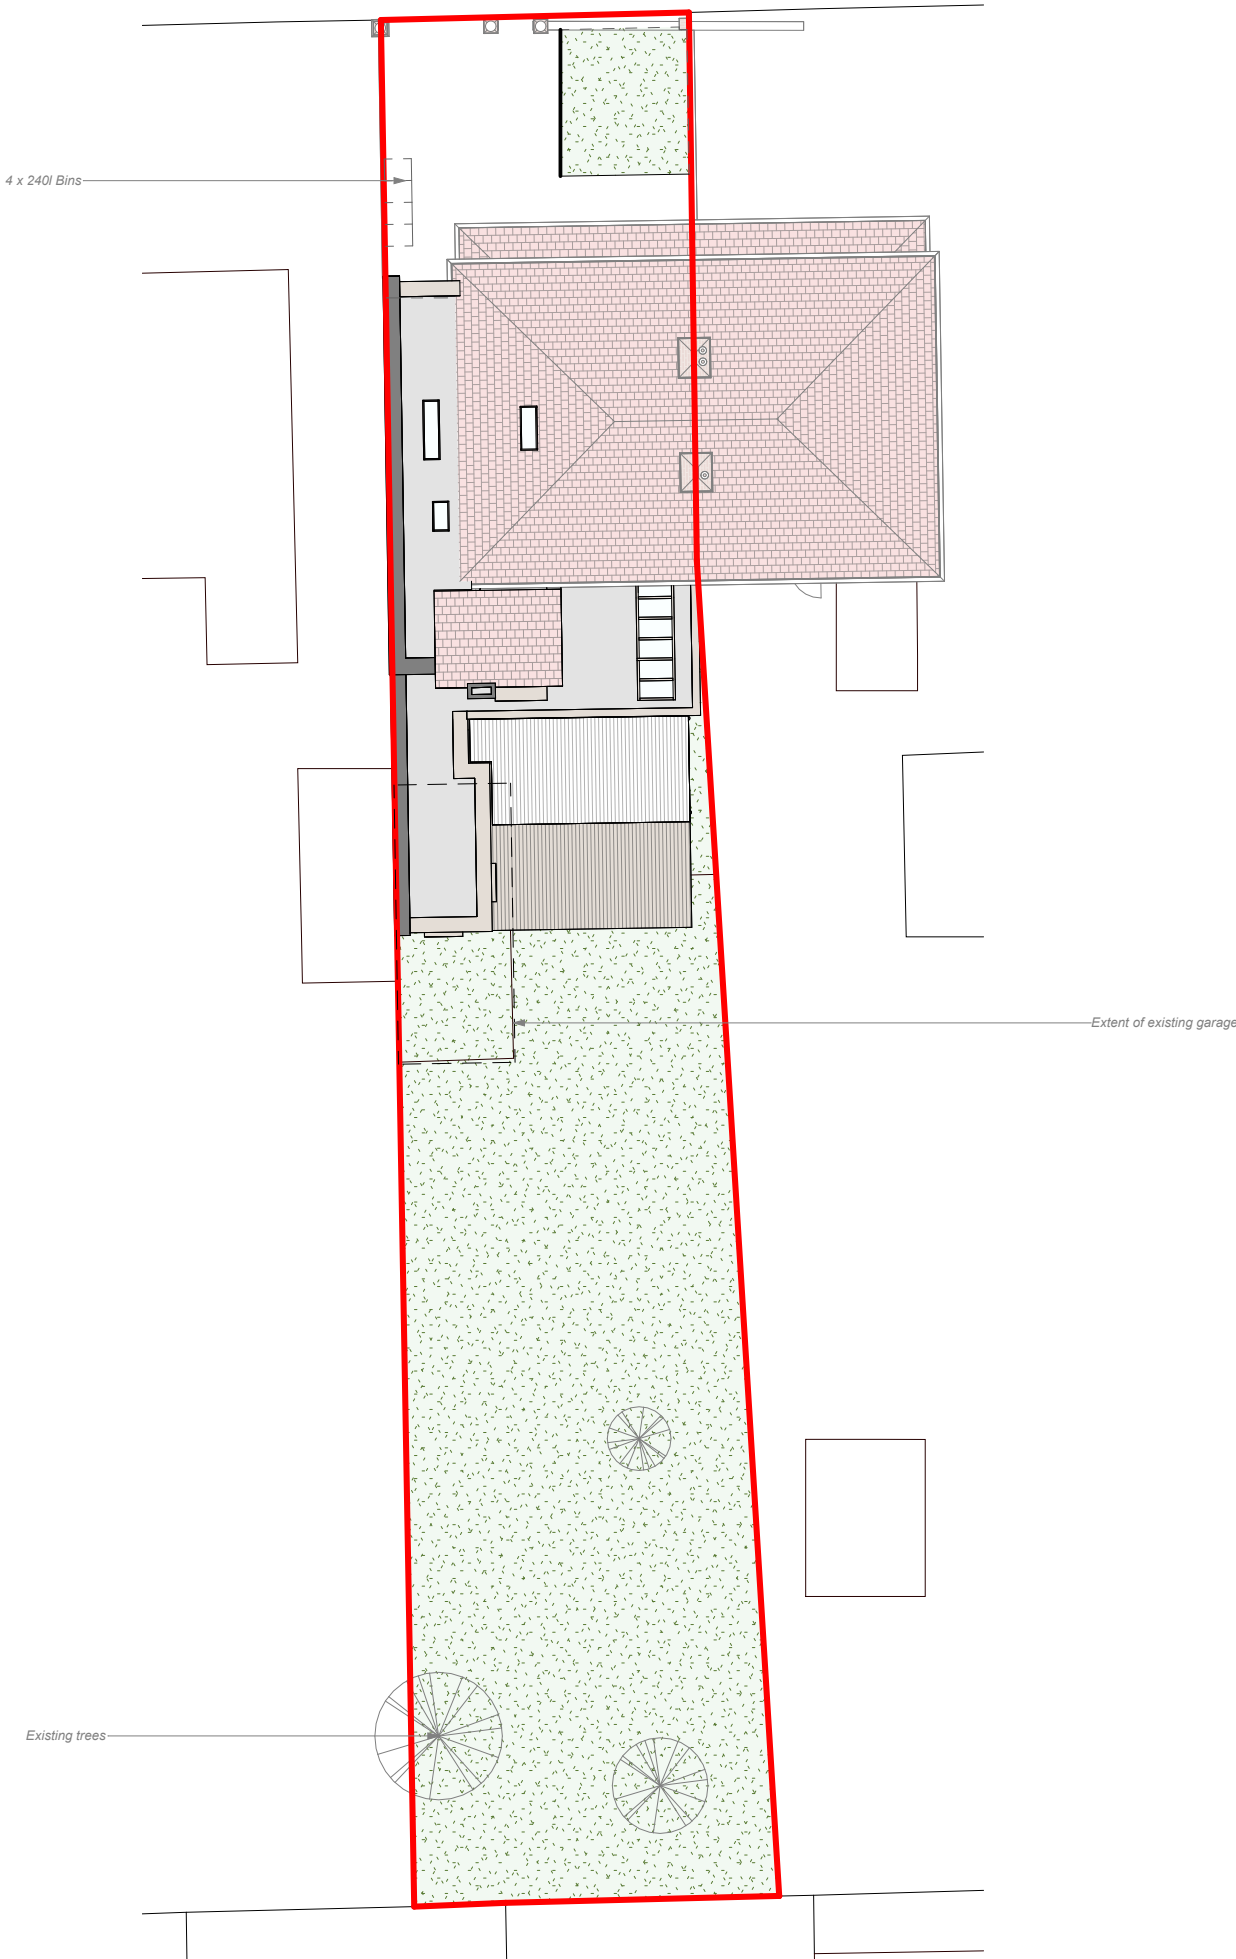

Proposed Site Layout Plan
1 : 200