


THIS DRAWING IS COPYRIGHT AND SHOULD NOT BE REPRODUCED WITHOUT PERMISSION OF THE ARCHITECT
ALL DIMENSIONS TO BE CHECKED ON SITE - DO NOT SCALE

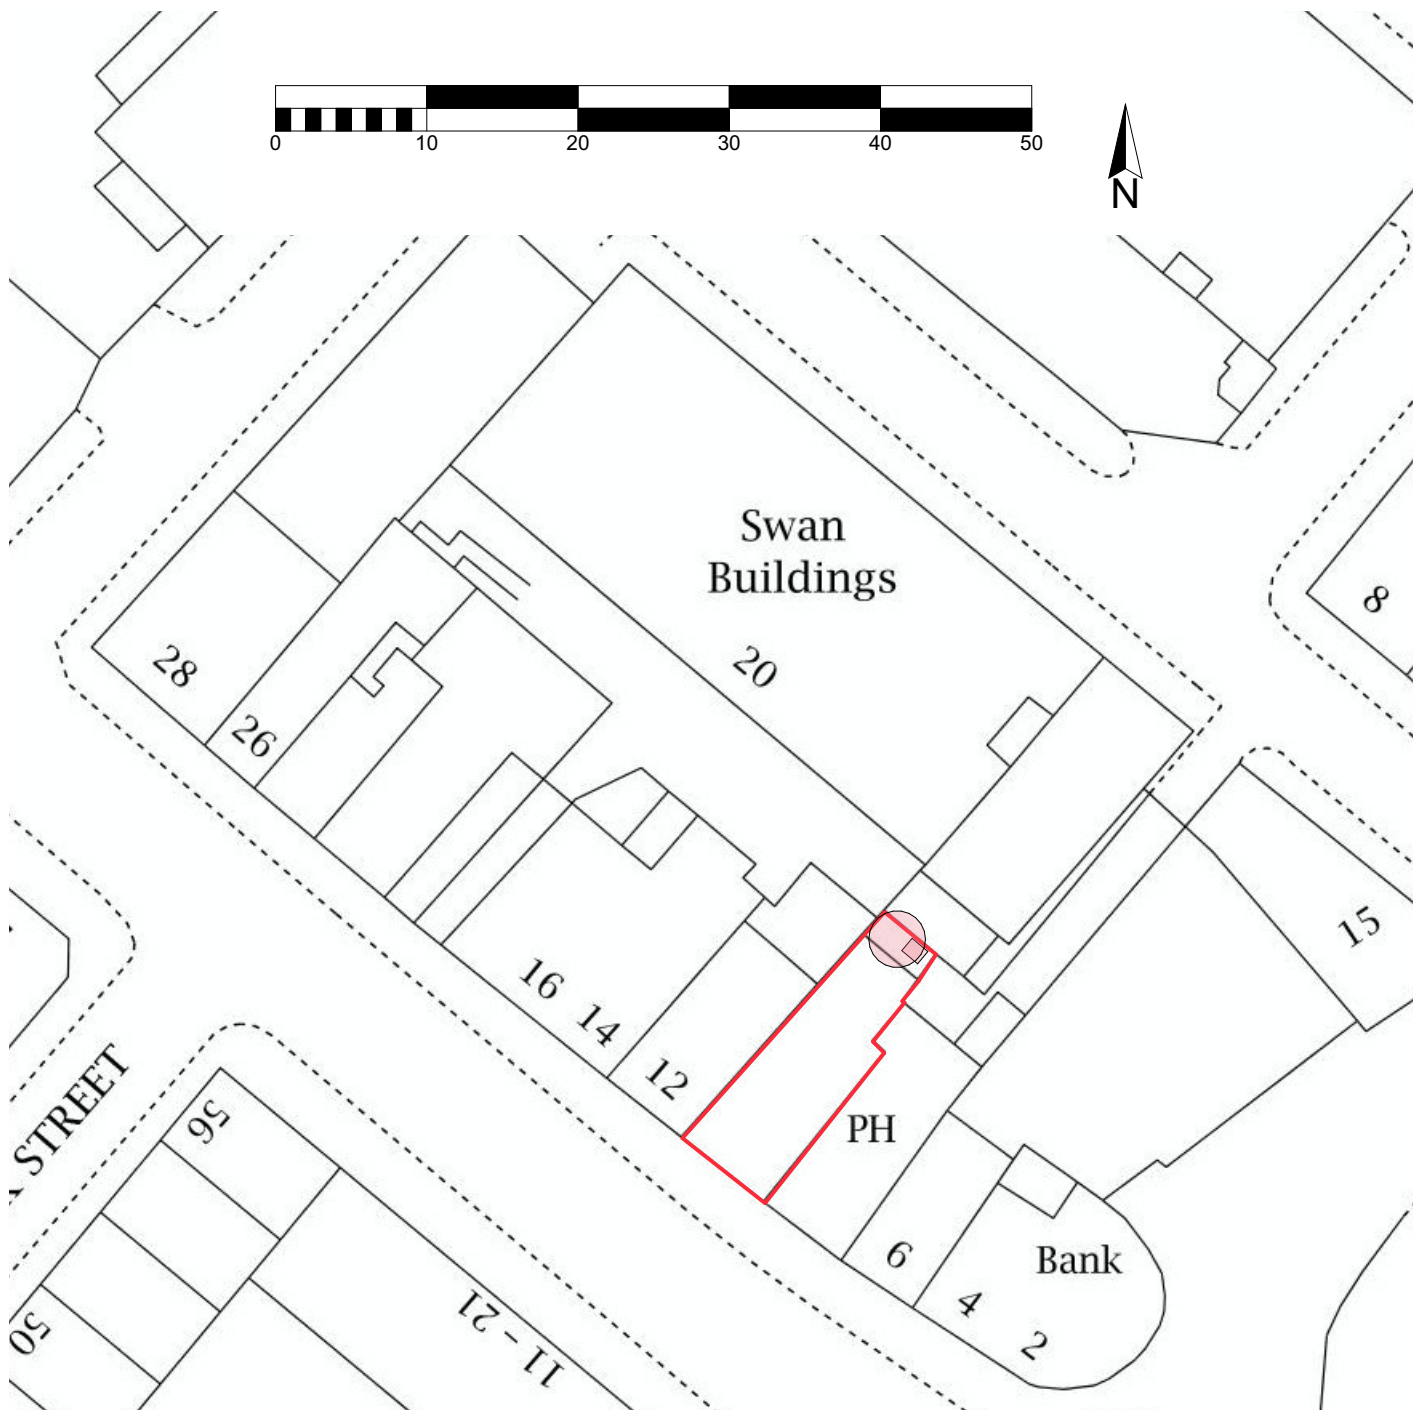

1:500

BLOCK PLAN




**gonshaw
associates**
chartered architect

3 KENDAL DRIVE GATLEY CHEADLE SK8 4QJ
TEL: 0161 408 4882 MOBILE 07711583075
Email: ron@gonshaw-associates .com

A4

5CM

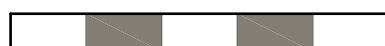

CLIENT	MR JONATHAN BLACKSTON		
SITE/CONTRACT	CHANGE OF USE GROUND AND BASEMENT NEW SHOPFRONT 10 SWAN STREET MANCHESTER M4 5JQ		
TITLE	BLOCK PLAN		
DATE	JULY 2022	SCALE	AS SHOWN
		DRAWING No	4037904