


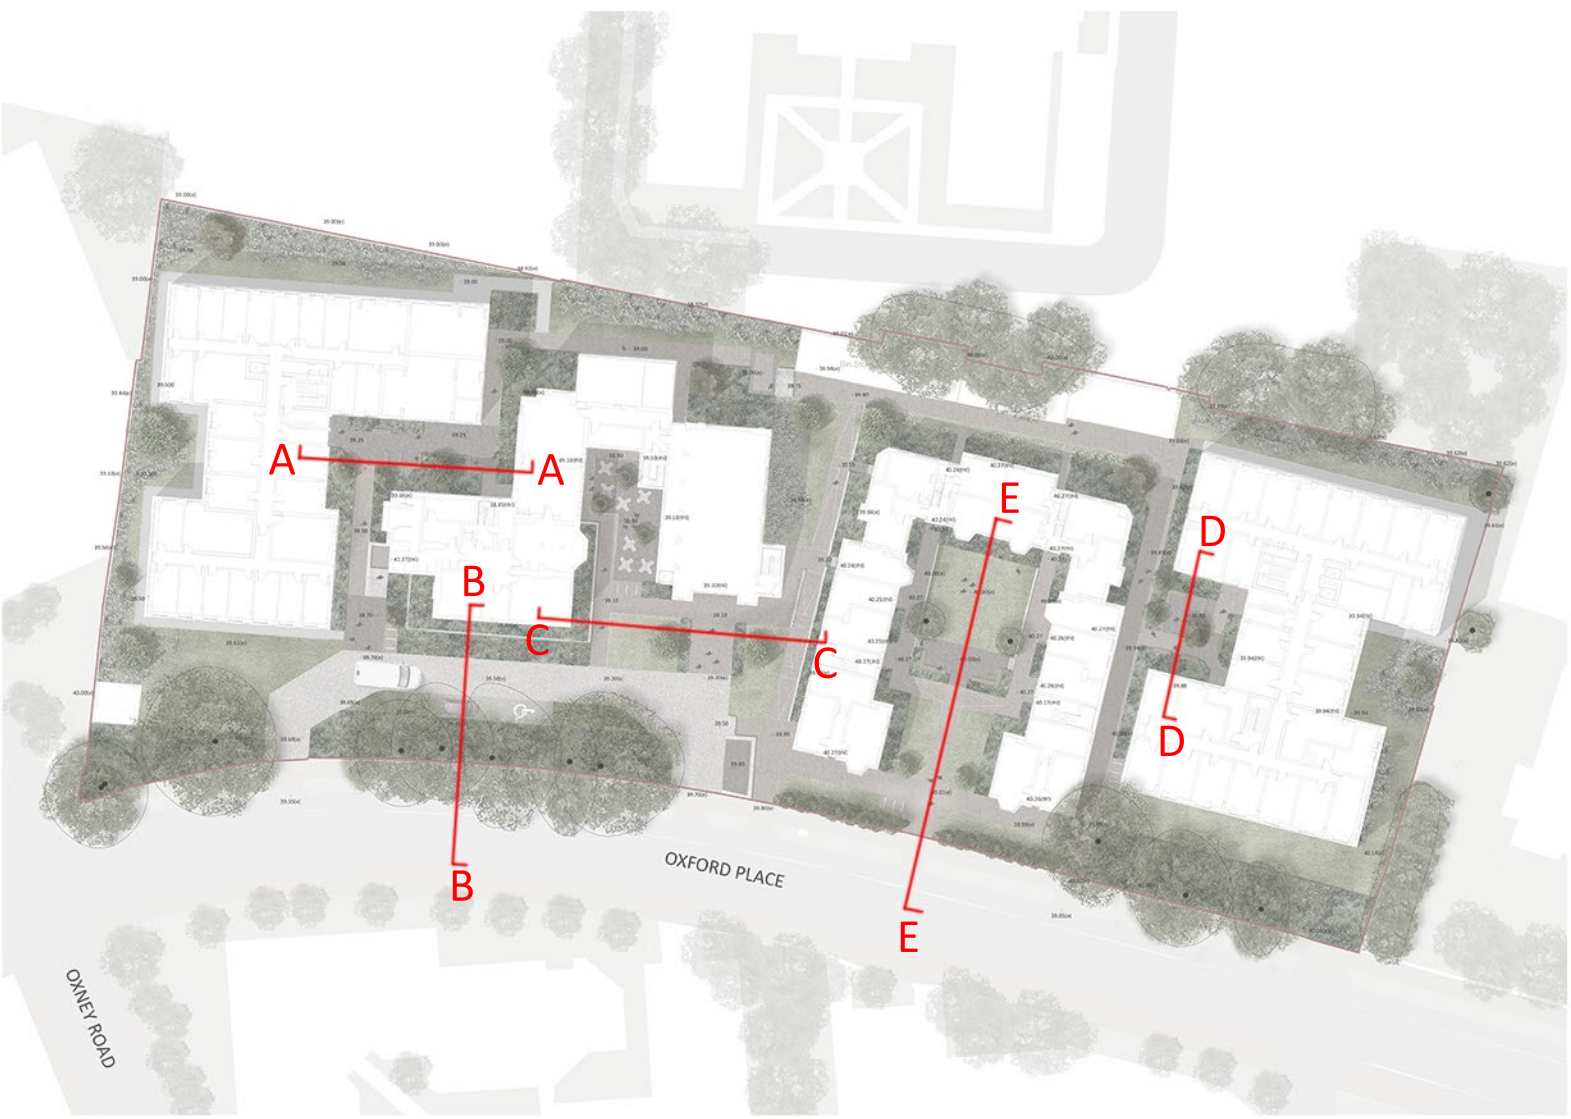

0004
01 Section A-A 1:50



0004
02 Section B-B 1:50



0004
03 Section C-C 1:50

- Notes**
- All dimensions in mm, unless otherwise stated.
 - Scaling from drawing if printed incorrectly may lead to errors.
 - All information outside red line boundary shown for contextual purpose only.
 - All hatch patterns are indicative only unless stated otherwise.
 - This drawing is to be read in conjunction with the following re-form landscape architecture documentation:
 - 0919-RFM-XX-00-DR-L-0001-Illustrative Landscape Layout
 - 0919-RFM-XX-00-DR-L-0003-Planting Strategy
 - 0919-RFM-XX-00-DR-L-0004-Illustrative Site Sections Sheet 1
 - 0919-RFM-XX-00-DR-L-0005-Illustrative Site Sections Sheet 2
 - AND all relevant documentation from the design team
 - Levels information on this drawing illustrates the design intent. The contractor is to check and verify all levels and dimensions against site survey information.
 - Any discrepancies in the design information are to be brought to the attention of re-form landscape architecture, in writing, prior to commencement of construction works.
 - All proprietary products shall be installed in strict accordance with manufacturers written instructions.
 - Refer to other consultants' drawings and specifications for the following design information:
 - Foundation details
 - Base course and/or sub bases design & specification
 - Waterproofing of any element
 - Levels & Drainage design and infrastructure
 - Lighting and ducting
 - Existing & proposed utilities
 - Plant quantities are to suit site areas in accordance with scheduled plant densities.
 - Any proposed plant substitution shall be agreed with the landscape architect prior to ordering.

22.06.22	Stage 2 Issue	JS	MS	MS	P01
Date	Description of revision	Drawn	Checked	Approved	Revision

re-form
landscape architecture

Beehive Mill, Jersey Street,
Manchester M4 6JG
T: +44 (0)161 397 4953
E: info@re-formlandscape.com
W: re-formlandscape.com

Project
ST GABRIEL'S
RF21-919

Client
MCLAREN PROPERTY

Document title
ILLUSTRATIVE SITE SECTIONS SHEET 1

Paper size
A1

Scale
1:50

Status
FOR INFORMATION

S2

Drawing number
0919-RFM-XX-00-DR-L-0004

Revision
P01

© re-form landscape architecture