


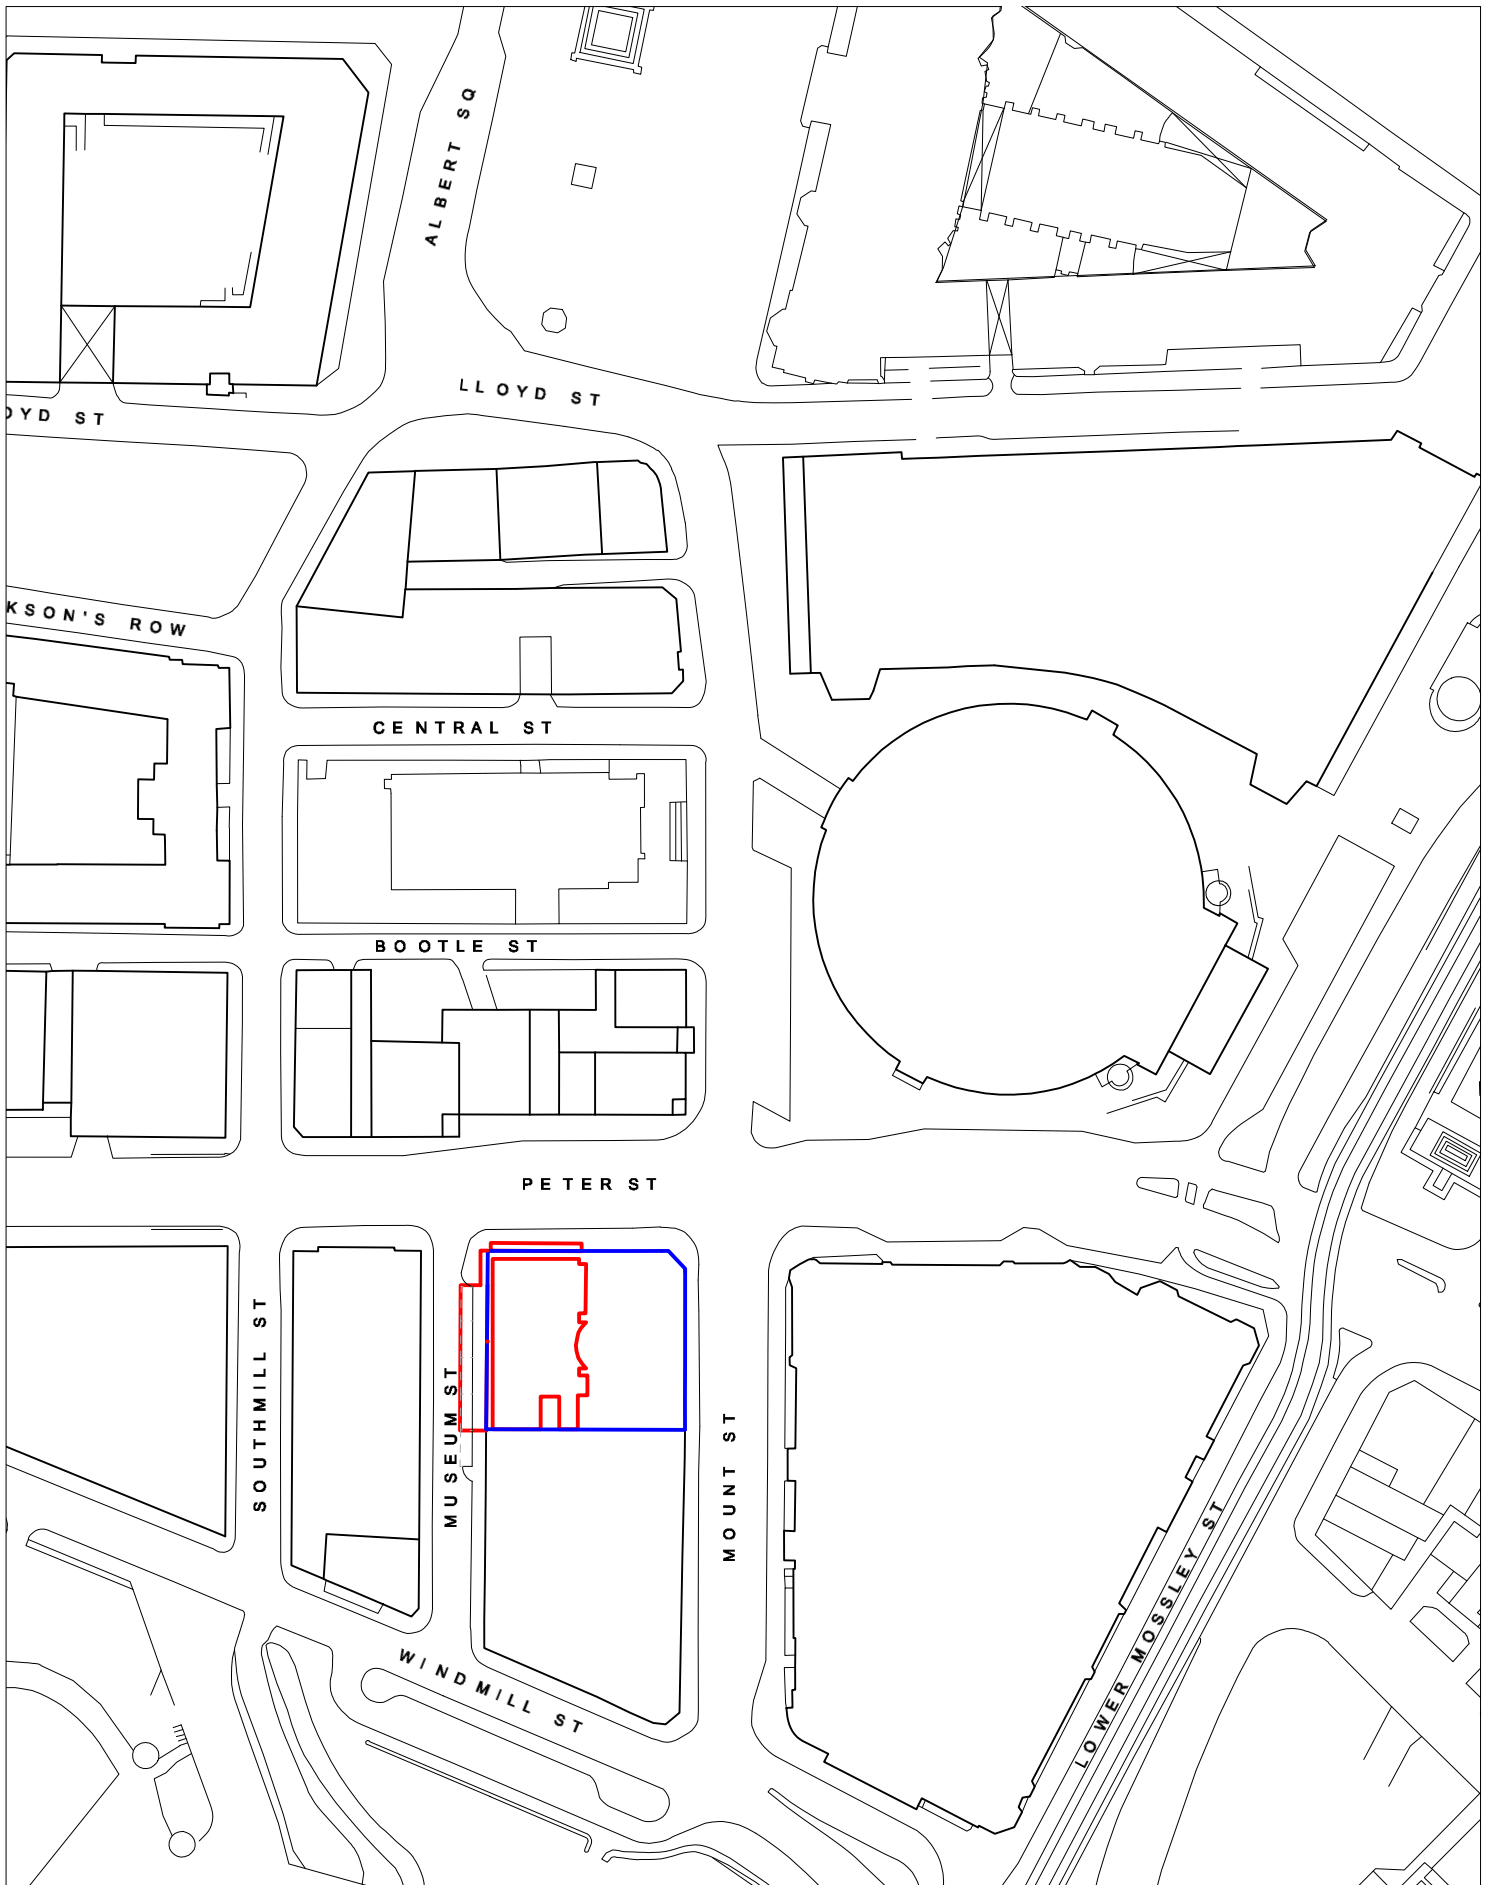

0 10 20 30
metres



GRADE A



ALTERNATIVE

Project St George's House

Address 56 Peter St
M2 3NQ

Scale & Date 1:1250 @ A4 January 2022

Document EXHIBITION
Location Plan

Doc Ref

401

PD

9001

-