



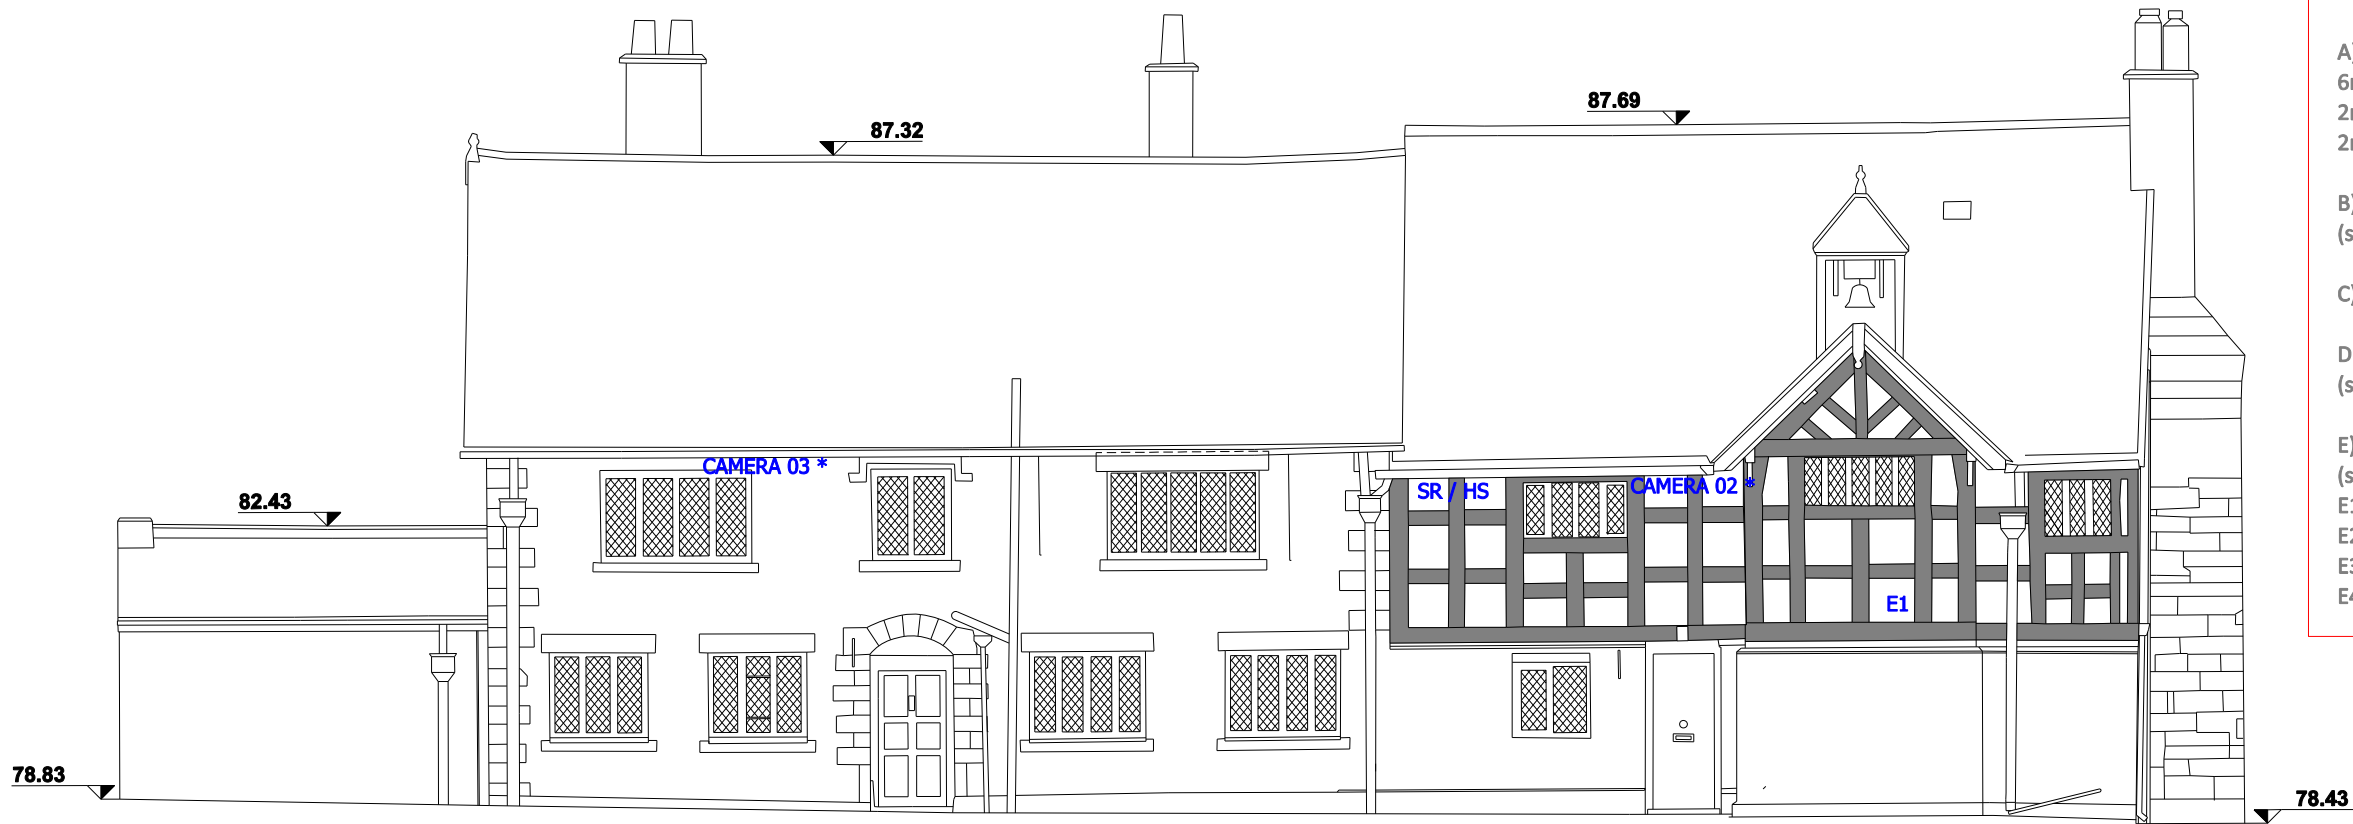

WEST ELEVATION AS PROPOSED

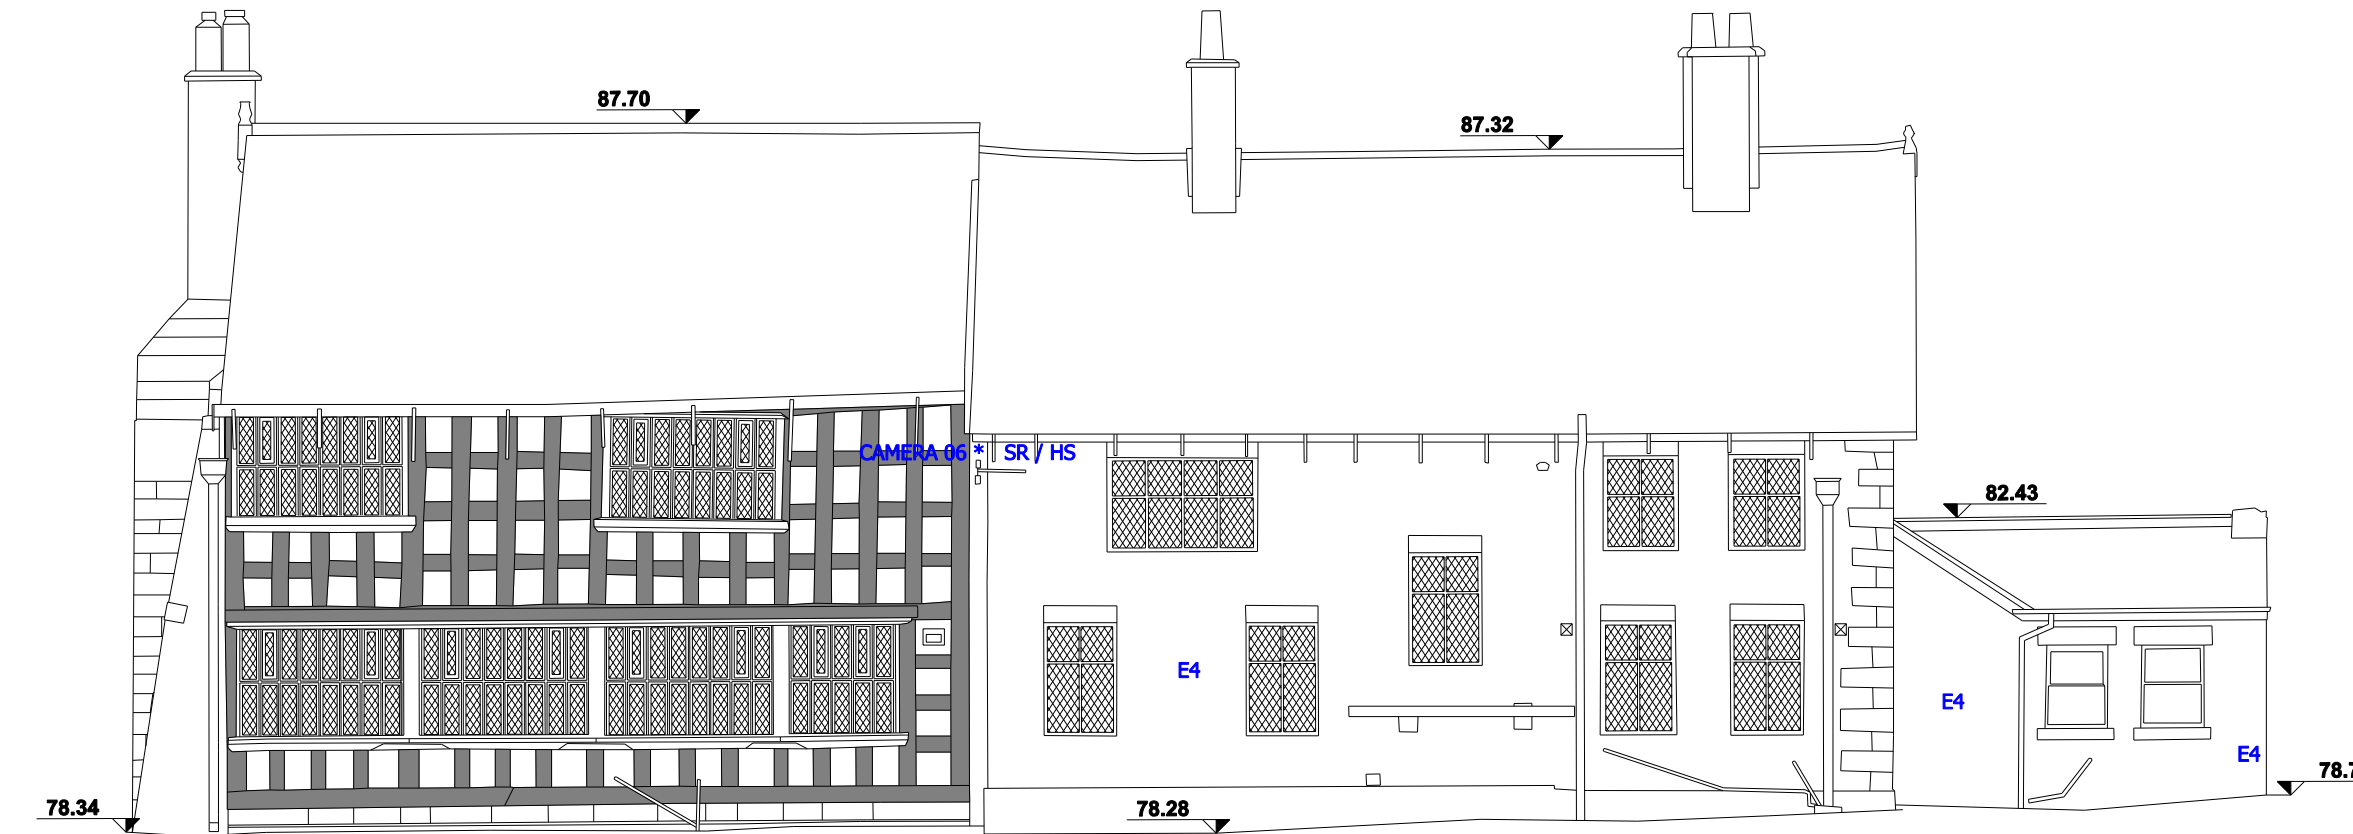

EAST ELEVATION AS PROPOSED

PROPOSED SCOPE OF WORKS

A) CCTV security installation (see CCTV proposals)
6no. cameras (3no. dome cameras & 3no. bullet cameras)
2no. security radars (SR)
2no. horn speakers (HS)

B) Replacement fencing to outer moat boundary
(see drwg al(05)020 for details)

C) Vegetation removal & reinstatement to outer & inner moat boundary

D) Alterations to inner moat boundary fencing
(see drwg al(05)021 for details)

E) Fabric repairs to the hall
(see TMP Report & D&H Statement)
E1: repairs to timber frame
E2: repairs to south gable end
E3: patch roof repairs
E4: removal of white masonry paint