



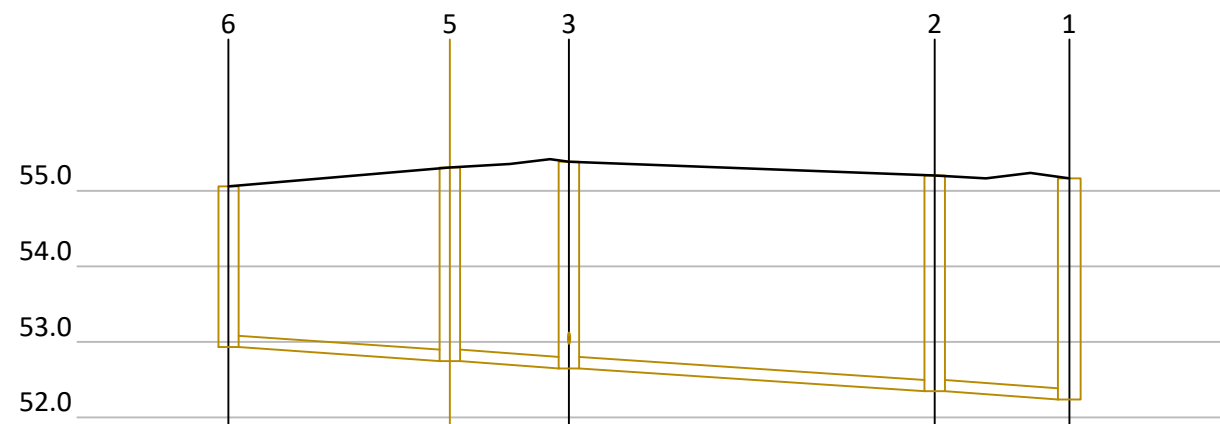


Datum = 51.0					
Link Name	C1.000	C1.001	C1.002	C1.003	
Section Type	150mm - VC	150mm - VC	150mm - VC	150mm - VC	
Slope	1:80.0	1:80.0	1:80.0	1:80.0	
Cover Level	55.056	55.308	55.384	55.202	55.164
Invert Level	52.931	52.748 52.748	52.650 52.650	52.348 52.348	52.237
Length	14.636	7.868	24.195	8.912	

Vert exaggeration = 5.0
FW NETWORK PLOT A

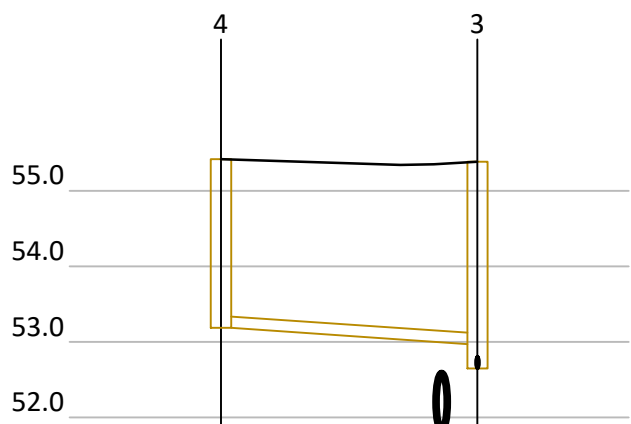


Datum = 51.0			
Link Name	C2.000		
Section Type	150mm - VC		
Slope	1:80.0		
Cover Level	55.417	55.340	55.384
Invert Level	53.185		52.973
Length	16.964		

Vert exaggeration = 5.0
FW NETWORK PLOT A

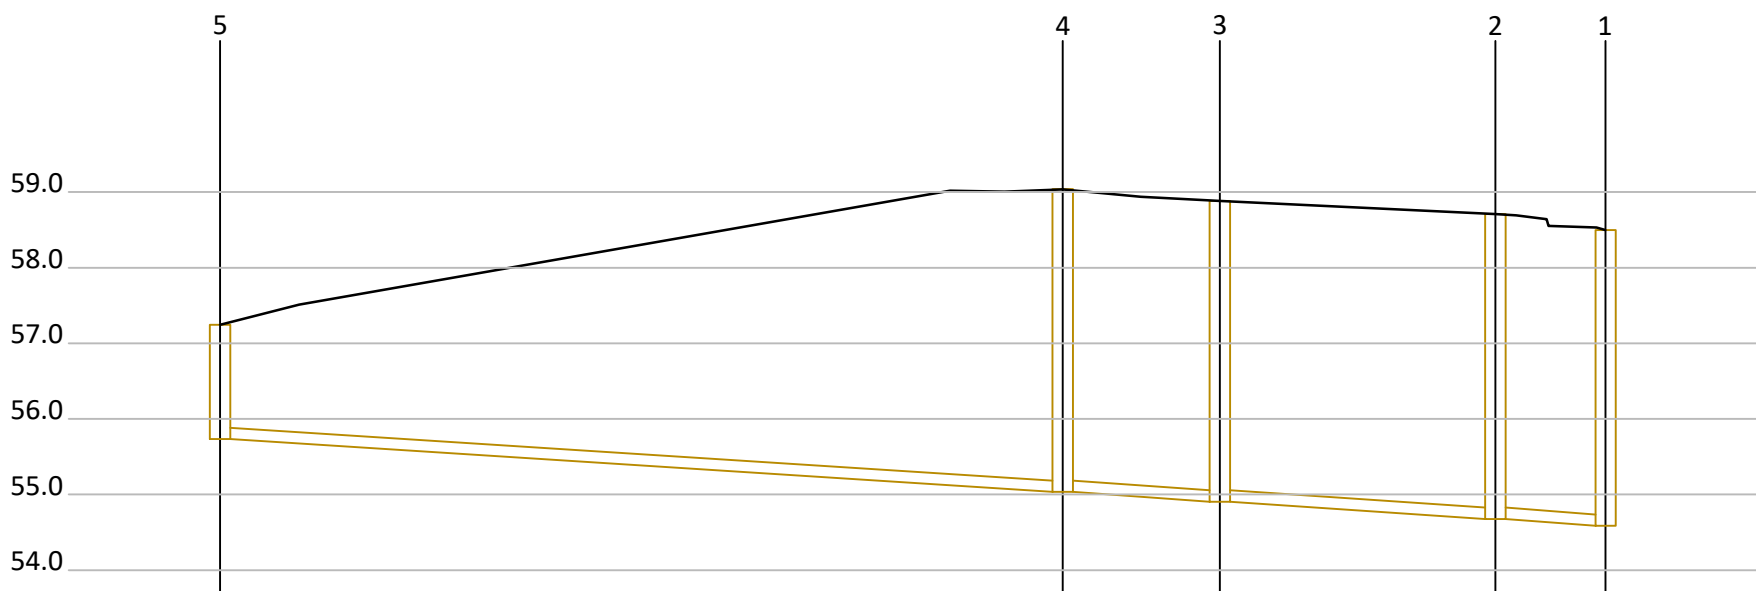

Datum = 53.0					
Link Name		C1.000	C1.001	C1.002	C1.003
Section Type		150mm - VC	150mm - VC	150mm - VC	150mm - VC
Slope		1:80.0	1:80.0	1:80.0	1:80.0
Cover Level	57.245		59.037		58.707
Invert Level	55.733		55.036 55.036	54.906 54.906	54.678 54.678 54.587
Length		55.731	10.401	18.218	7.290

Vert exaggeration = 5.0
FW NETWORK PLOT C

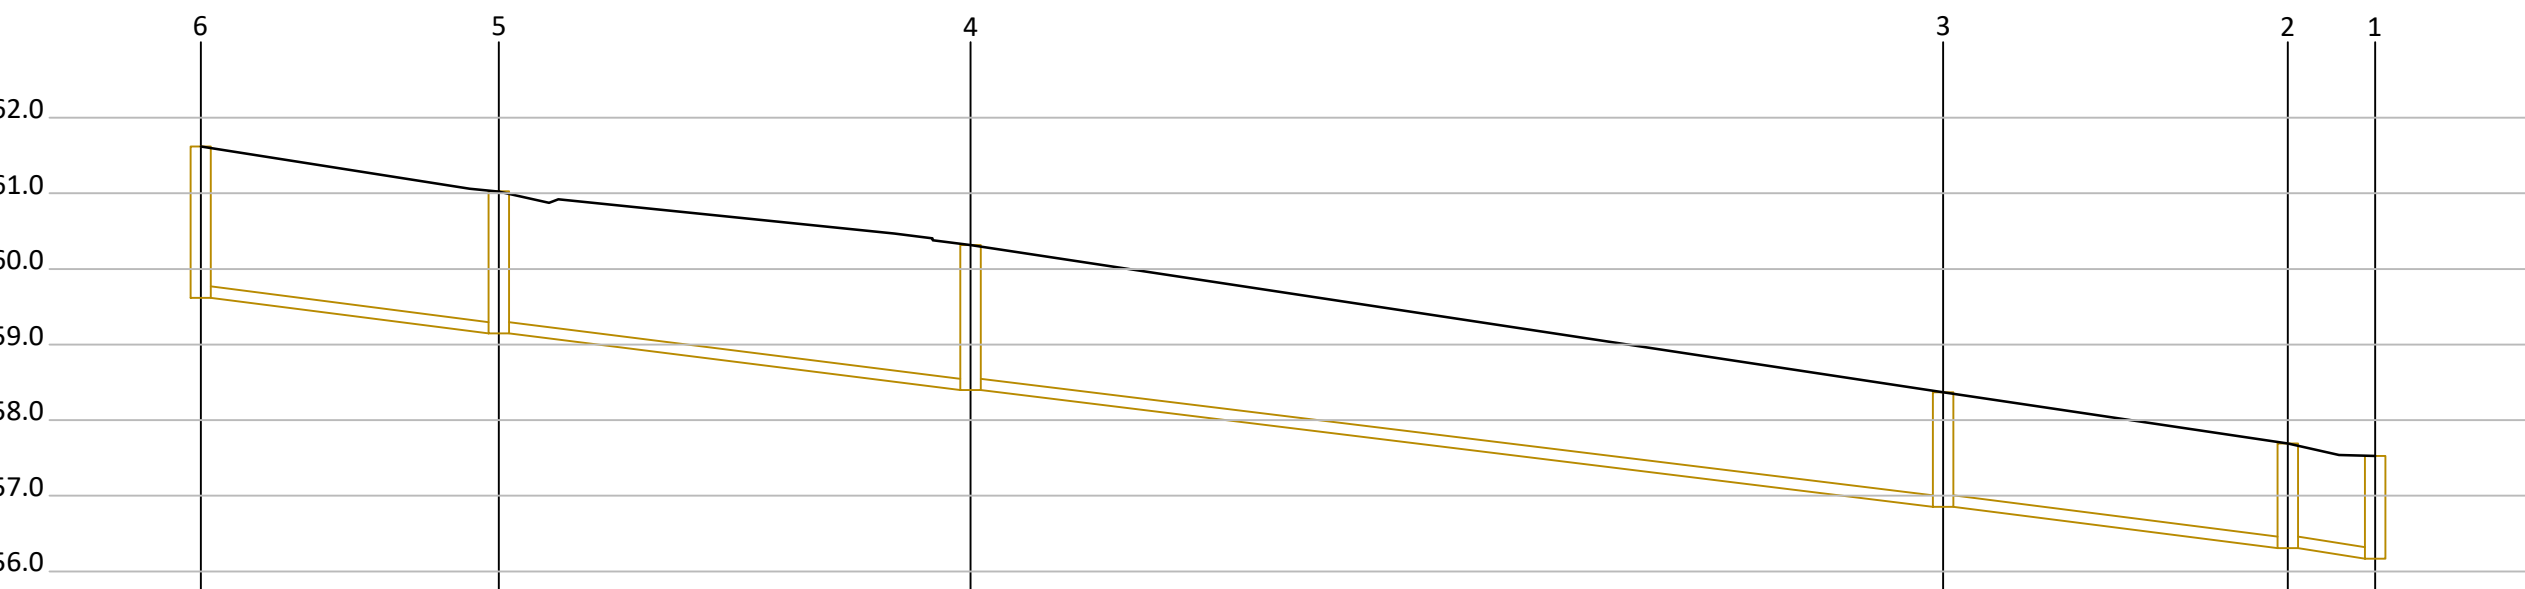

Datum = 55.0						
Link Name	C1.000	C1.001		C1.002	C1.003	C1.004
Section Type	150mm - VC	150mm - VC		150mm - VC	150mm - VC	150mm - VC
Slope	1:41.7	1:41.7		1:41.7	1:41.7	1:41.6
Cover Level	61.619	61.025	60.316			57.526
Invert Level	59.619	59.146 59.146	58.398 58.398	56.855 56.855	56.309 56.309 56.170	57.692
Length	19.720	31.197		64.327	22.788	5.782

Vert exaggeration = 5.0
FW NETWORK PLOT D

Standard Notes

1. This drawing is to be read in conjunction with all relevant Architect's and Engineer's drawings and the specification.
2. This drawing should not be scaled.
3. All dimensions are to be verified by the contractor on site.
4. All discrepancies should be reported to the C.A. prior to the commencement of the works.

© CIVIC ENGINEERS LIMITED

Notes and Keys

SUBJECT TO S104
AGREEMENT WITH UU

11.11.21	P02	UPDATED FOLLOWING UU S104 APPRAISAL	TC	PM
23.07.21	P01	ISSUED FOR INFORMATION	TC	PM

Date	Rev	Description	Drawn	Chkd
------	-----	-------------	-------	------



Civic Engineers

MANCHESTER
LONDON
LEEDS
GLASGOW

Carver's Warehouse, 77 Dale Street, Manchester, M1 2HG. Tel: 0161 226 6701
Riverside Wharf, 33 Mill Street, London SE1 2AA. Tel: 020 7293 2977
Tower Works, Unit G2 G3, Globe Road, Leeds, LS11 5JG. Tel: 0113 2023 1100
Gardens Chambers, 45 West Nile St, Glasgow, G2 2PT. Tel: 0141 370 1809

www.civicingineers.com

Project
COLLYHURST HOUSING MANCHESTER

Title
COLLYHURST VILLAGE S104 LONGSECTIONS SHEET 2

Status	INFORMATION					
Project Number	Scale @ A1	Date Created	Drawn	Checked	Suitability	
1226-01	N.T.S	20.07.21	TC	PM	S4	
Drawing Number					Revision	
1226-01-CIV-XX-VIL-DR-D-0521					P02	