



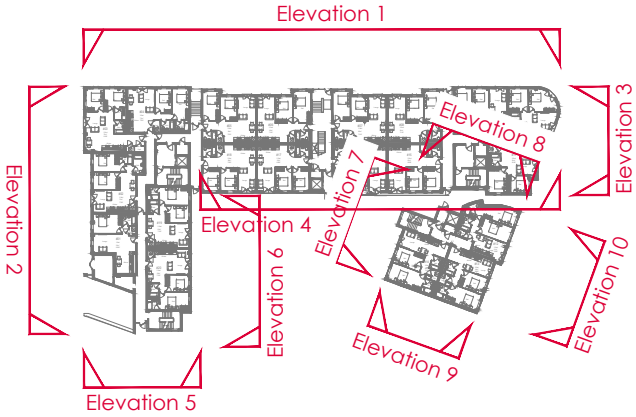

Elevation 4



Key to Materials

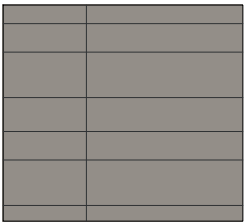

Rockpanel
Cladding



Cedral
Cladding



Elevation 3



Elevation 5



Elevation 6



Wardman Brown

113 Stanhope Road South
Darlington, DL3 7SF
Tel: 01325 460227
info@wardmanbrown.com
www.wardmanbrown.com



CIAT
CHARTERED PRACTICE

CLIENT: Mandale
PROJECT: Lawrence House, Manchester
DRAWING TITLE: Proposed Elevations - Sheet 2 Elevations 3, 4, 5 & 6

PURPOSE OF ISSUE:

PLANNING

SCALE: 1:200 @A3 1:100 @A1

DATE: JUN 2022

DRAWN:CD

DRG REVISION:

DRAWING NO: L022013 - 106

A

REV	DATE	DETAILS
A	01.07.22	ILLUSTRATED ELEVATIONS
REVISIONS:		

Windows & doors to be upvc anthracite grey

Lead grey single ply membrane to roof with anthracite colour coated metal parapet capping

HAZARDS:
CDM2015
1. Live services adjacent/on site.
2. Excavations - Ground Collapse
3. Handling major components
4. Working at height - Falling
5. Machinery & Equipment
6. Ensure all blockwork has a minimum crushing strength of 3.5N/mm²
7. The weight of each block must not exceed 20Kg

NOTES:
DO NOT SCALE FROM THIS DRAWING EXCEPT FOR PLANNING PURPOSES
1. This drawing is copyright of Wardman Brown.
2. All dimensions to be verified on site prior to any shop or site works being commenced.
3. Any discrepancies to be reported to the Designer BEFORE any work is put in hand.
4. This drawing must be read in conjunction with relevant consultants and specialists drawings.
5. This drawing must be read in conjunction with the drawings specified.