



Loop Systems Limited

2 Commercial Street
Manchester M15 4RQ

loopsystems.co.uk
info@loopsystems.co.uk
0161 839 9613

SCALE

1:100

0

1

2

3

4

5

m.

359

199 Manley
Road

199 Manley Road
Chorlton
Manchester
M21 0GY



1 : 100
A3

P-111 - A

Proposed First Floor Plan

FOR PLANNING

A For Planning 03.10.22 TP

LOOP-359- P-111- A

© Loop Systems Limited, 2022
Given dimensions to be taken in preference to
measured. Any discrepancies to be brought to
the attention of the Architect.

- 11 Bedroom
- 12 Bedroom
- 13 Office
- 14 Bathroom
- 15 En-Suite Toilet
- 16 Master Bedroom

Timber deck.

Canopy.

Flat Roof.

New window.


Chimney demolished.

Powder coated aluminium capping. Colour TBC

Extended window reveal for solar shading on
south facing window.
Material: Timber

P-211

P-211

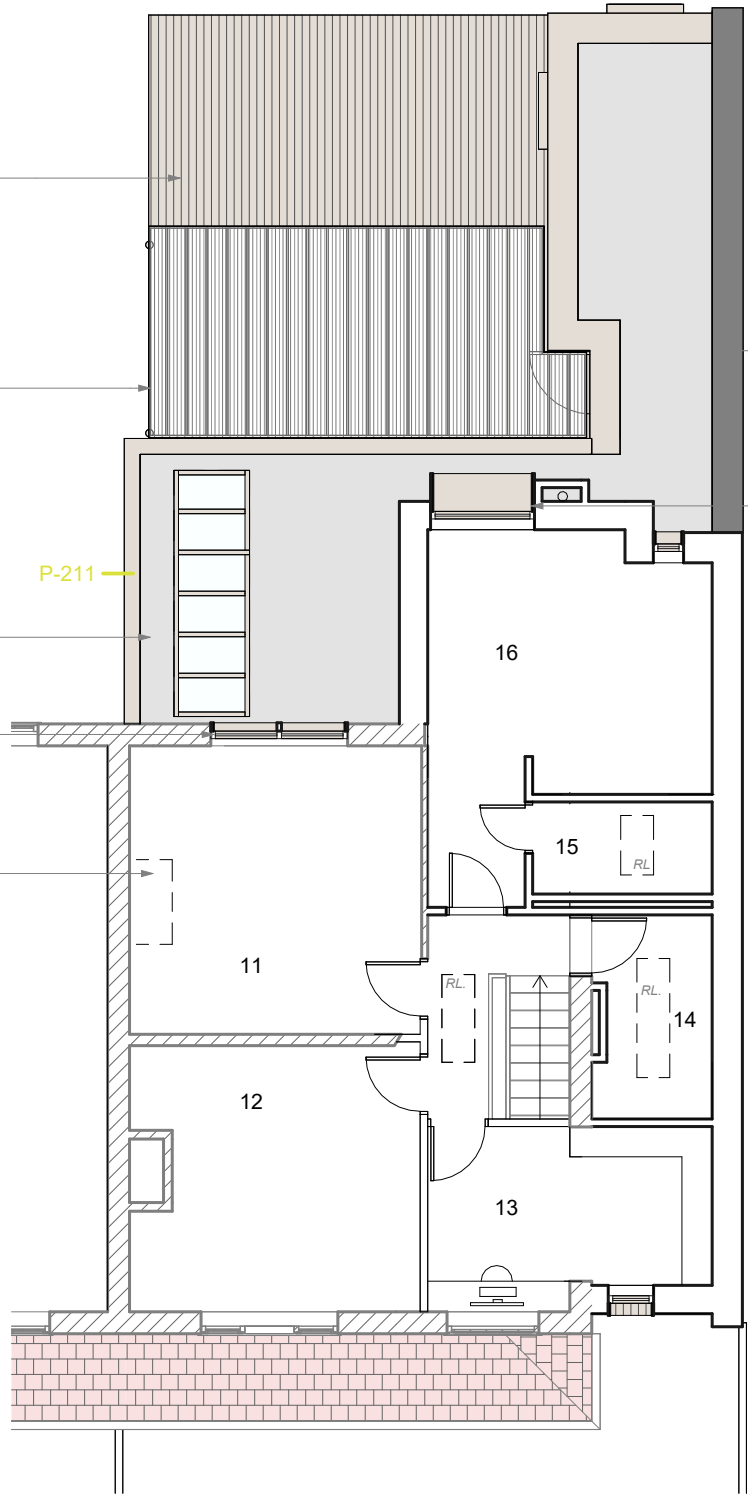

Proposed First Floor Plan

1 : 100