



01 Proposed Elevations (Plots 1-2)
07 Scale 1:100 @ A1

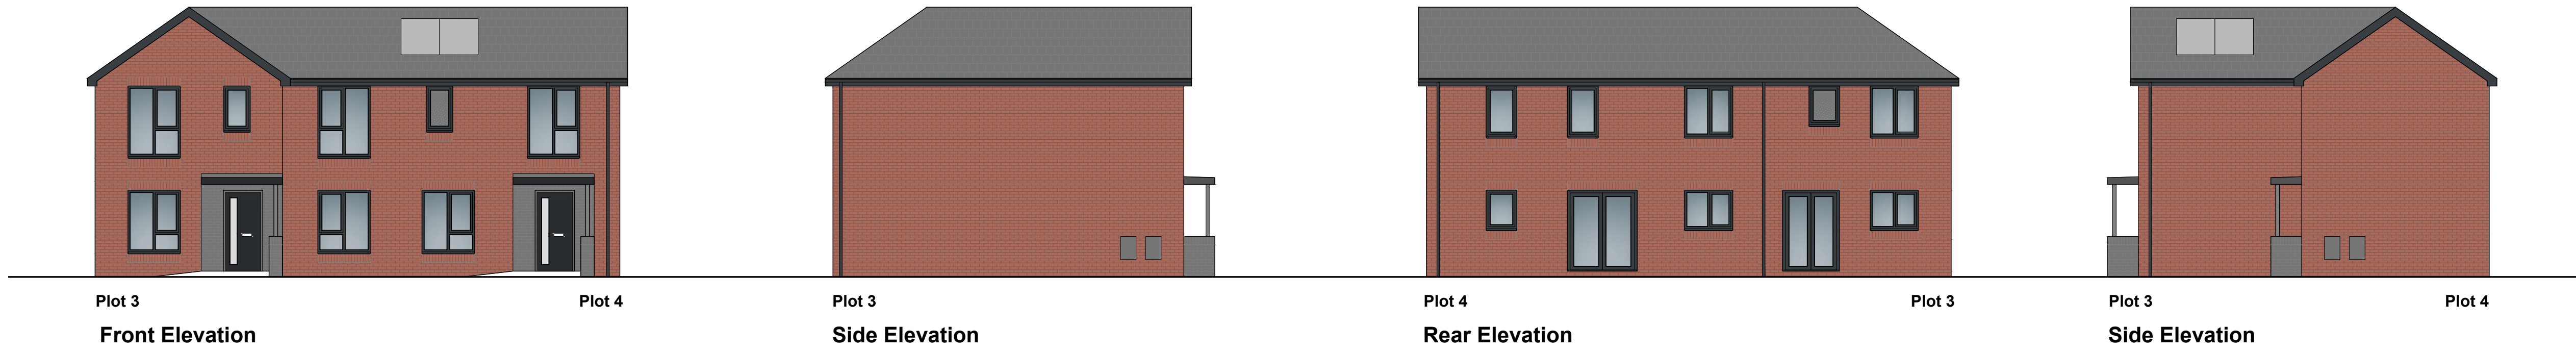

02 Proposed Elevations (Plots 3-4)
07 Scale 1:100 @ A1

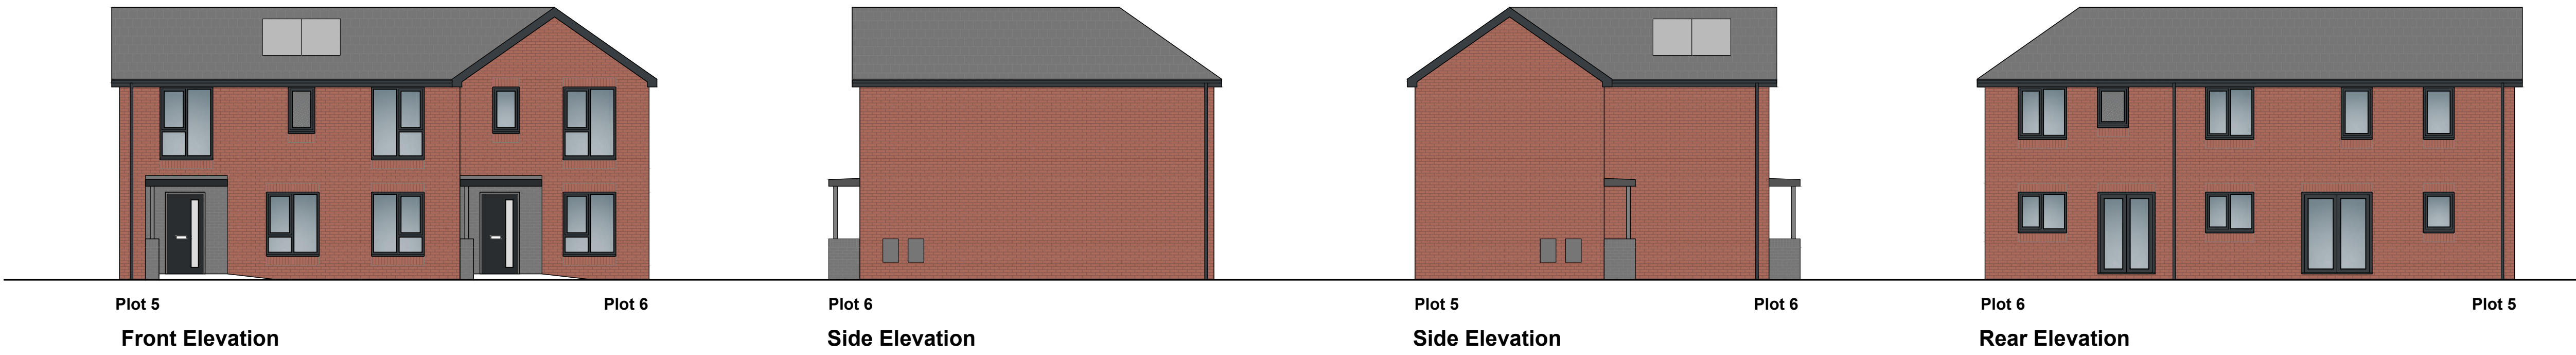

03 Proposed Elevations (Plots 5-6)
07 Scale 1:100 @ A1



04 Proposed Street Scene Elevation
07 Scale 1:150 @ A1

General Notes
01: Dimensions must not be scaled from this drawing. If in doubt, please ask.
02: All dimensions are in millimetres unless noted otherwise.
03: All dimensions should be verified on site before proceeding with the work.
04: TADW Architects shall be notified in writing of any discrepancies.
05: © TADW Limited (UK) 2015

Proposed Materials

External Walls

Red facing brickwork - Specification TBC
Soldier course above and below windows in matching brick
Feature surrounds to entrance doors - Specification TBC

Windows

UPVC - colour Black
70mm Window reveal externally

Front Door

Black Composite security doorset
Proprietary flat roofed GRP entrance canopy

Roof

Russell Grampian grey concrete roof tiles
Black UPVC fascias, soffits and rainwater goods

Solar PV panels - Quantity to be confirmed

P4	Planning application submission	19.10.22	KM	MH
P3	Issued for comments	13.10.22	KM	MH
P2	Issued for comments	06.10.22	KM	MH
P1	Issued for comments	05.10.22	KM	MH
Issue	Description	Date	Drawn	Checked

Drawing Status
P - Planning | T - Tender | C - Construction | R - As Record

For Approval

tadw | architects



Six St. Petersgate Stockport Cheshire SK1 1HD
Ph 0161 477 6158 Fx 0161 480 8342 mail@tadw.co.uk www.tadw.co.uk

Client Watson Construction Ltd

Job Levenshulme Road
Gorton

Title Proposed Elevations (Houses) and
Street Scene Elevation

Scale 1:100 / 1:150 @ A1

Note - Prints from PDF files may not be to scale, check accuracy against scale

Job Number 221310
Drawing Number 07
Issue P4