


P:\01 Estates - Project Information Folder\Site Compounds\2022\Site Location Plan.dwg

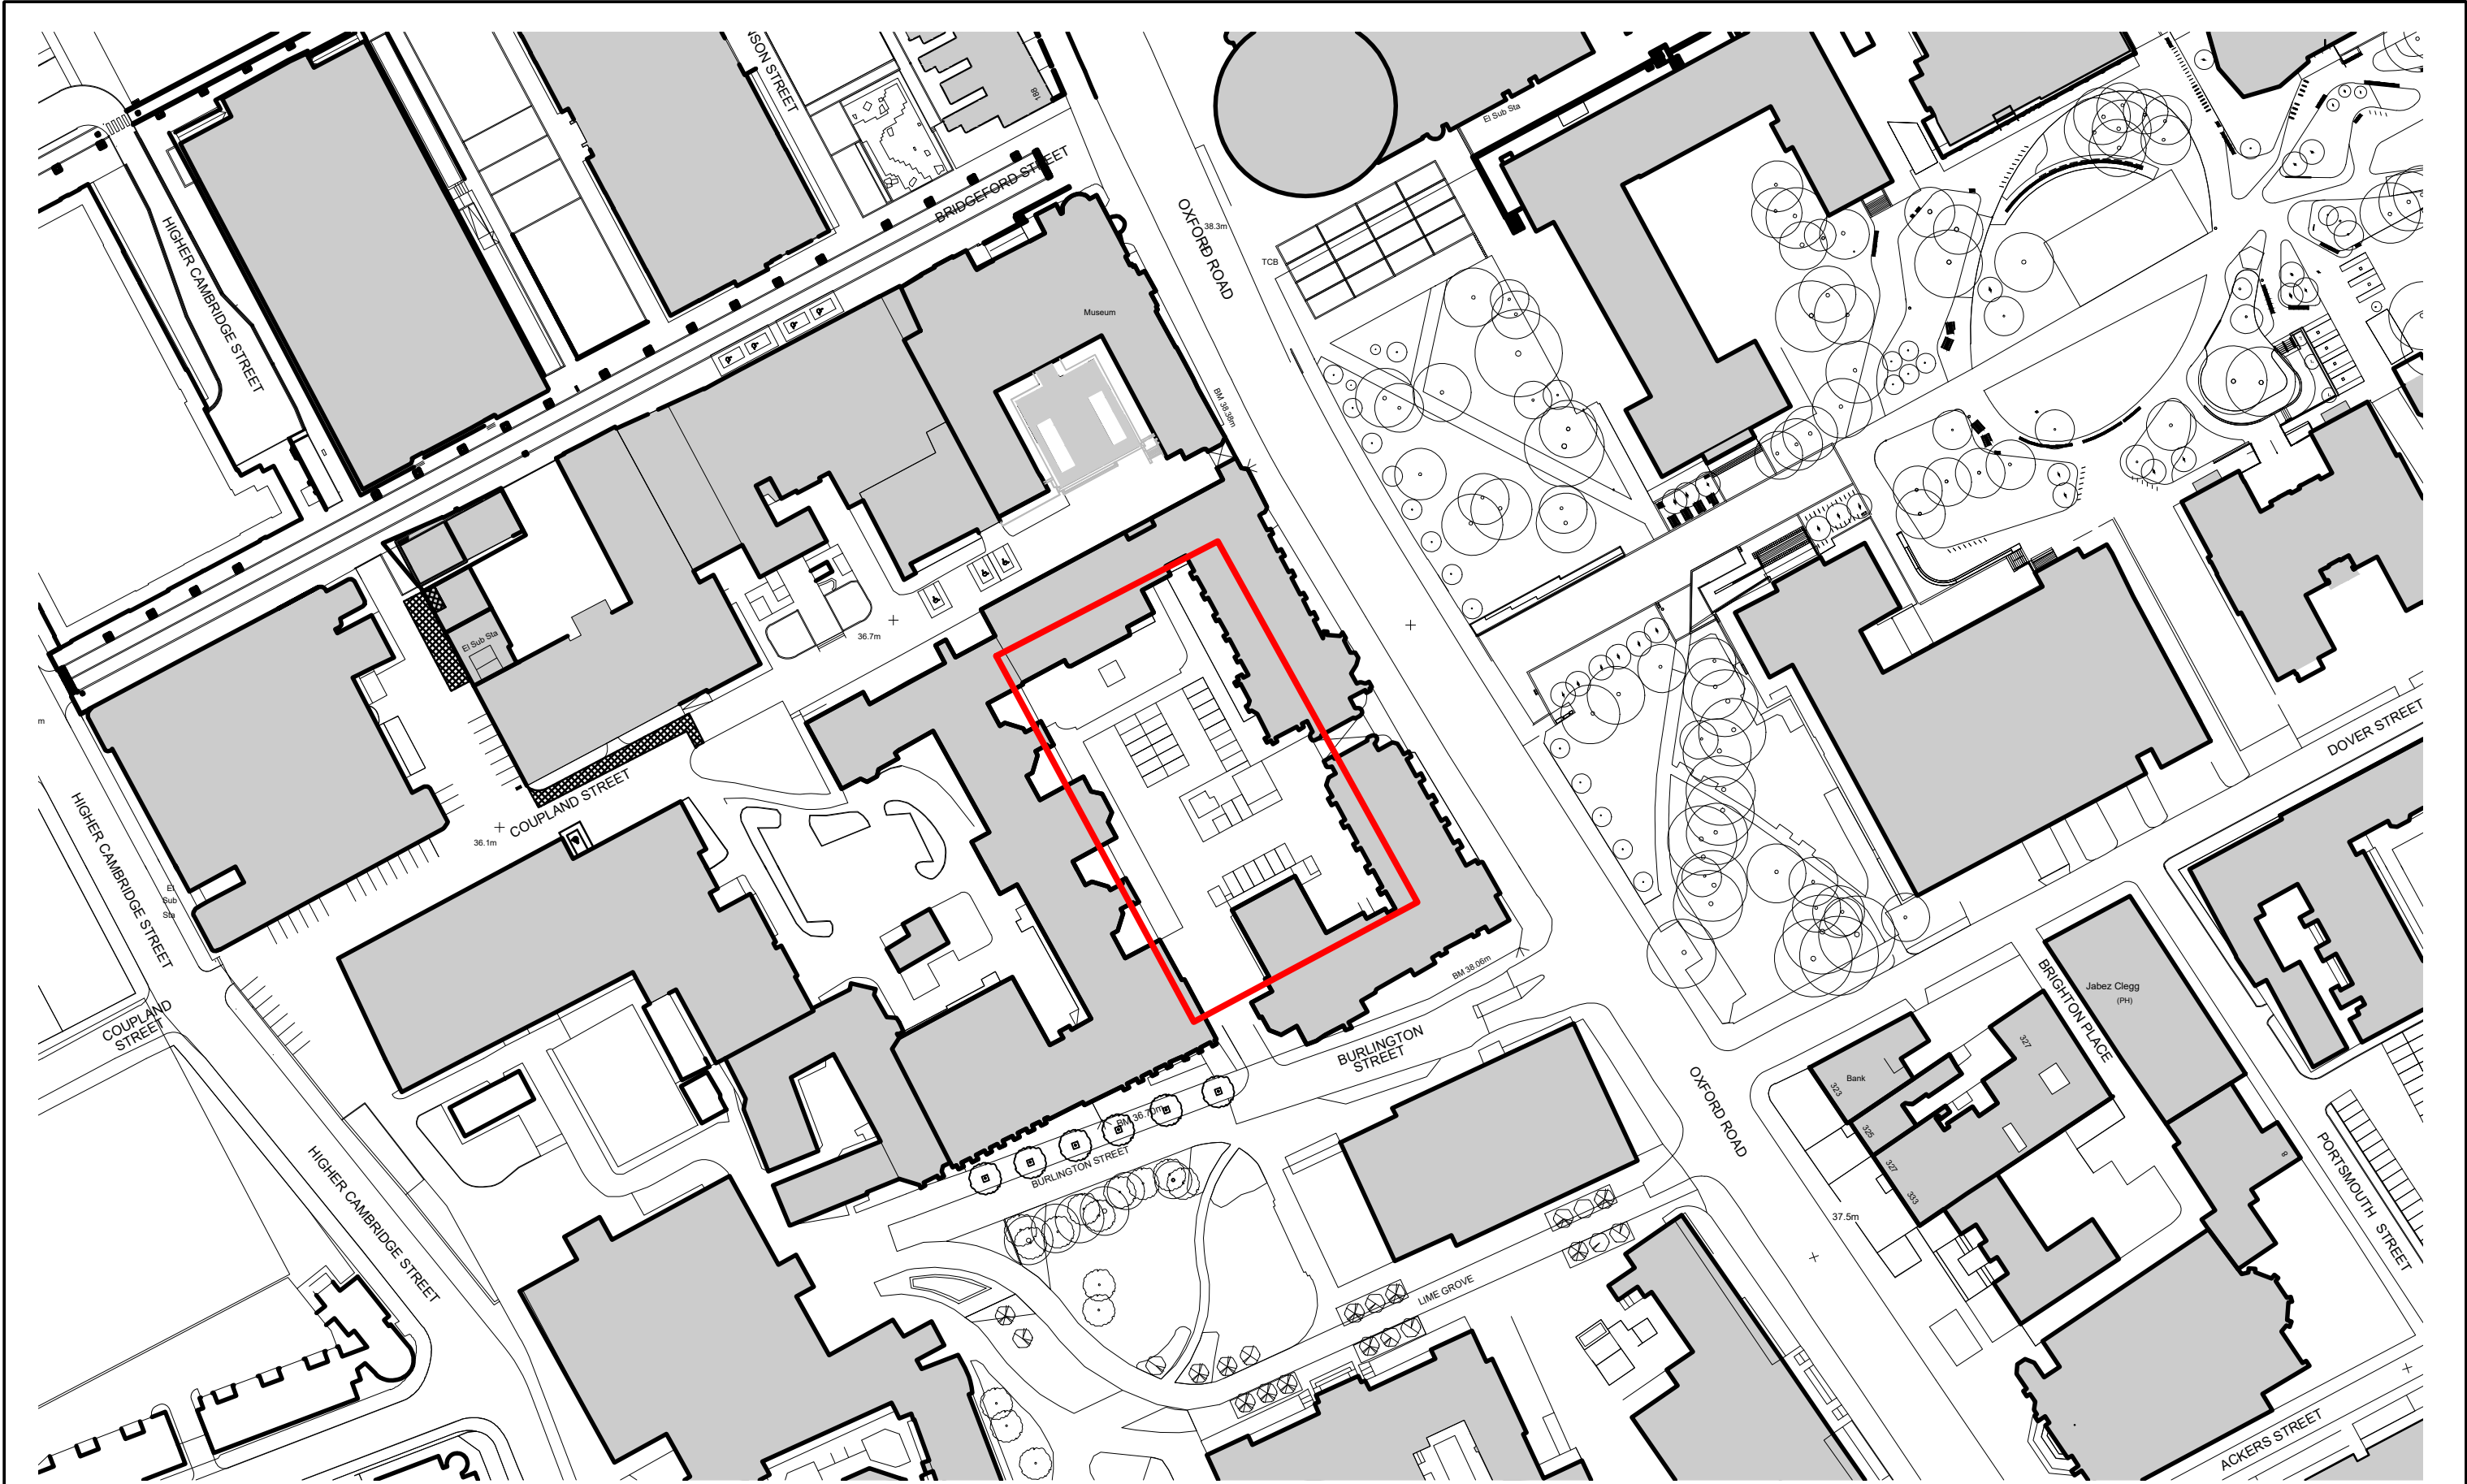

MANCHESTER

1824

The University of Manchester

Directorate of Estates and Facilities
Beyer Building
The University of Manchester
Oxford Road, Manchester
M13 9PL

NOTES

1. DO NOT SCALE FROM THIS DRAWING.

2. ALL MEASUREMENTS ARE IN MILLIMETRES UNLESS STATED OTHERWISE.

3. THIS DRAWING IS TO BE READ IN CONJUNCTION WITH THE SPECIFICATION AND ALL RELEVANT ARCHITECTURAL, ELECTRICAL, MECHANICAL AND STRUCTURAL DRAWINGS.

4. © UNIVERSITY OF MANCHESTER. THIS DRAWING MUST NOT BE REPRODUCED WITHOUT PERMISSION.

5. DIRECTORATE OF ESTATES AND FACILITIES TO BE NOTIFIED OF ANY DISCREPANCIES.

Rev	Description	Rev	By	Chkd	Auth

Drawing Status

PLANNING

Project

BEYER APPROACH PONDING

Site Name

OXFORD ROAD

Sub Site Name

Building Name

Building No.

Drawing Title

SITE LOCATION PLAN

PM

Drawn

CT

Checked

Authorised

Scale @ A3

1:1250

Date

20/07/22

Date

Date

Drawing No.

A002

Revision