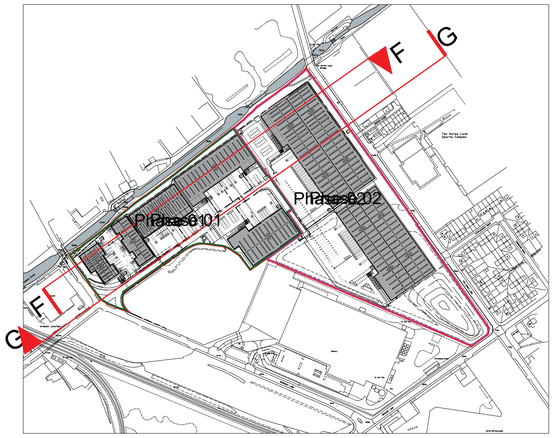

01 Ref: Existing Site Plan
NTS

N

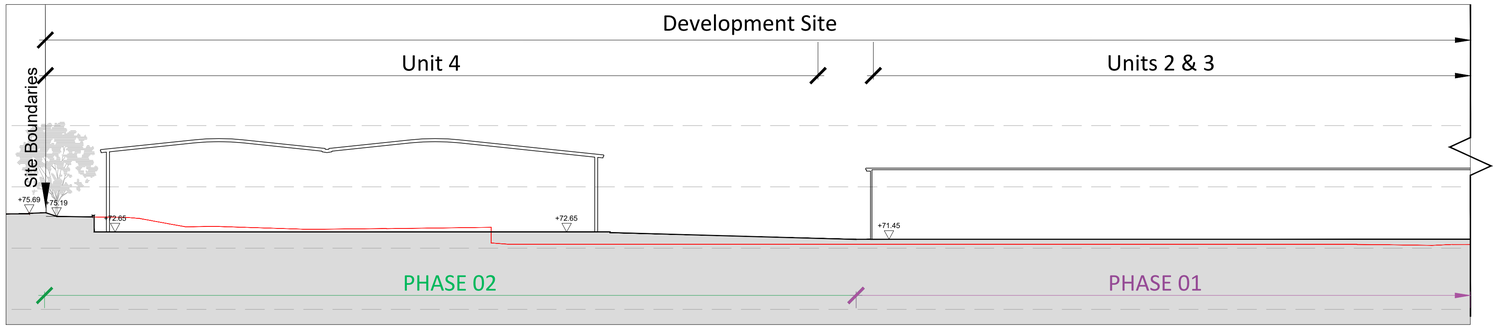

02 Section FF - North
1:500 @A1

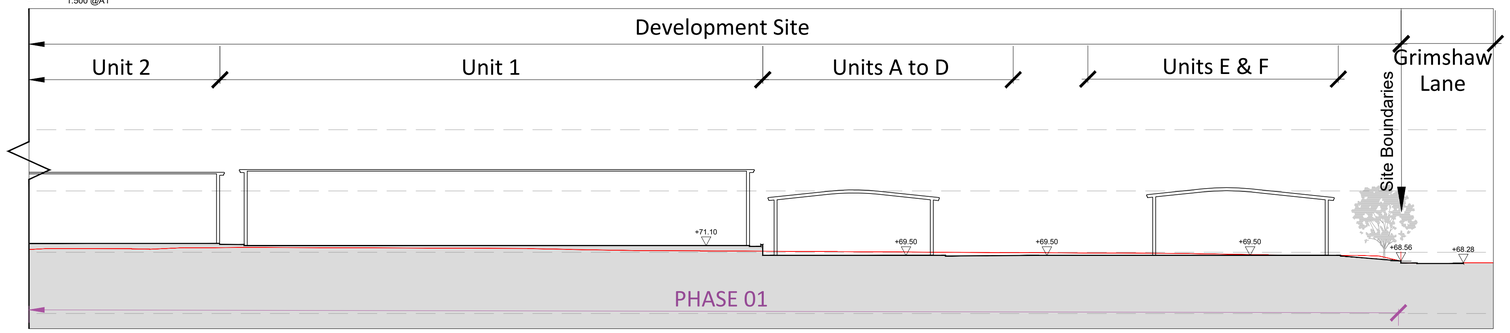

03 Section FF - South
1:500 @A1

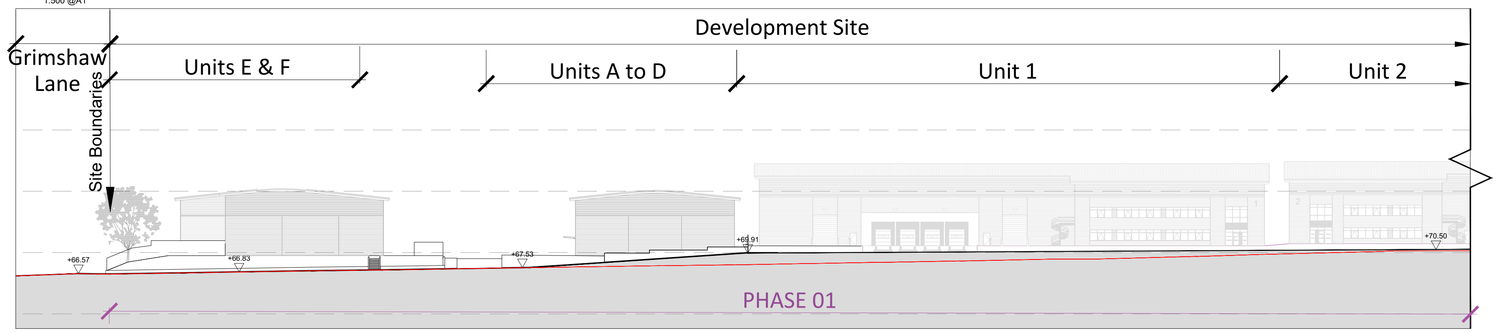

04 Section GG - South
1:500 @A1

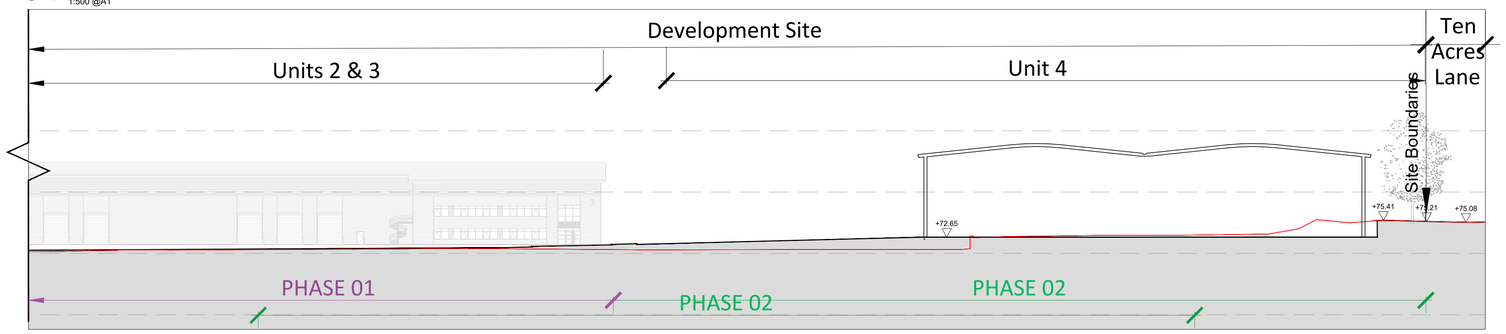

05 Section GG - North
1:500 @A1

Disclaimer:
Subject to survey.

Notes:

Rev:	Notes:	Date:	Dwn:	Iss:
-	Planning Issue	11.02.21	HT	HA
~~A~~	~~Phasing Included~~	~~11.11.22~~	~~HT~~	~~HA~~

0 5 10 15 20 25
Scale bar - 1:500m

Phase 01 Site Boundary
(40,319m²/ 9.46acres / 4.03ha)

Phase 02 Site Boundary
(62,728m²/ 15.50acres / 6.27ha)

hale
ARCHITECTURE
22c Leathermarket Street, London, SE1 3HP

Client:
CANMOOR

Issue Purpose:

Project:
Grimshaw Lane, Manchester

Drawing Title:
Proposed Site Sections FF & GG

Project No: 20066
Scale @ A1 / A3: 1:500 / 1:1000
Revision: A

Drawing No: PL1207