

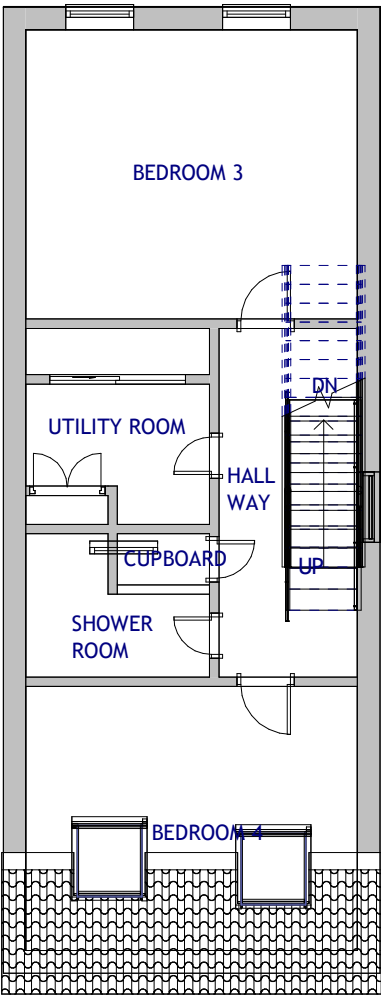
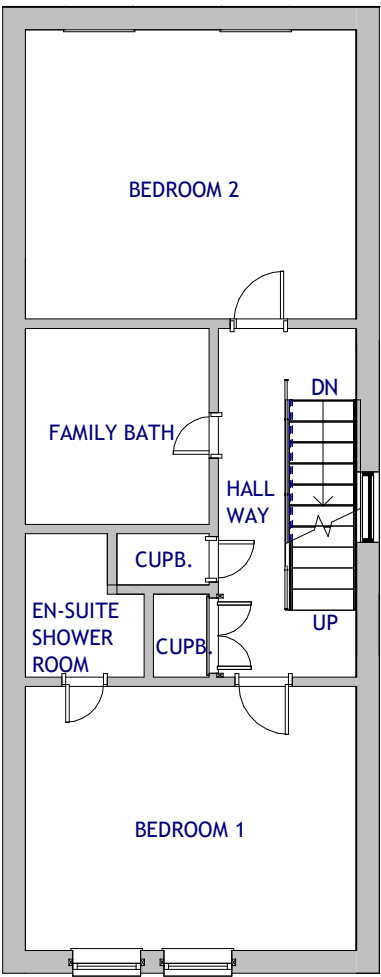
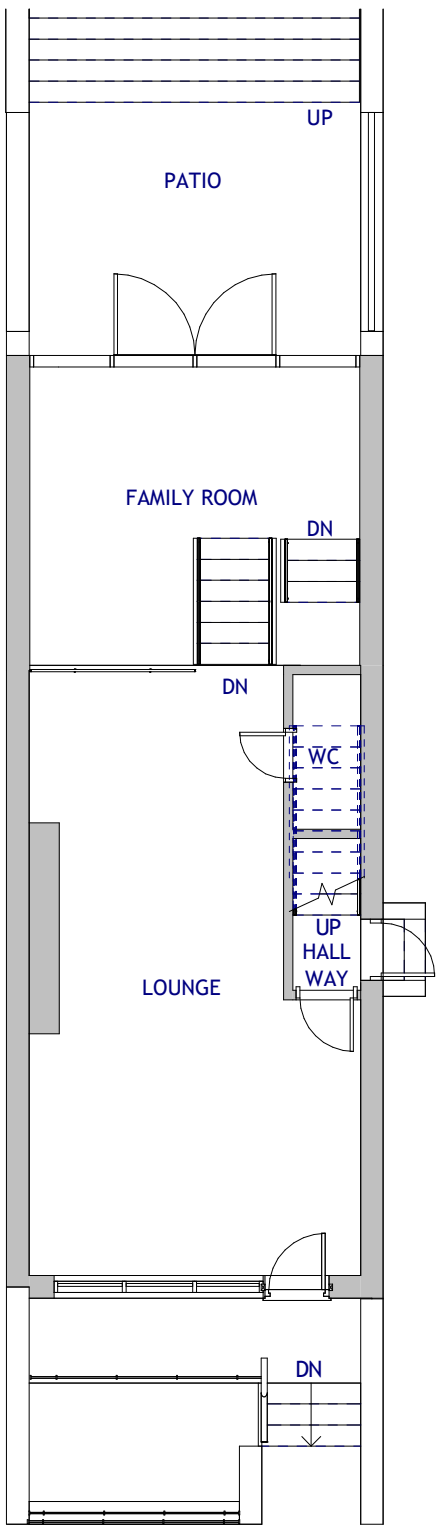
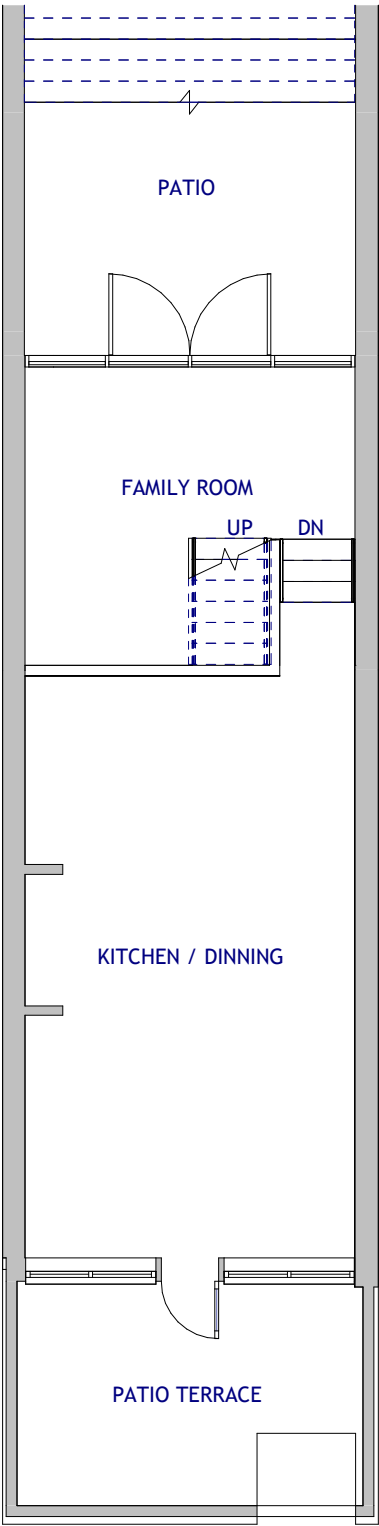


This drawing is the copyright of LDM Design.
All dimensions to be checked on site.
Do not scale.
All levels to be checked on site and refer to Ordnance Survey Datum Newlyn unless alternative datum given.
All errors and omissions to be reported to the Architect prior to commencement.
This drawing must be read in conjunction with the relevant specification clauses.
This drawing must not be used on site unless issued for construction.

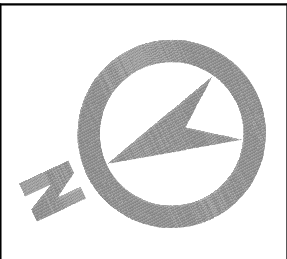

1 Existing Garden Floor 1 : 100 2 Existing Ground Floor 1 : 100 3 Existing First floor 1 : 100 4 Existing Second Floor 1 : 100

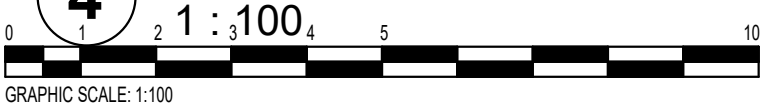

LDM Design

PROJECT		CLIENT		
33 Stockton Road, Manchester, M21 9FB		Patrick Cai		
		Scale (@ A3) 1 : 100		
SHEET		DRAWING NUMBER		REV
Existing Layout Plans		Drawn by JG	A211	N
		Checked by LG		