
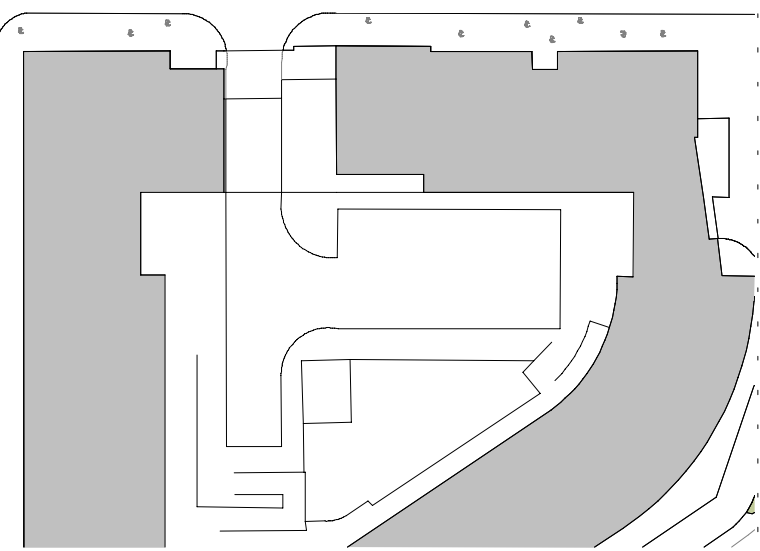
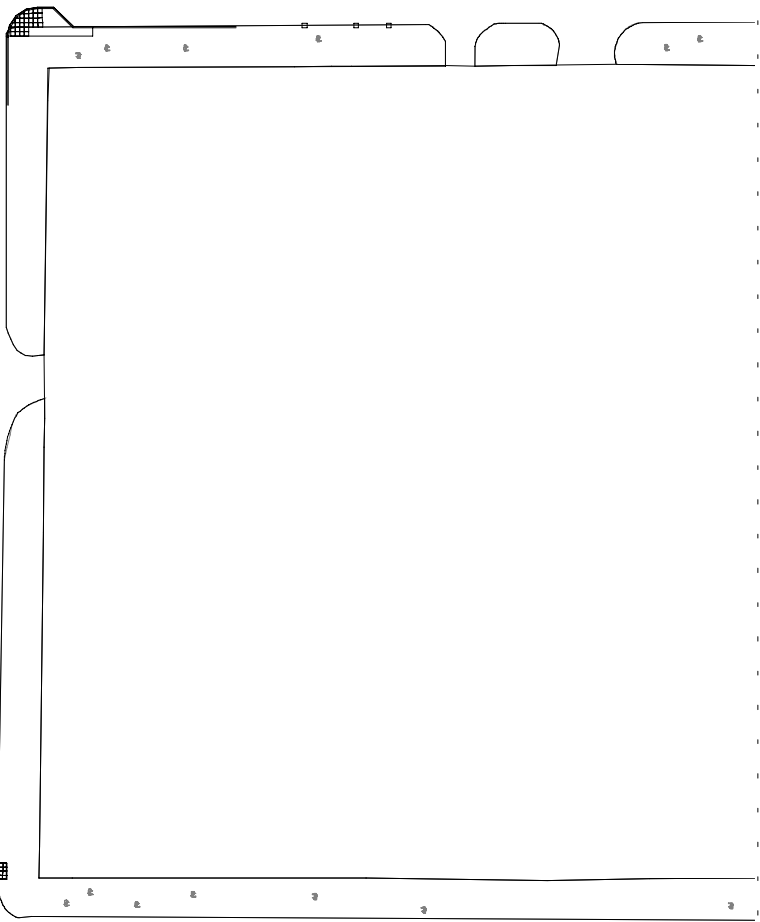
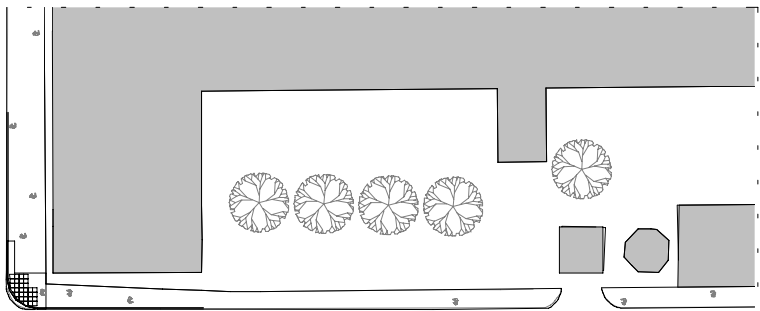


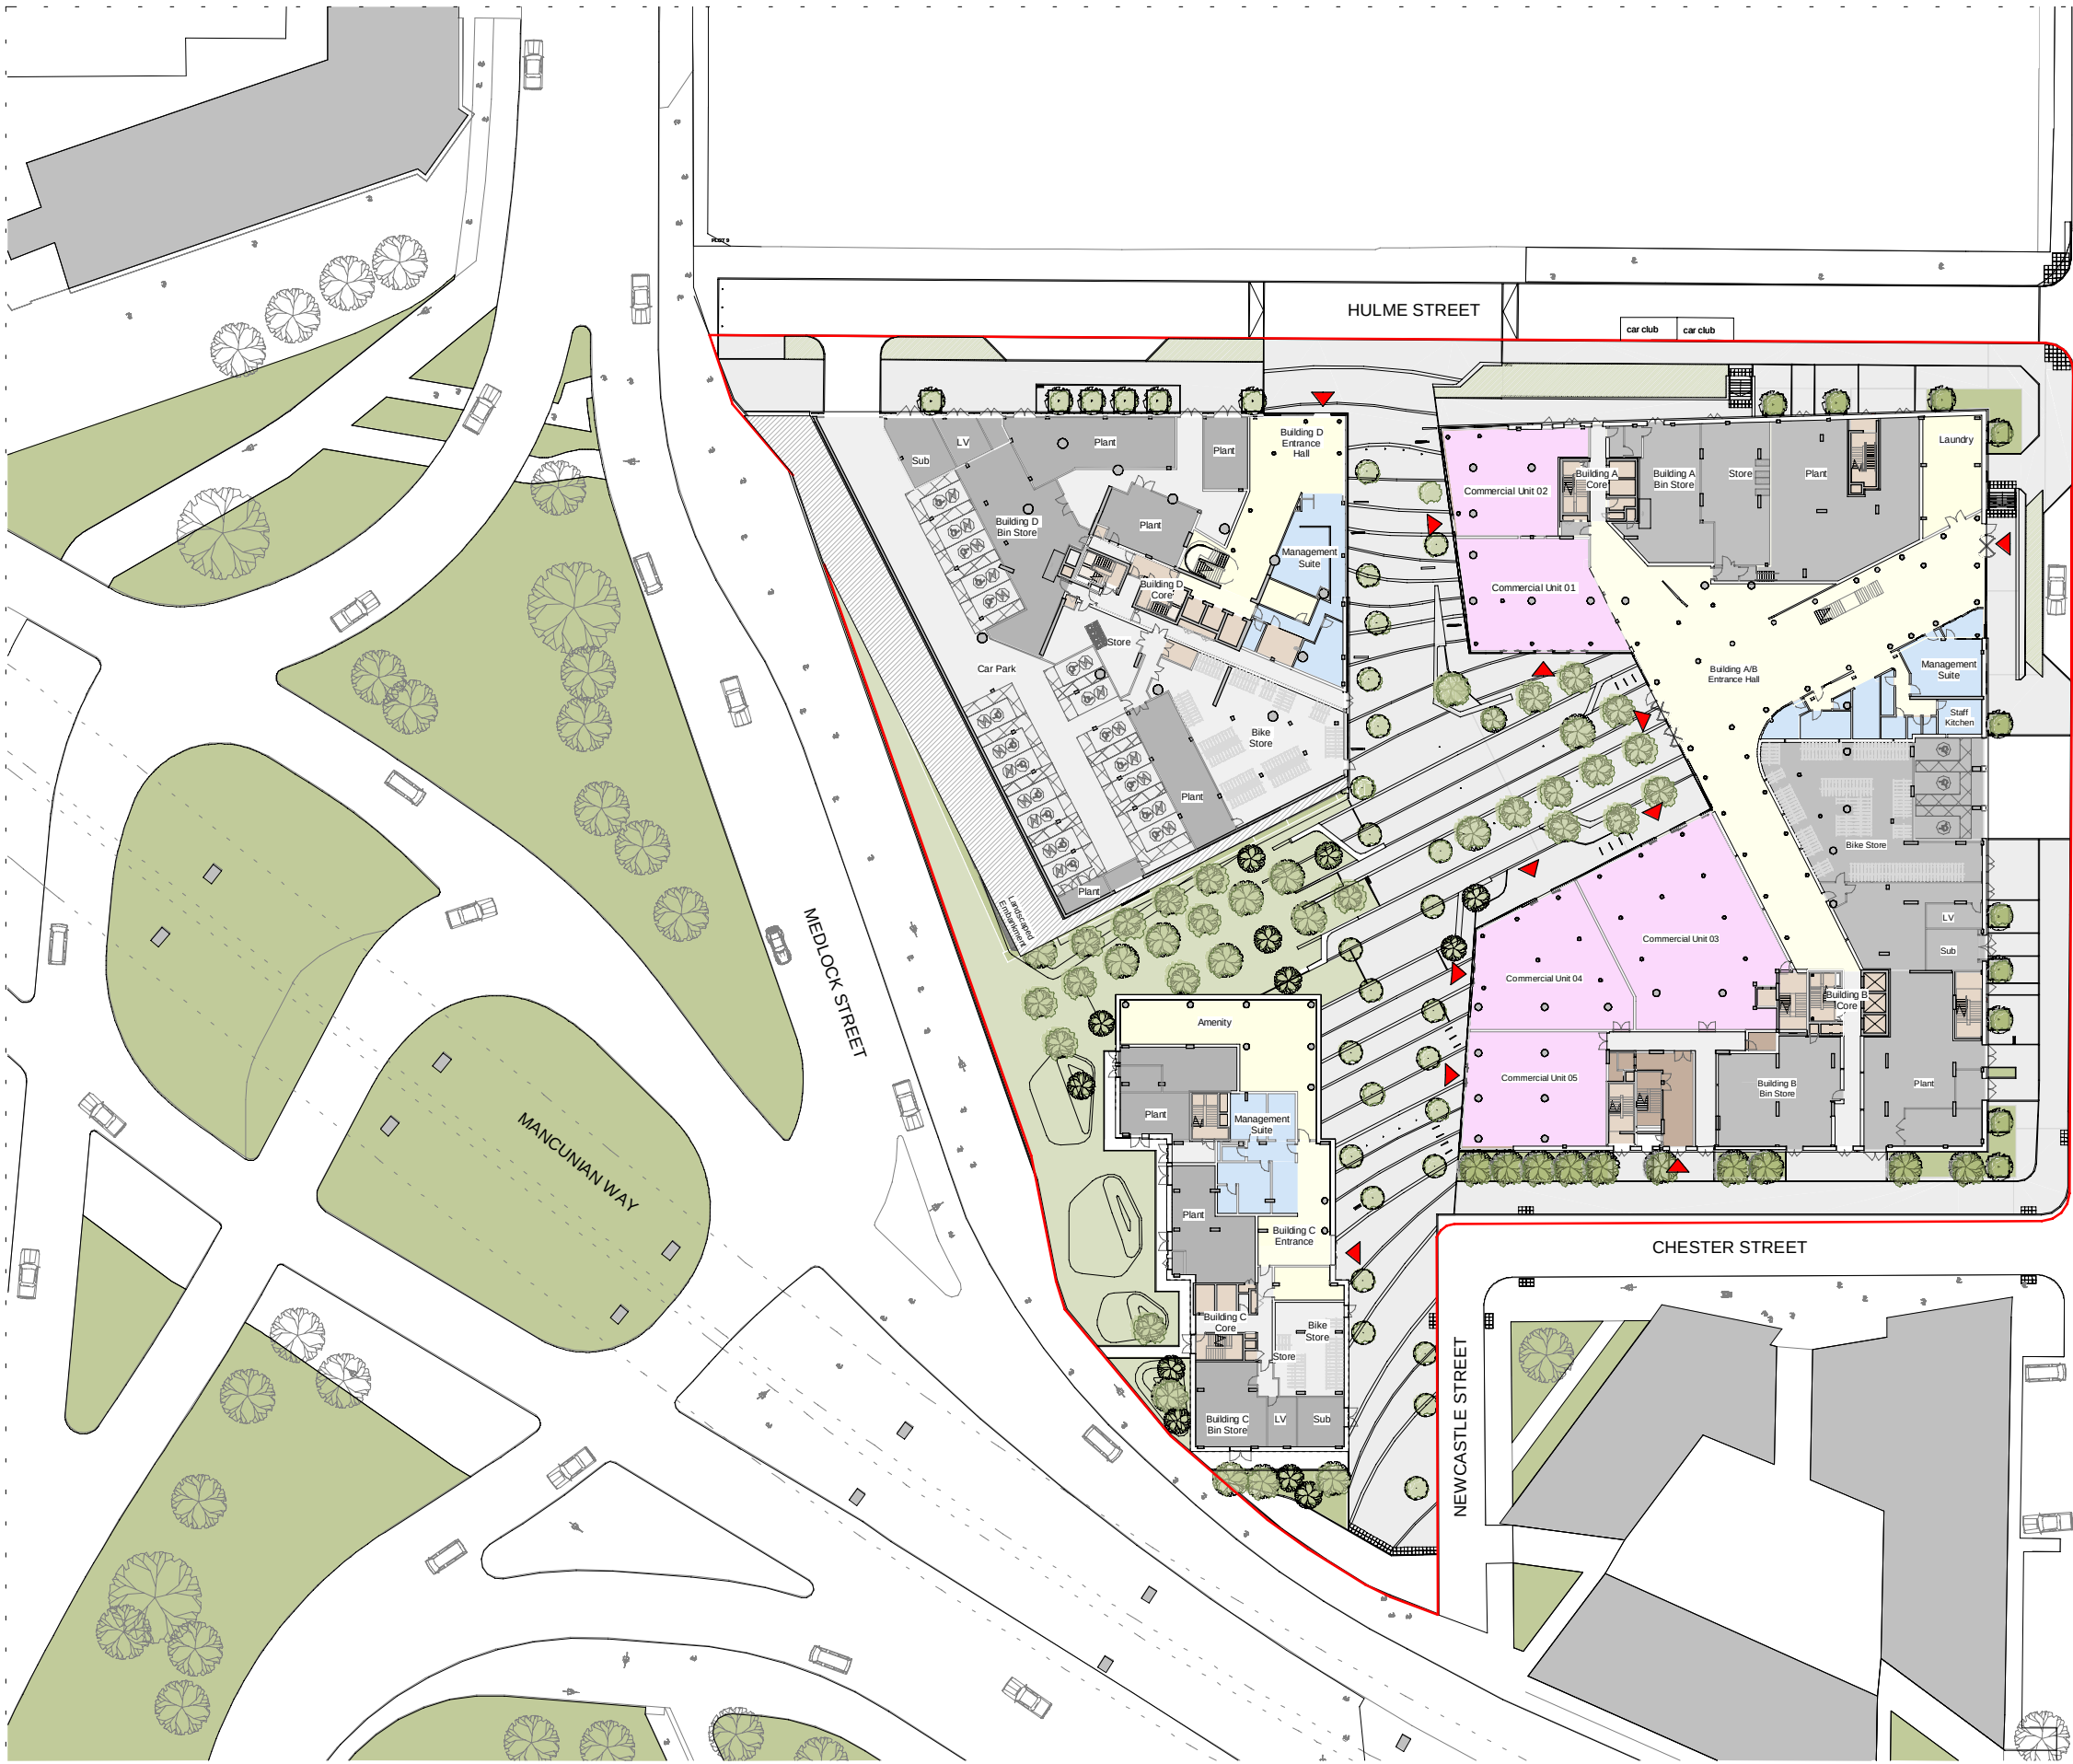

 Planning boundary	Co-living Apartments		Amenity/ Circulation			First Street South		10266-Z0-A-G100-PL-00-99001		 Manchester +44 (0)161 835 2345 London +44 (0)20 7549 4000	
	 1 Bed Apartment	 3 Bed Apartment	 Core	 Storage/Parking/Corridor		PLANNING		October 2022			P02
	 2 Bed Apartment	 4 Bed Apartment	 Amenity/Entrance	 Office/Study		GA Site Plan - Ground Floor Plan		10266			1 : 750@ A3
	 Studio Apartment	 5 Bed Apartment	 Retail/Restaurant	 Plant/BOH							