



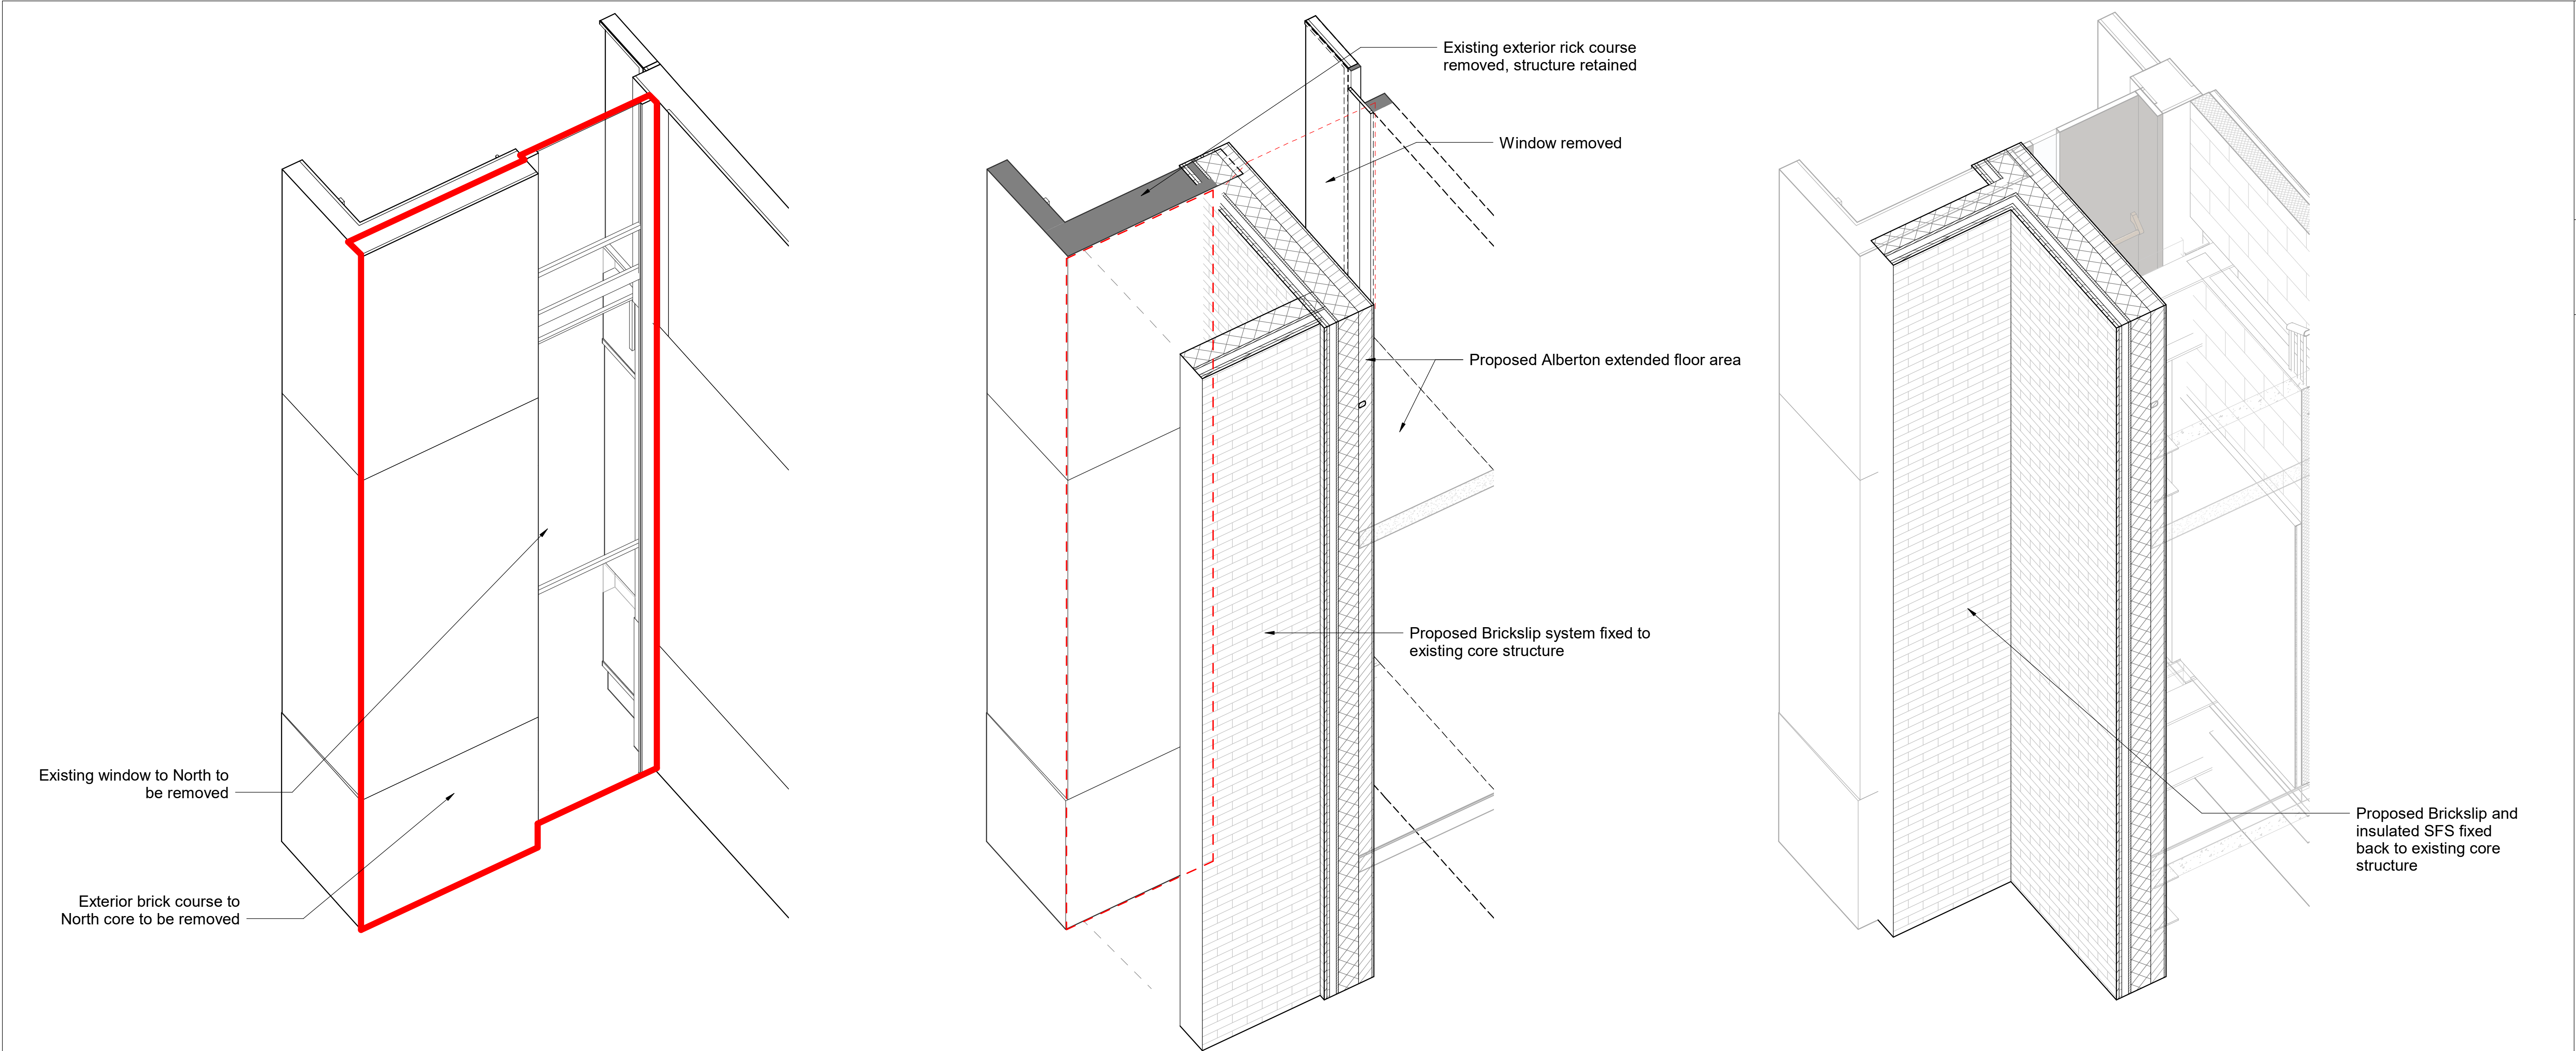


EXTERNAL

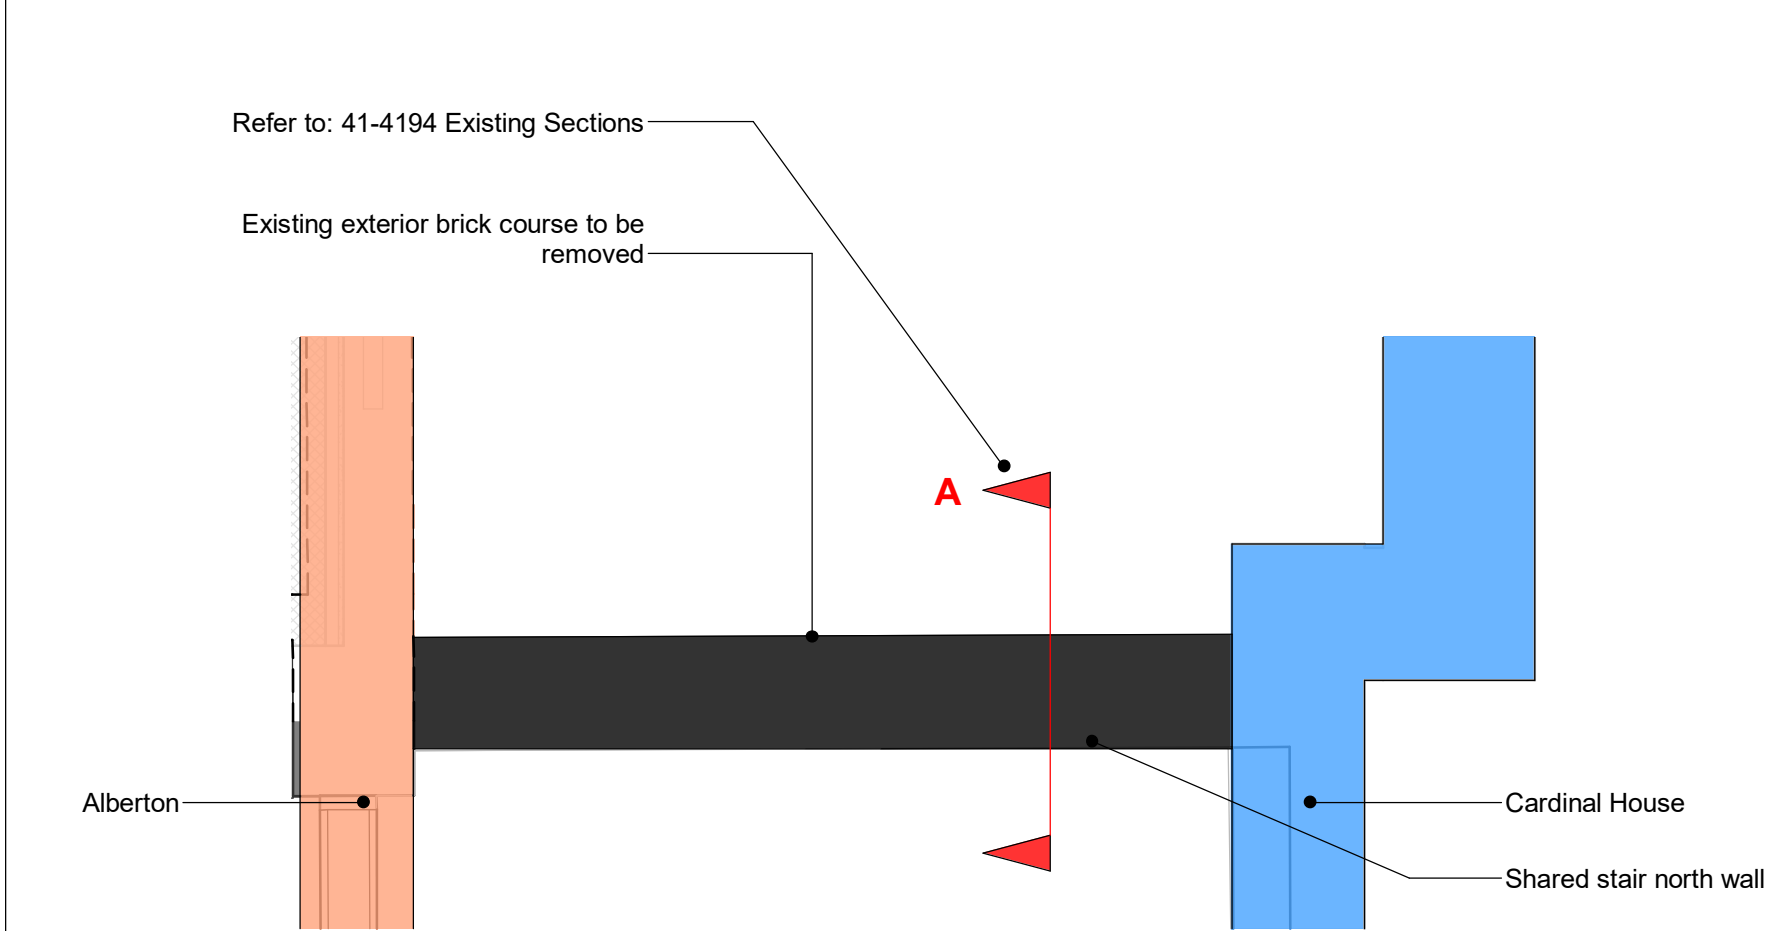


Shared Staircase - Existing North Wall
1 : 20

EXTERNAL

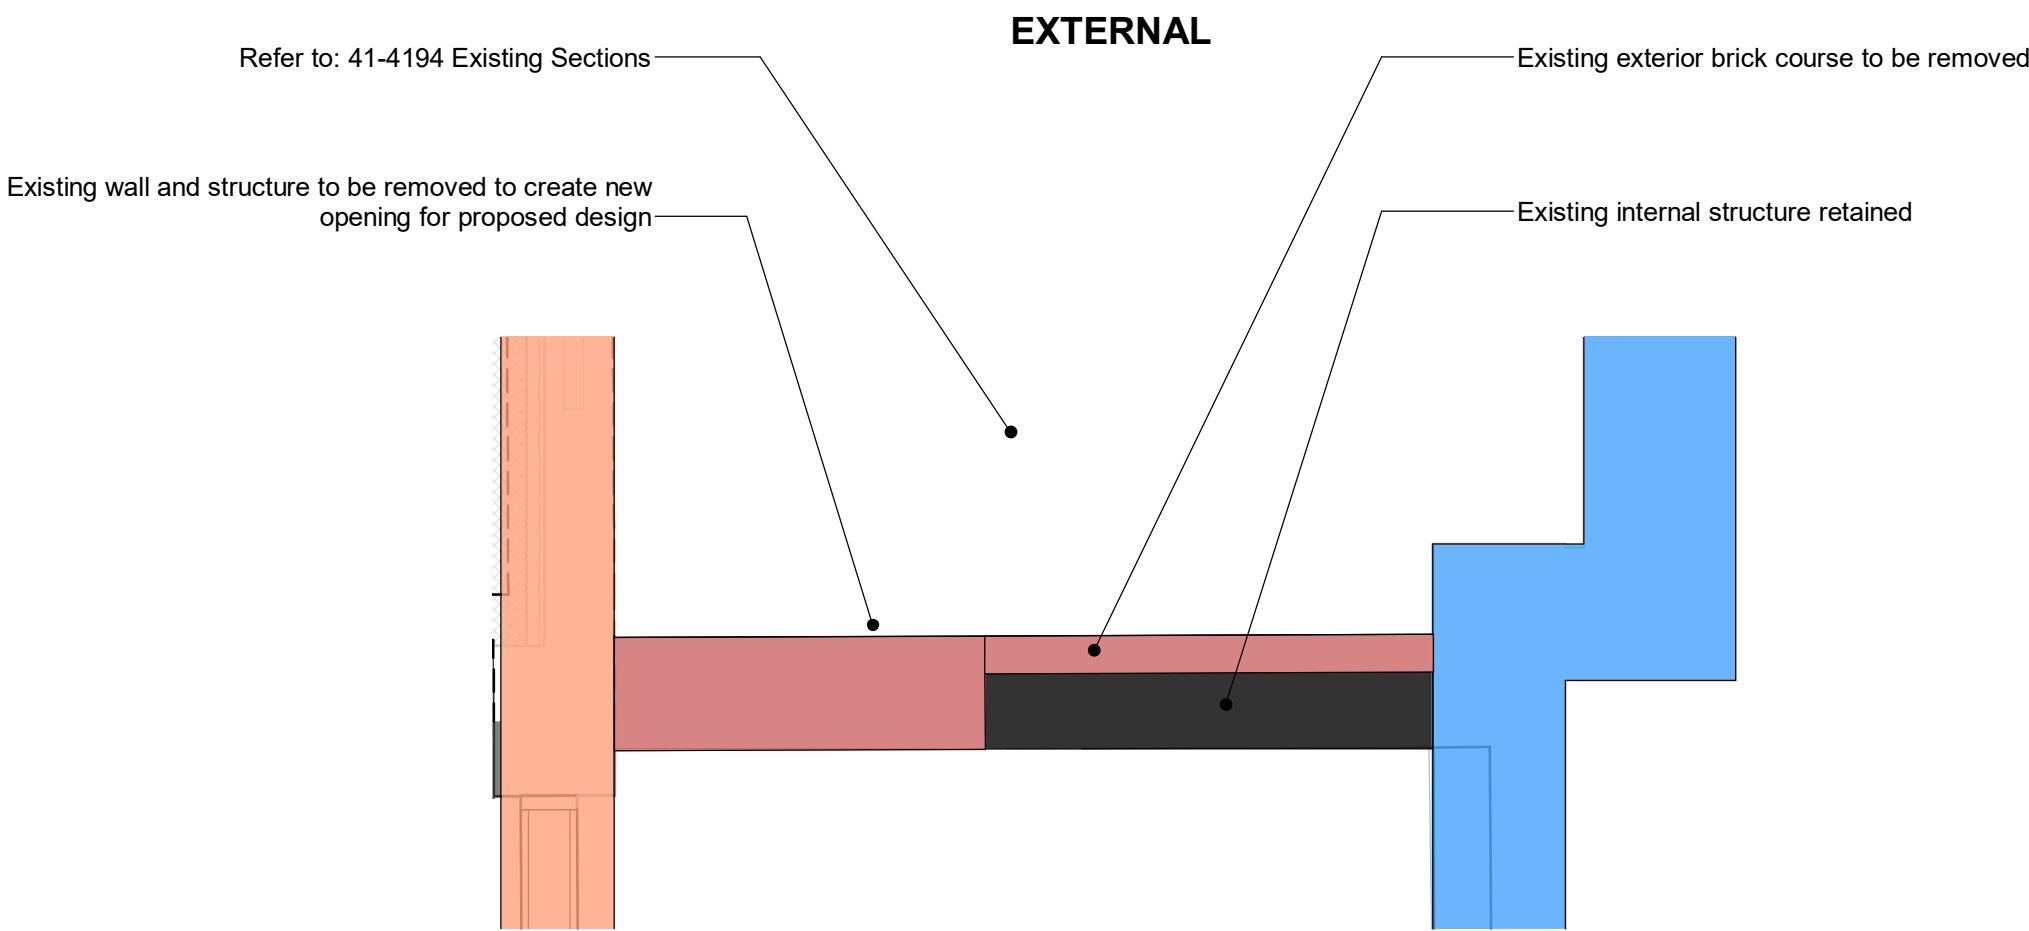

Shared Staircase - Existing North Wall - Removal of Brick
1 : 20

EXTERNAL

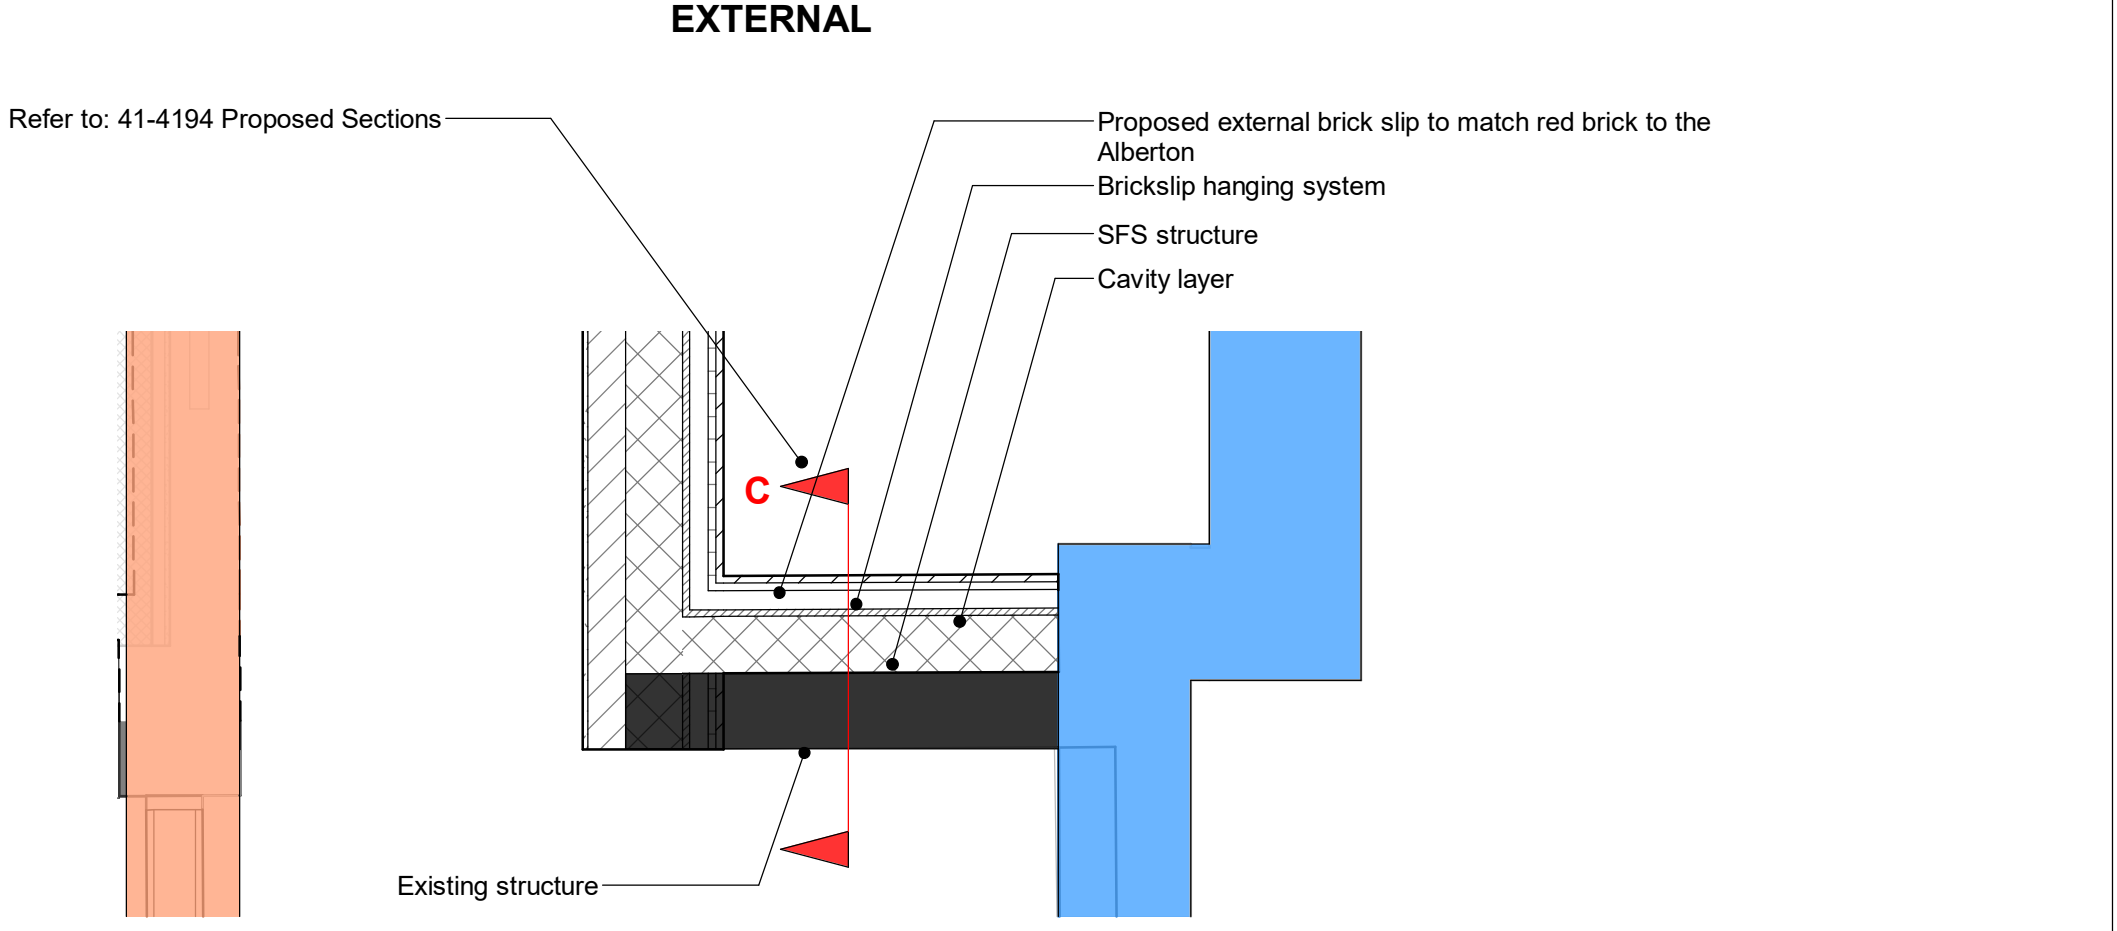

Shared Staircase - Proposed North Wall - Brickslip
1 : 20

Keyplan	North	Notes: Do not scale off this document/drawing/model for any purposes other than those required in connection with the application for planning consent for the project. This document/drawing/model is prepared for the sole use of EPR Architects' employer and the benefit of the employer's permitted licensees. No liability to any other persons is accepted by EPR Architects. EPR Architects accepts no liability for any use of this document/drawing/model by parties other than the party for whom it was prepared or for purposes other than those for which it was prepared. Copyright in the design contained in this document/drawing/model remains vested in EPR Architects.	Building Colour Key Alberton Hous (Existing) Cardinal House Shared Stair Removed Area Alberton Hous (Proposed)										
P01	Shared Stair Method Statement Issue			16.09.22	WW	DNB							
No.	Revision			Date	Initial	Chk'd							

EPR Architects									
30 Millbank, London SW1P 4DU +44(0)20 75327600 www.epr.co.uk									
Alberton House St Mary's Parsonage, Manchester					EPR Project No 11343				
Shared Staircore - North 3D Illusartions									
Scale @A1 1 : 20		Status For Information		Suitability S2		Revision P01			
Project Code	Originator	Zone	Level	Type	Rate	Class	Number		
ALBH - EPR - ZZ - XX - DR - A - 41-4194									