


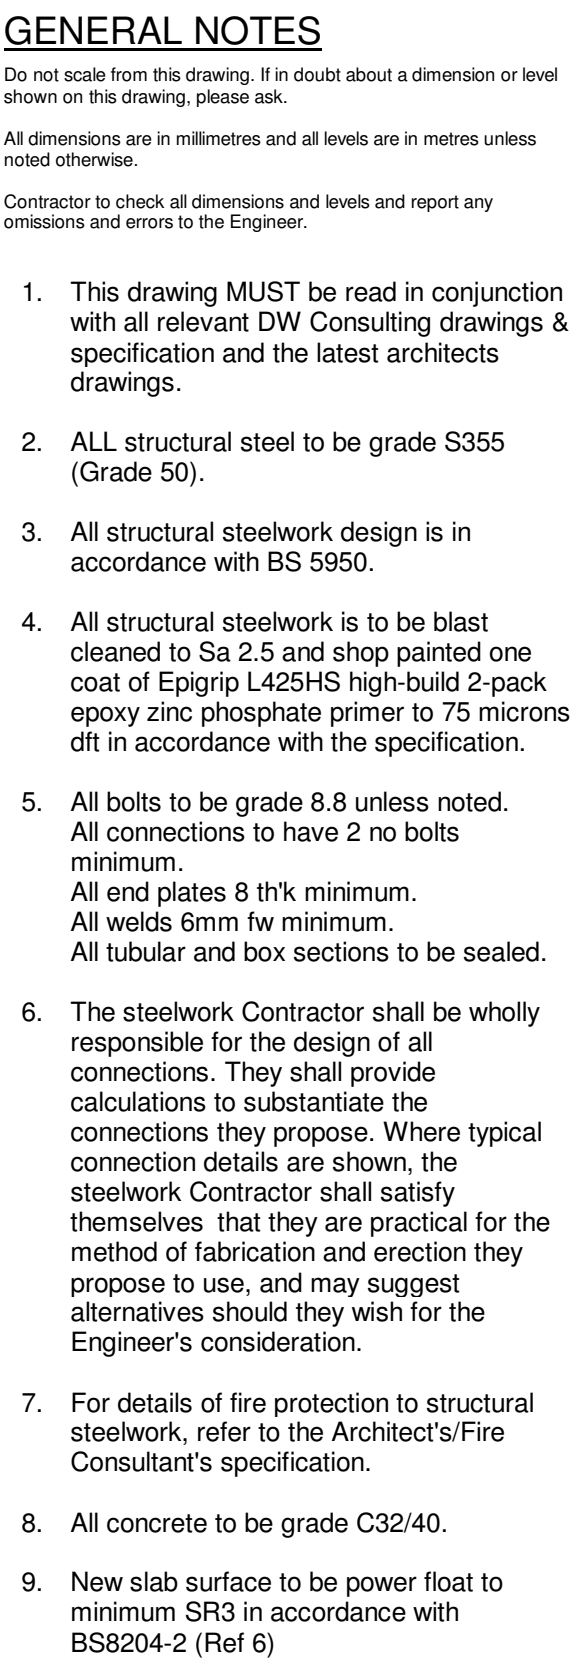

P04	PLANT SCREEN SUPPORTS ADDED. BEAM LAYOUT AMENDED TO SUIT.	IG	CJC	09.09.22
P03	EXISTING RISER DETAILS UPDATED	IG	CJC	07.07.22
P02	WS4 UPDATE	IG	CJC	24.06.22
P01	WS4 ISSUE	IG	CJC	15.06.22
Rev	Description	By	Auth	Date


1 : 50

▲ Denotes span of 150mm concrete slab
 ▼ with MD60-V2 1.2mm gauge decking
 with 1 layer A252 mesh and H16 loose
 bars in each trough.
 19mm Dia x 95mm long shear studs to
 be through welded to beams as noted.


(*) Denotes new steel to be fixed to existing concrete walls (or extended wall to stairs). Allow for 4No. M20Ø HAS anchor rods with Hilti HY-200 resin into existing. Provide horizontally slotted holes in steel end plates / angles to allow tolerance in fixings to avoid clashes with rebar.

Note
All dimensions marked TBC must be checked on site.

↪ Denotes location of cantilever steel beams

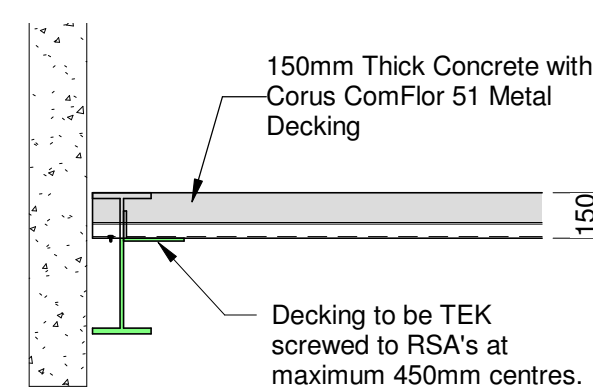

1 : 25

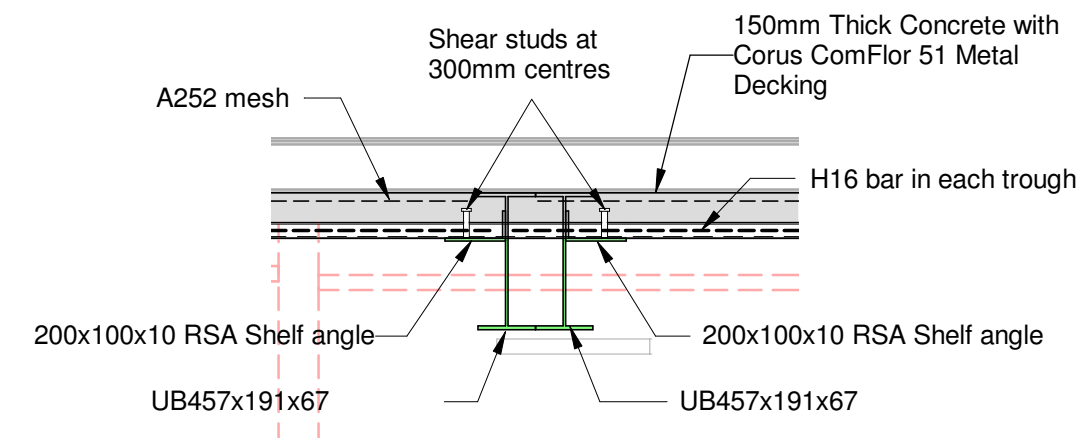

1 : 25

1:2

1 : 25

Marsland House, Marsland Road
Sale, Cheshire, M33 3AQ

Web: www.dwillp.com

COPYRIGHT:
The concepts and the information contained in this document are the copyright of DW Consulting Engineers LLP. Use or copying of the document in whole or in part without written permission of DW Consulting Engineers LLP, constitutes an infringement of copyright.

Client
bruntwood works

Pall Mall Manchester Refurbishment Works

Structural Works Level 06
Plant Deck Marsden
Street Block Sheet 1

Drawing Status

Preliminary

THIS DRAWING CAN ONLY BE USED FOR
CONSTRUCTION PURPOSES WHEN DRAWING STATUS
IS SHOWN AS 'CONSTRUCTION'. UNTIL THEN THIS
DRAWING MAY ONLY BE USED FOR INFORMATION.

Project No. DW2291		Drg No. PM- DWC- 06- DR- S- 601			
Scale As indicated		Sheet Size A1			Revision
Date APRIL 22	Drawn RM	Checked CJC	Auth CJC	P04	