




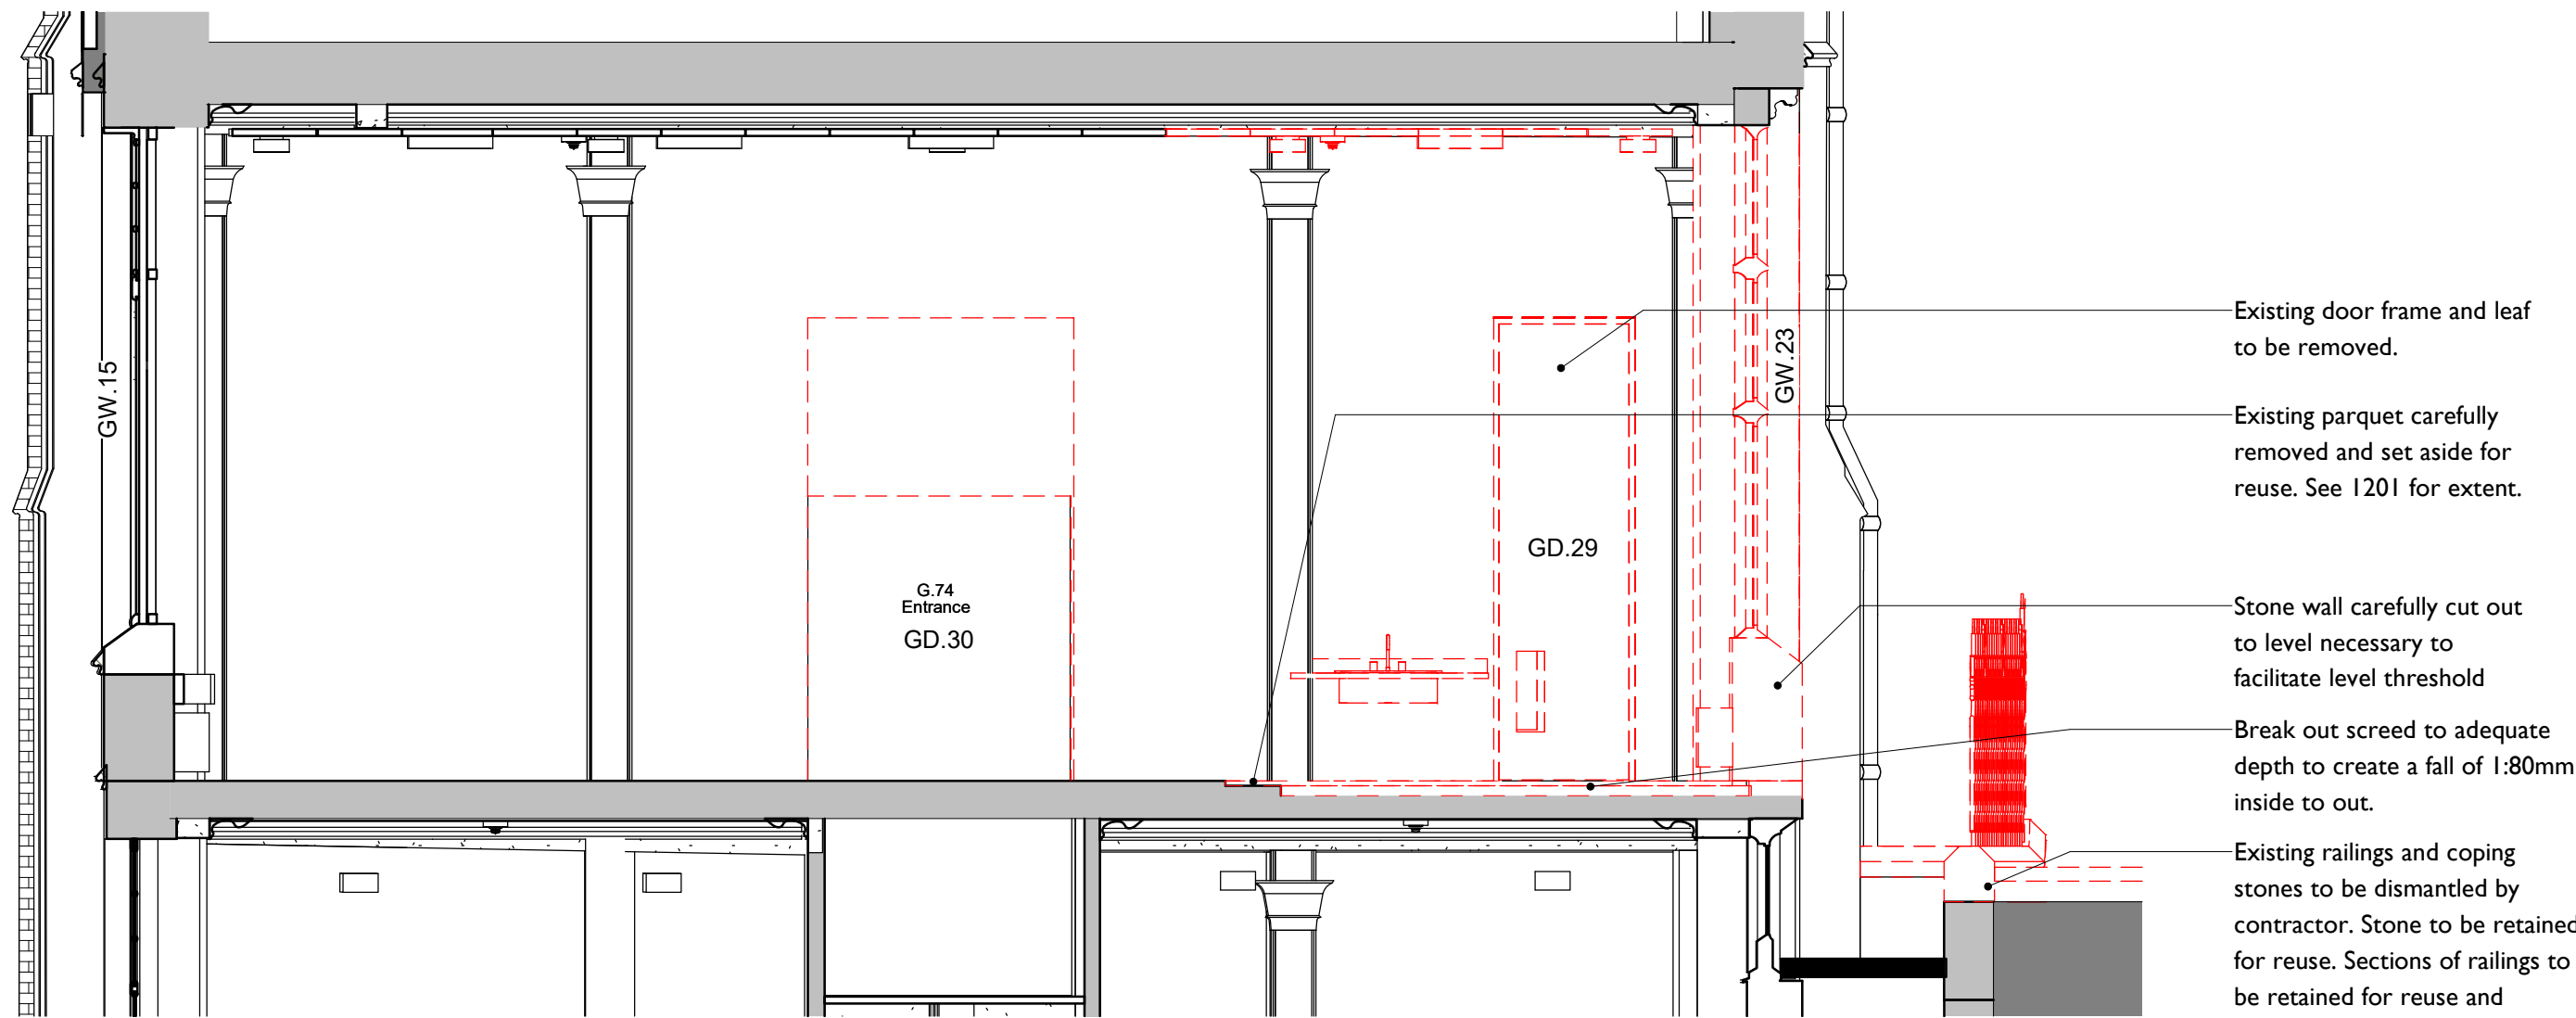





1 Section EE as Existing
1234 1 : 50

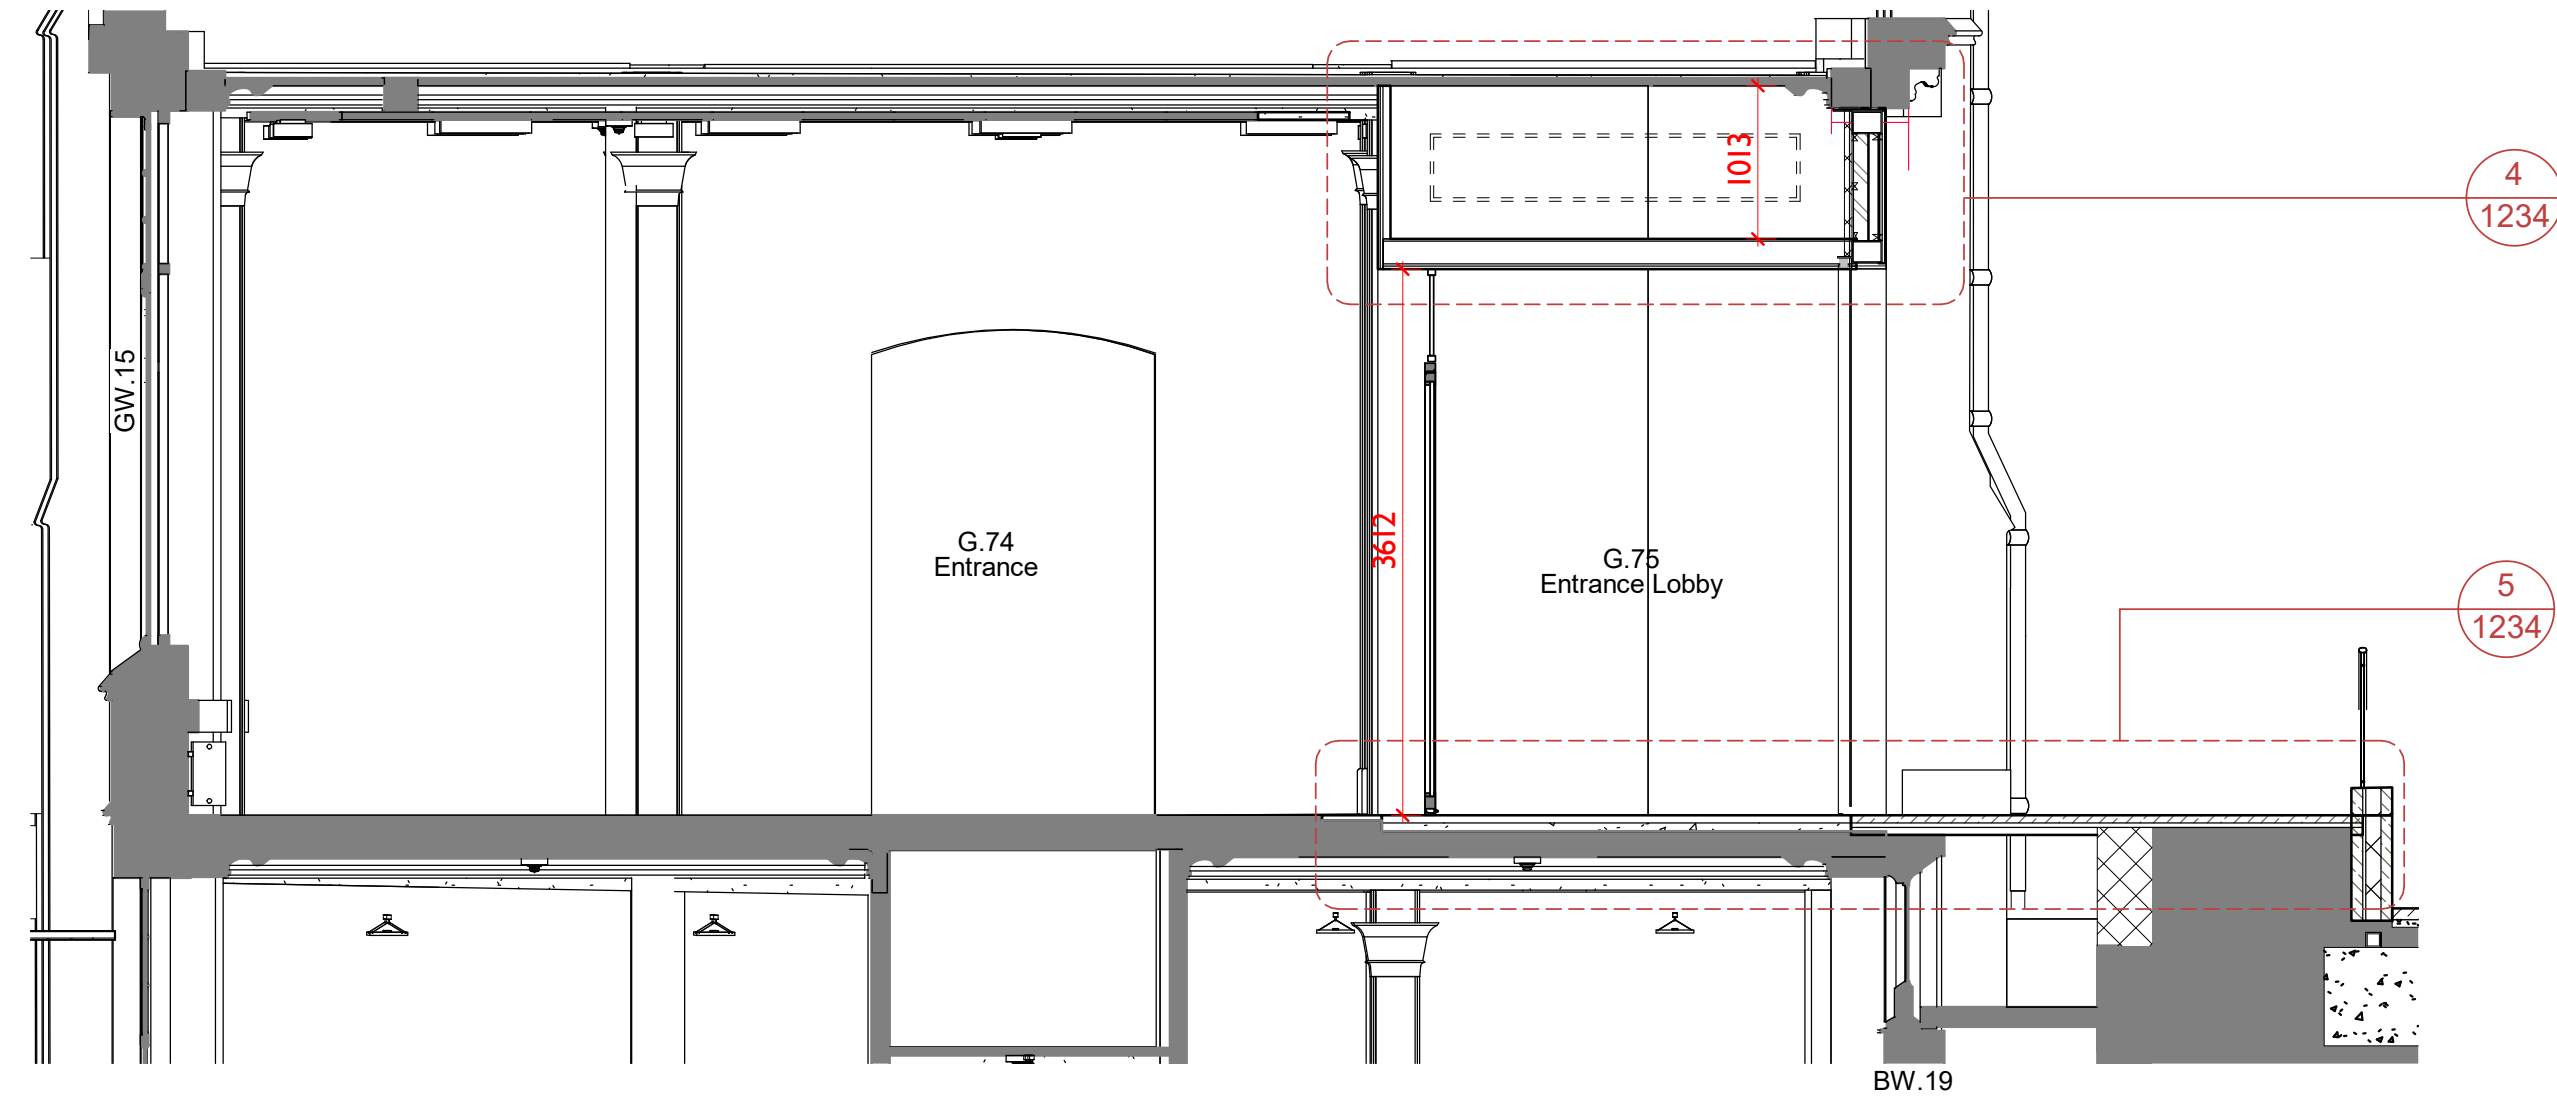

2 Section EE as proposed
1234 1 : 50

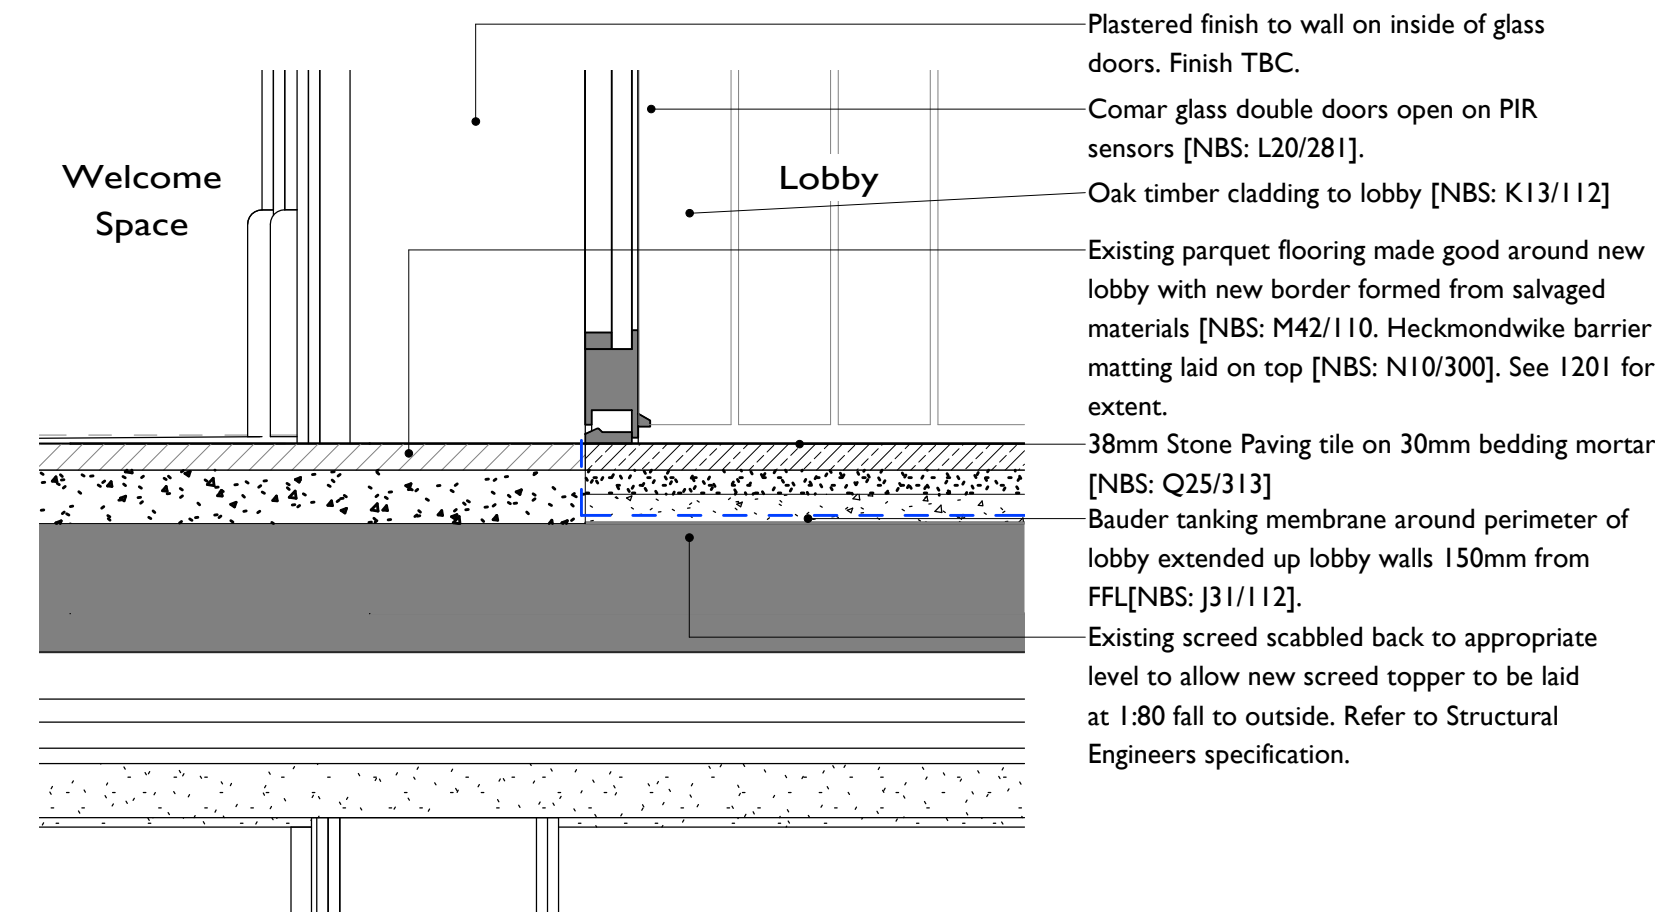

5 Detail Section through Lobby Floor and Threshold
1234 1 : 10

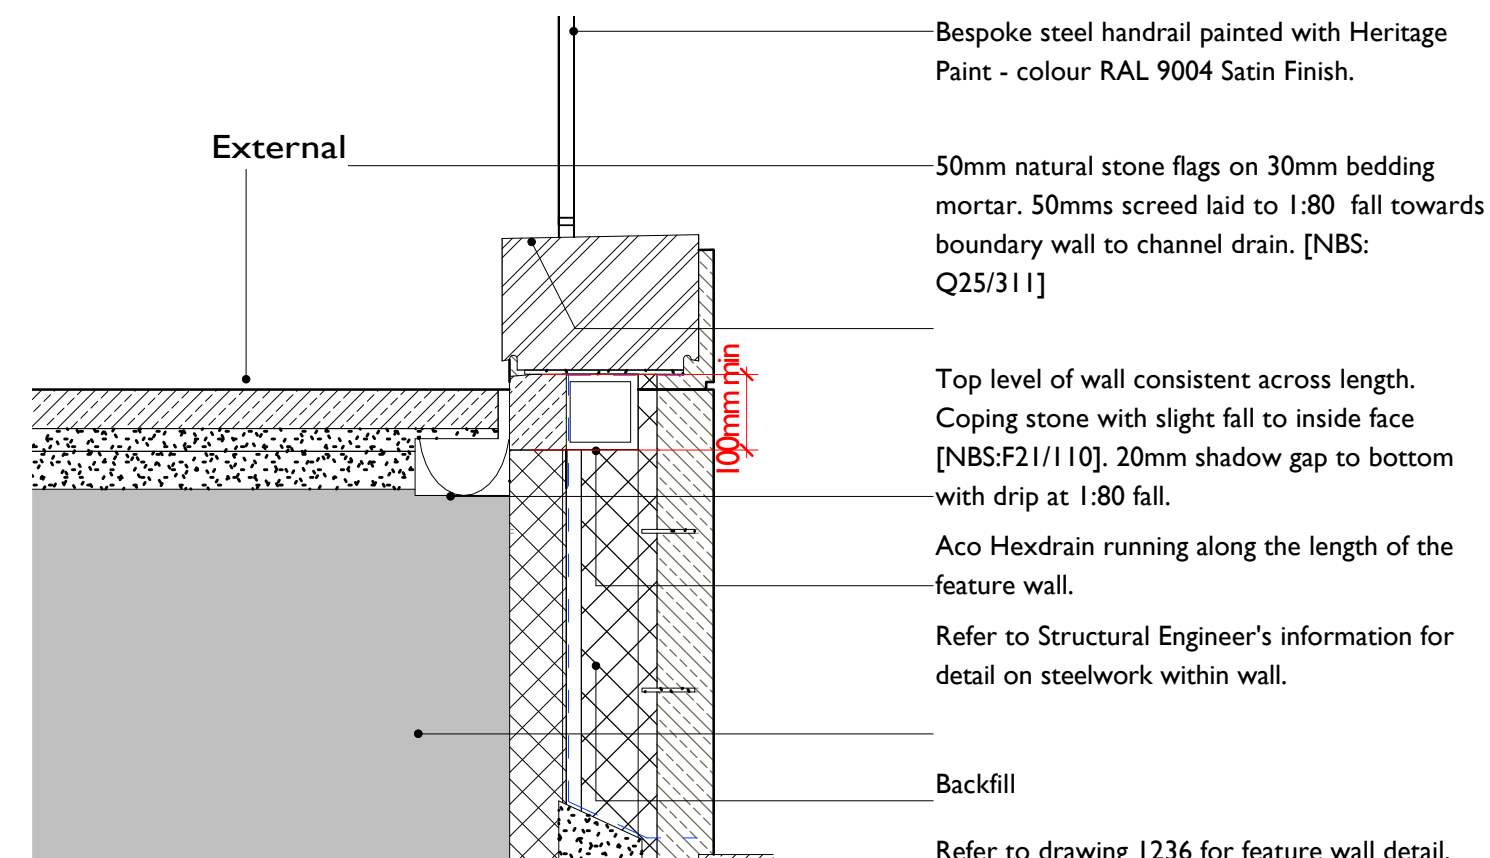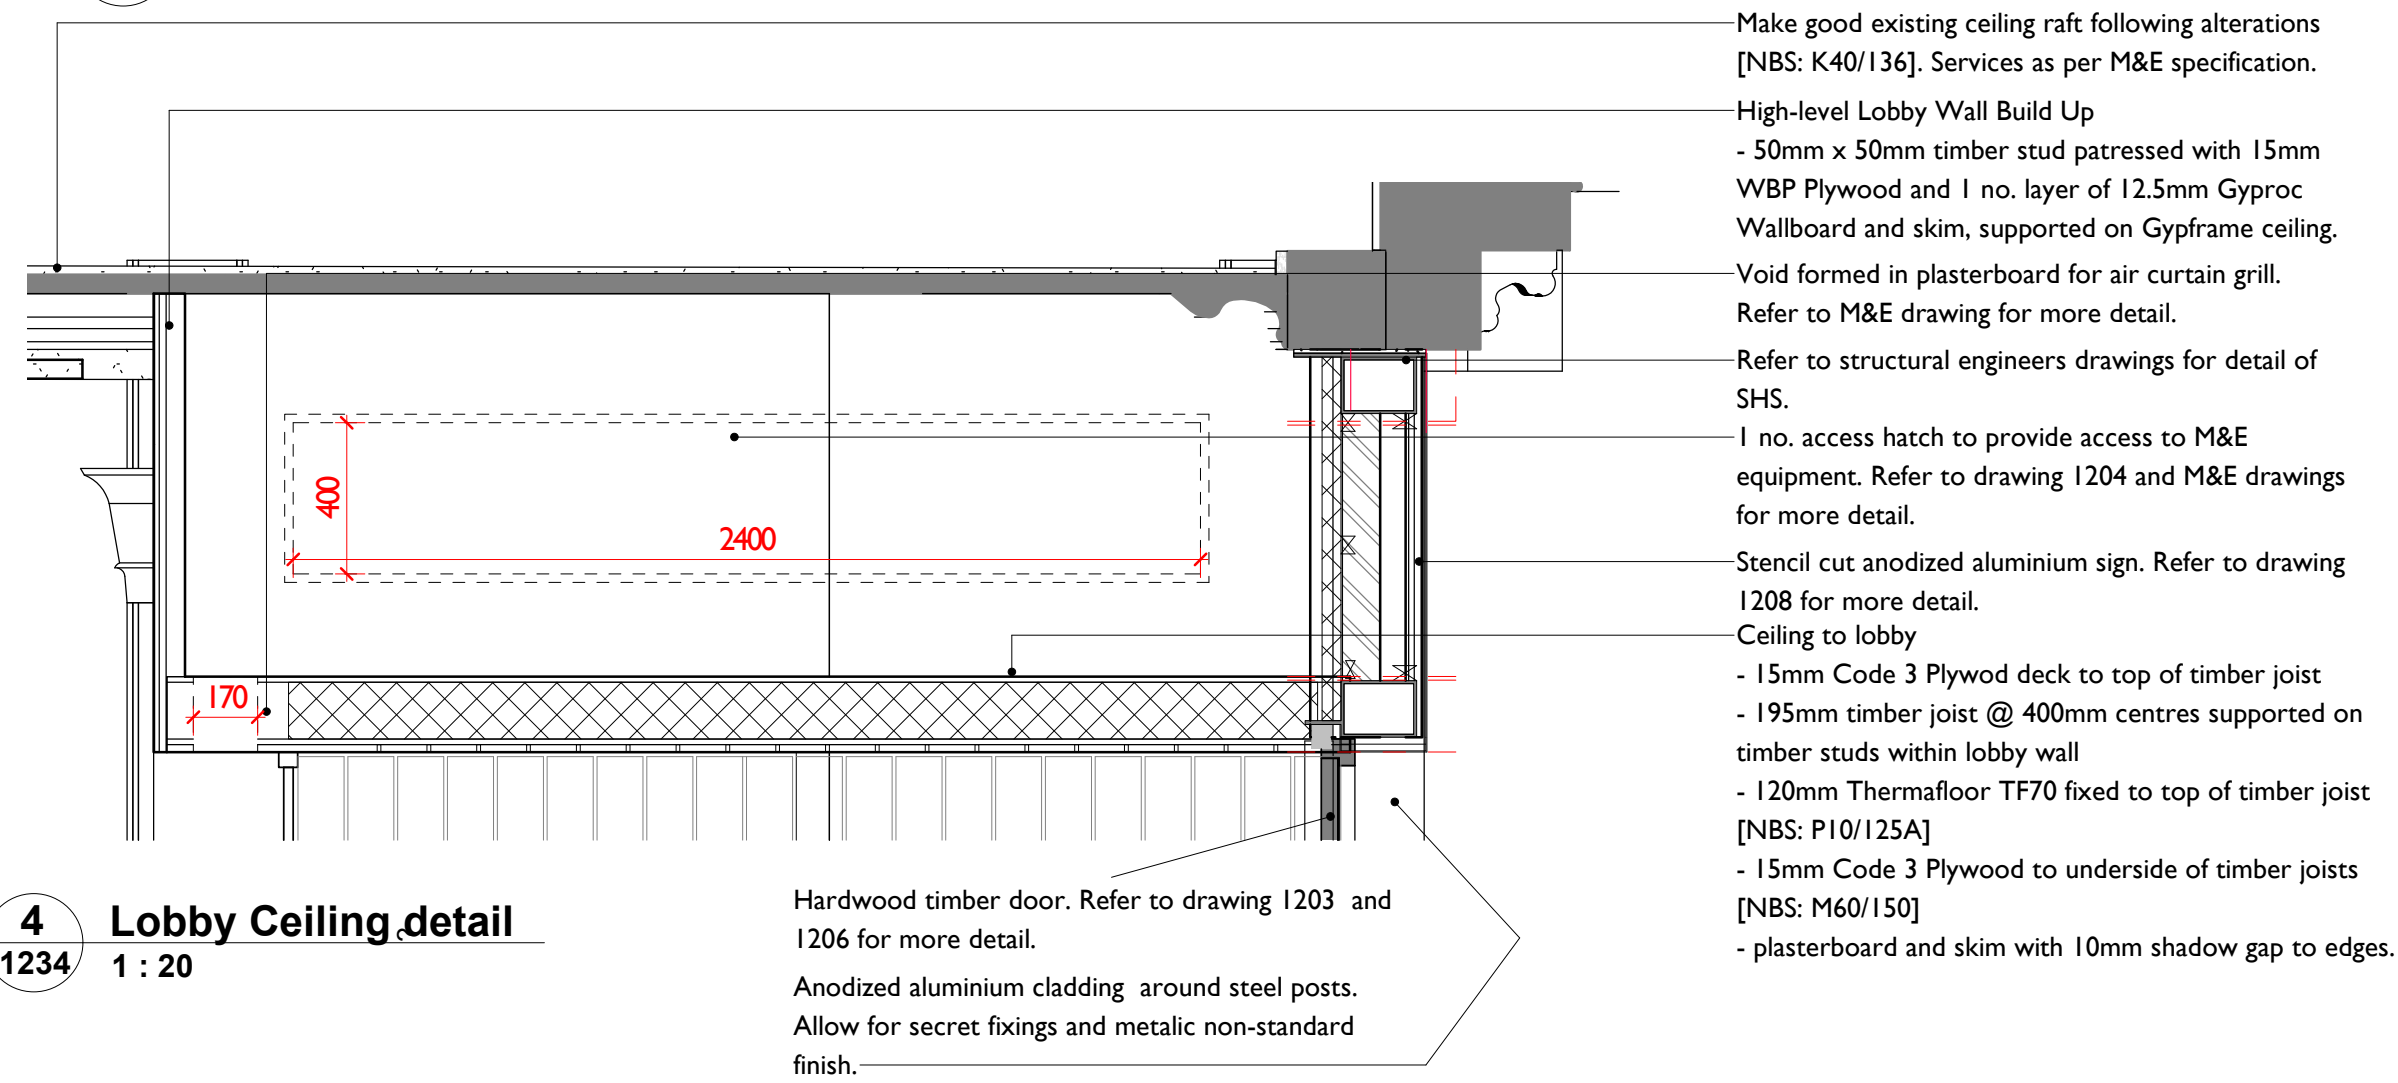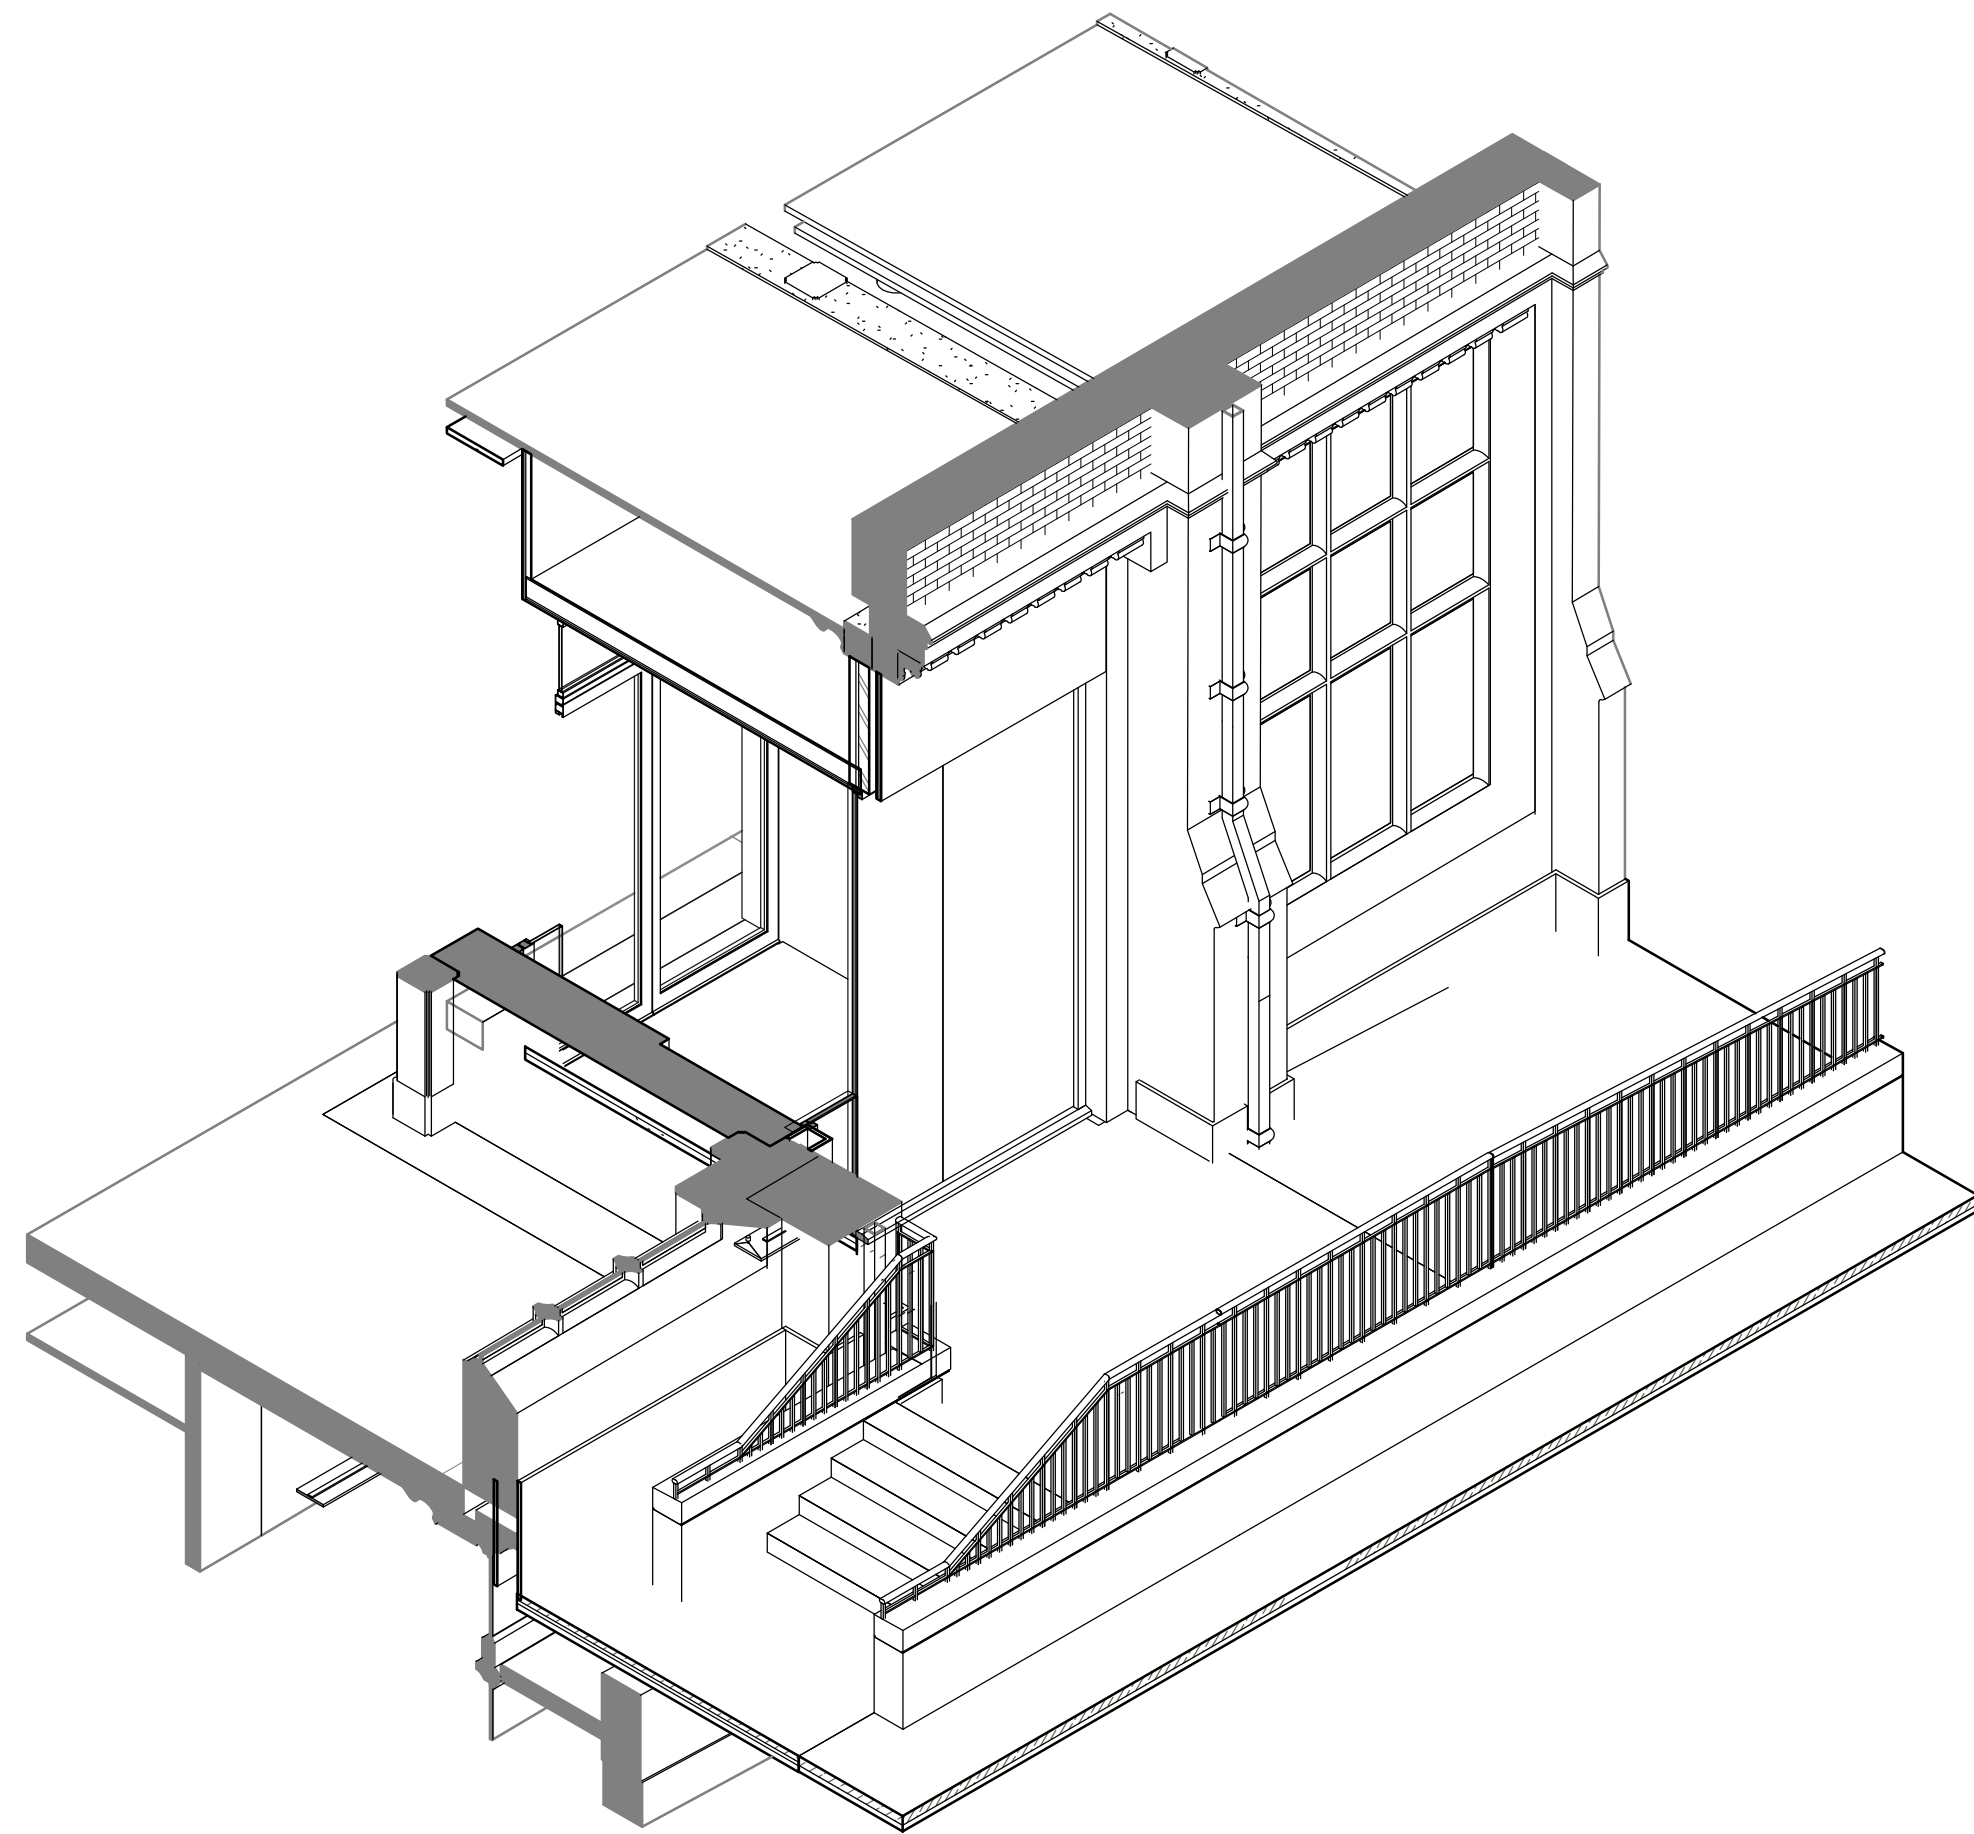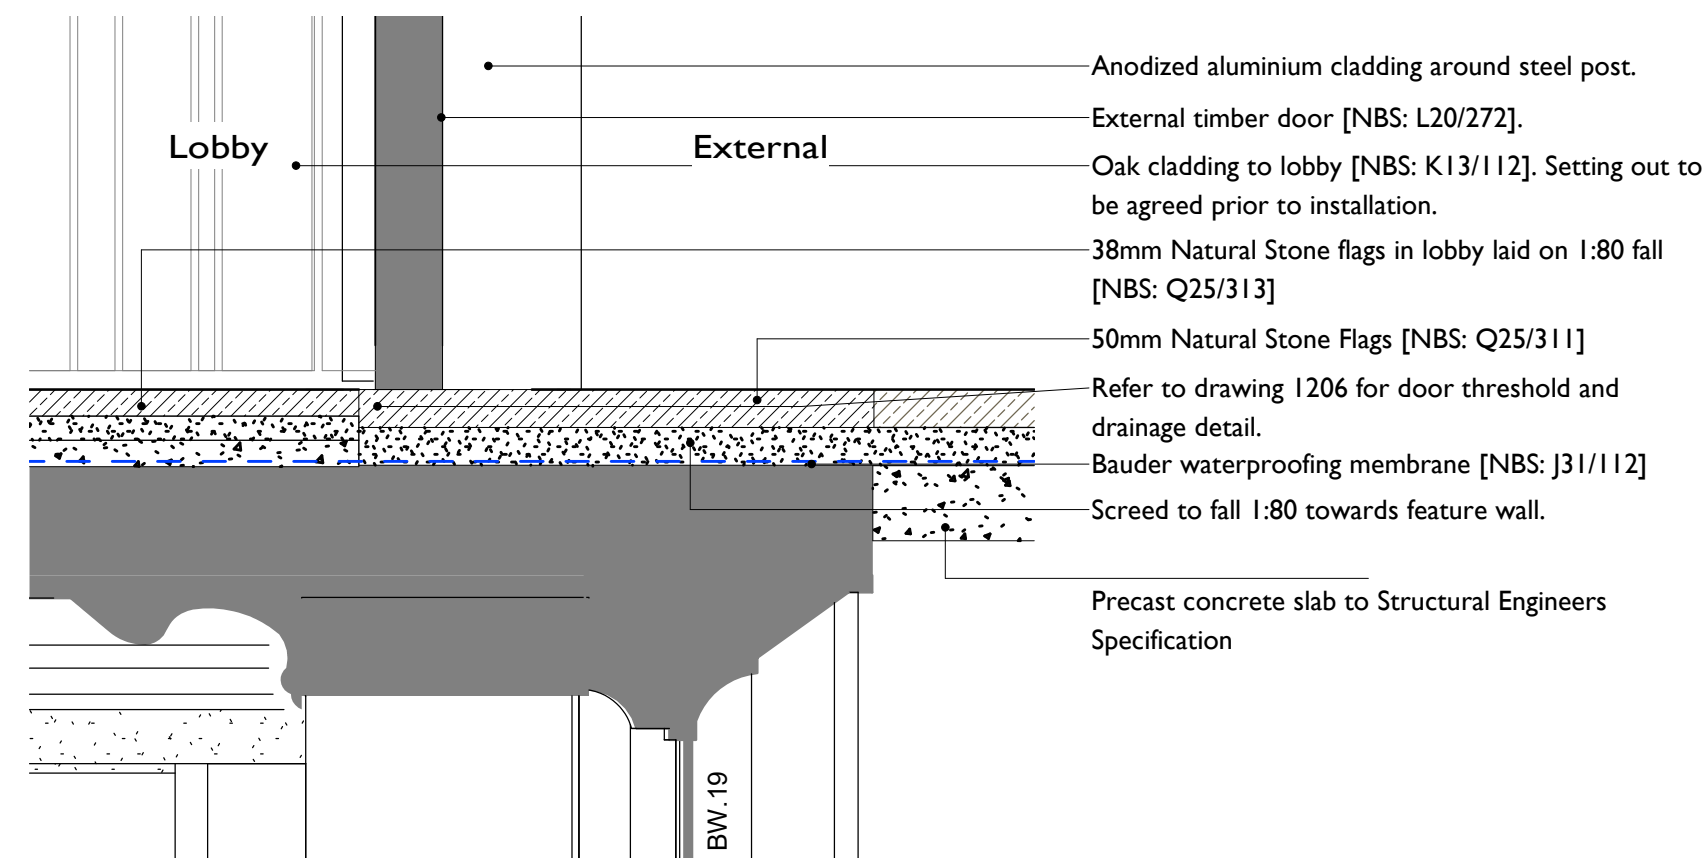

Notes:

Drawings are based on survey data and may not accurately represent what is physically present.

Do not scale from this drawing. All dimensions are to be verified on site before proceeding with the work.

All dimensions are in millimeters unless noted otherwise.

Purcell shall be notified in writing of any discrepancies.

Key Plan
not to scale

This drawing is to be read in conjunction with all Existing drawings, Demolition drawings, Proposed drawings, Specifications and MEP and Structural information.

Refer to drawing 1400 for level information.

G	07/06/22	JB	JB	Issued for Planning
F	04/03/22	JB	JB	Issued for Planning
E	11/11/21	JB	JR	Issued for Construction
D	24/06/2021	JB	DC	Issued for Tender
C	09/05/2021	JB	DC	Issued for Stage 4 Coordination
B	01/06/2020	JB	DC	Scale Bar added
A	15/05/2020	JB	JR	ORE Issued for Stage 4 Costing
-	16/04/2020	JB	DC	ORE Design Development WIP

No	Date	Drawn	Checked	Description
MANCHESTER MUSEUM MANCHESTER 1824 The University of Manchester				
PROJECT STATUS		WORK STAGE 4		
CLIENT		University of Manchester		
PROJECT		Manchester Museum Courtyard		
DRAWING TITLE		Section EE		
SIZE & SCALE		[A1] As indicated		
DRAWING STATUS		FOR CONSTRUCTION		
JOB NUMBER		237010		
DRAWING NO.		6137-PUR-ORE-XX-DR-A-1234		REV G
PRINTED: 07/06/2022 12:12:02				