


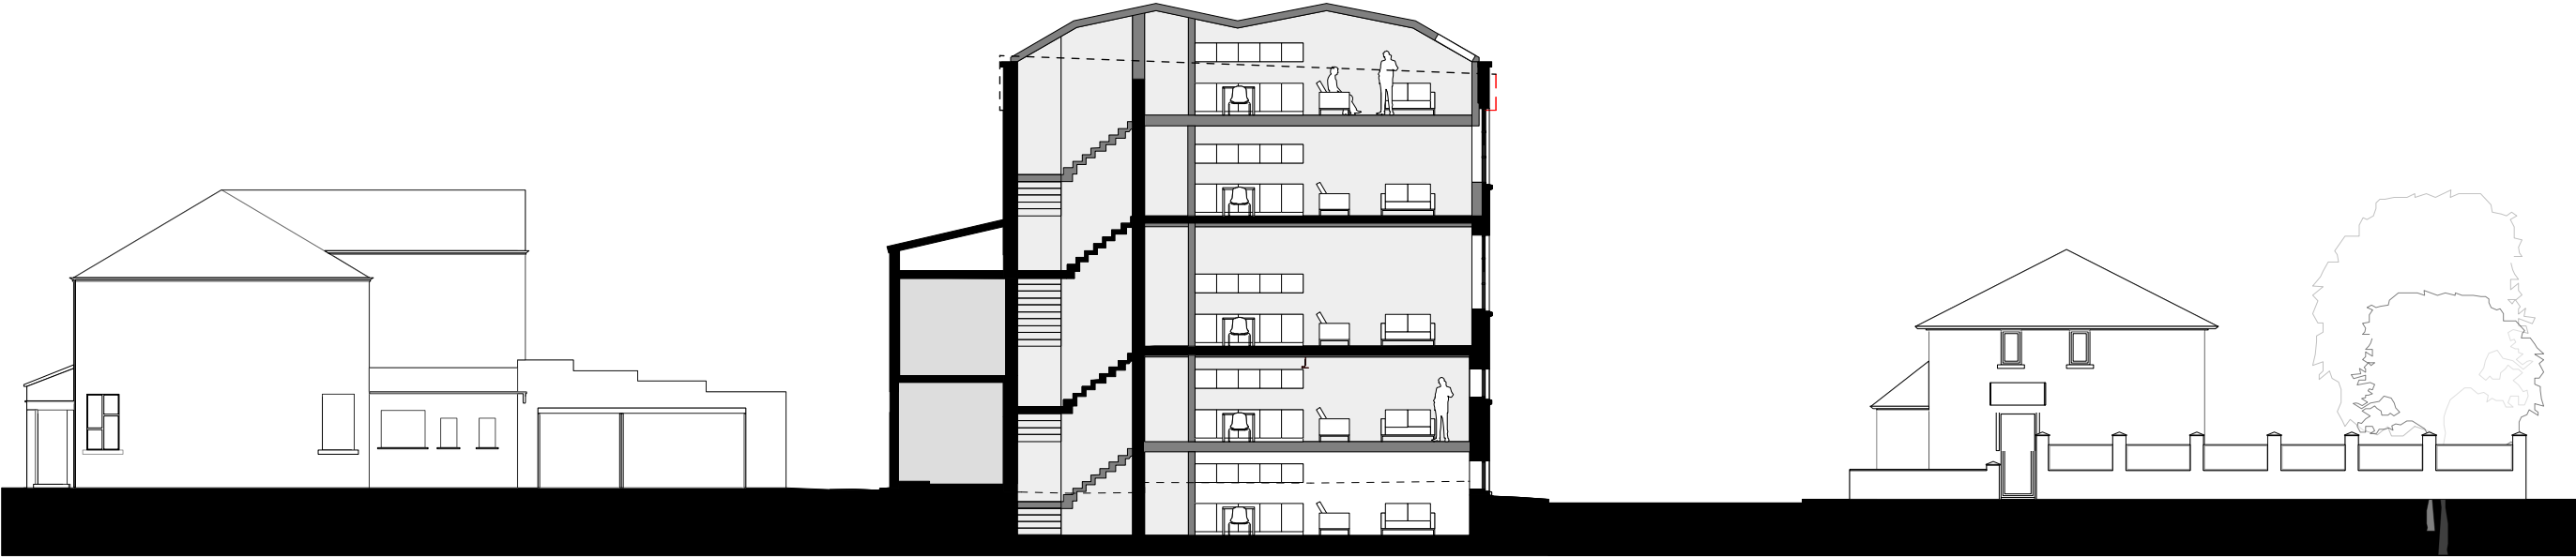

PROPOSED SECTION AA
1:200 @ A3

Datum 50M SECTION 2

PROPOSED SECTION AA 1:200 @ A3	CLIENT:			
	PROJECT: PROPOSED RESIDENTIAL DEVELOPMENT			
	ADDRESS: SWALLOW STREET, LEVENSHULME			
	DRAWING TITLE: PROPOSED SECTION AA			
	SCALE: 1:200 @ A3		DATE: MARCH 2022	
© Copyright Ollier Smurthwaite Architects	REVISION	DATE	DESCRIPTION	
			DRAWING NO: A619_P_400	

OLLIER SMURTHWAITE ARCHITECTS

40 King Street, Manchester, M2 6BA

T 0161 883 0838
F 0161 883 0839
E mail@olliersmurthwaite.com