



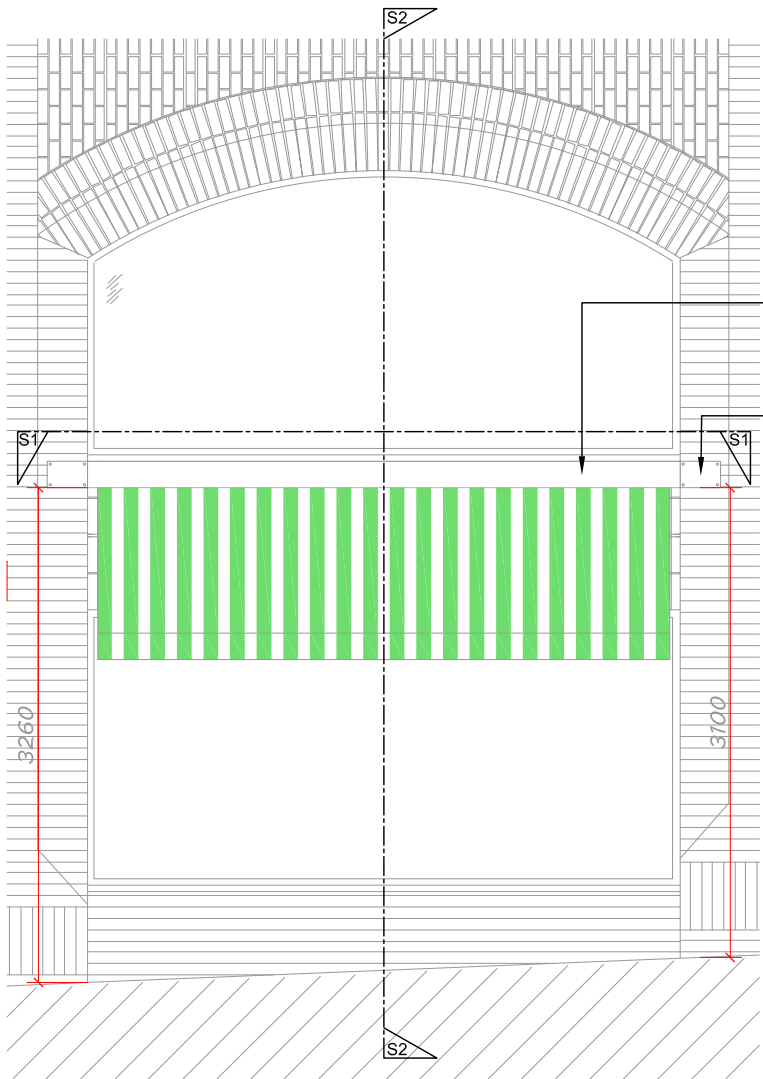

Brazennose Street Elevation - Canopy Detail
1:50 @ A3

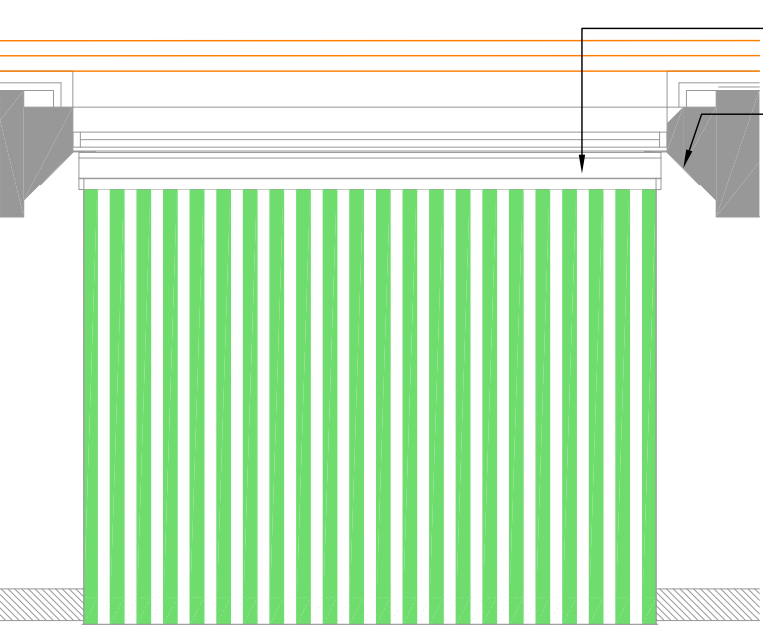

Retractable Canopy
BRAZENNOSE STREET


Section S1 - Canopy Detail
1:50 @ A3

A101: Puma' full-cassette sunblind systems @ 3,850mm (w) x 3,000mm (p)

Bespoke spreader plates fixed to brickwork to manufacturers specification.



Image of Installed Canopy
NTS @ A3

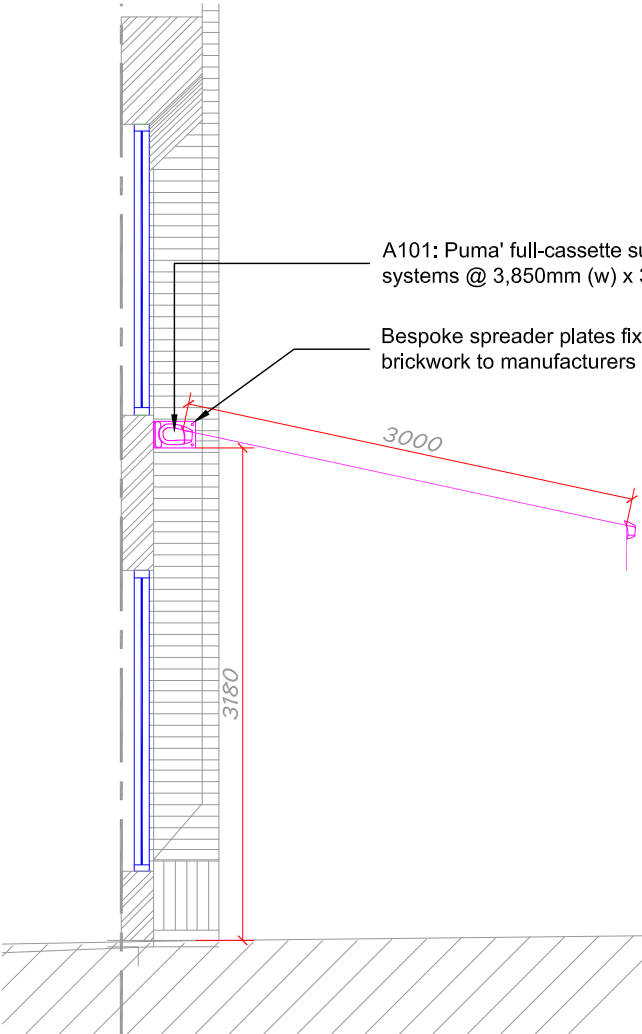

Section S2 - Canopy Detail
1:50 @ A3

A101: Puma' full-cassette sunblind systems @ 3,850mm (w) x 3,000mm (p)

Bespoke spreader plates fixed to brickwork to manufacturers specification.

Canopy Specification:
2 No. Retractable canopies above windows either side of entrance doors.

A101: Puma' full-cassette sunblind systems @ 3,850mm (w) x 3,000mm (p), wind resistance class 2, hardware to be powder-coated standard White (RAL 9016), systems to be covered in a standard 'Giofex' acrylic material (colour ref: G248 Green & White TBC) with a 200mm scalloped edge valances to suit. Operation of the sunblinds will be via a Somfy electric motor & remote control, and each awning includes a Vibration.

The awnings will be installed using bespoke spreader plates to distribute the awning weight, stud fixed to brickwork to manufacturers specification. These will be powder coated to a standard White RAL to match the awning hardware.

This drawing is to be read in conjunction with all relevant drawings.

The main contractor/builders is to interpret the requirements in relationship to the site conditions encountered and as agreed with the Building Control officer.

All dimensions and sizes to be verified on site, any discrepancies to be reported to the client/project manager. These annotations were prepared for planning and/or building control submission only.

This drawing and design is the (© 2020) property of Commercial Kitchen and Bar Consultants and should not be reproduced without written permission.

Rev	Description	By	Date
F	Created canopy fixing detail drawing.	PB	06.08.22
E	Modified projecting sign dimension from 700mm to 500mm, updated specification.	PB	11.07.22
D	Updated visualization image. Added planters to plan and elevations. Modified neon sign background.	PB	07.07.22
C	Modifications elevations as instructed.	PB	06.07.22
B	Modified colour on elevations of indicative neon signage to yellow.	PB	03.07.22
A	For Application	PB	29.06.22
Initial Issue: 29.06.2022			

CLIENT	
Maray Bruntswood Union Manchester	
PROJECT TITLE	
Re-Fit	
DRAWING TITLE	
Proposed Canopy Fixing Details Brazennose Street	
Drawn by: PB	Checked by: RH
Date: 29.06.2022	Scale: 1:50@A3

		
Manchester. UK. www.commercialkitchenandbar.com 0161 266 1000 07732 096 418		
Job Ref.	Drawing No.	Revision
JR	105a	F