


- Dimensions are in millimeters, unless stated otherwise.
- Scaling of this drawing is not recommended.
- It is the recipients responsibility to print this document to the correct scale.
- All relevant drawings and specifications should be read in conjunction with this drawing.

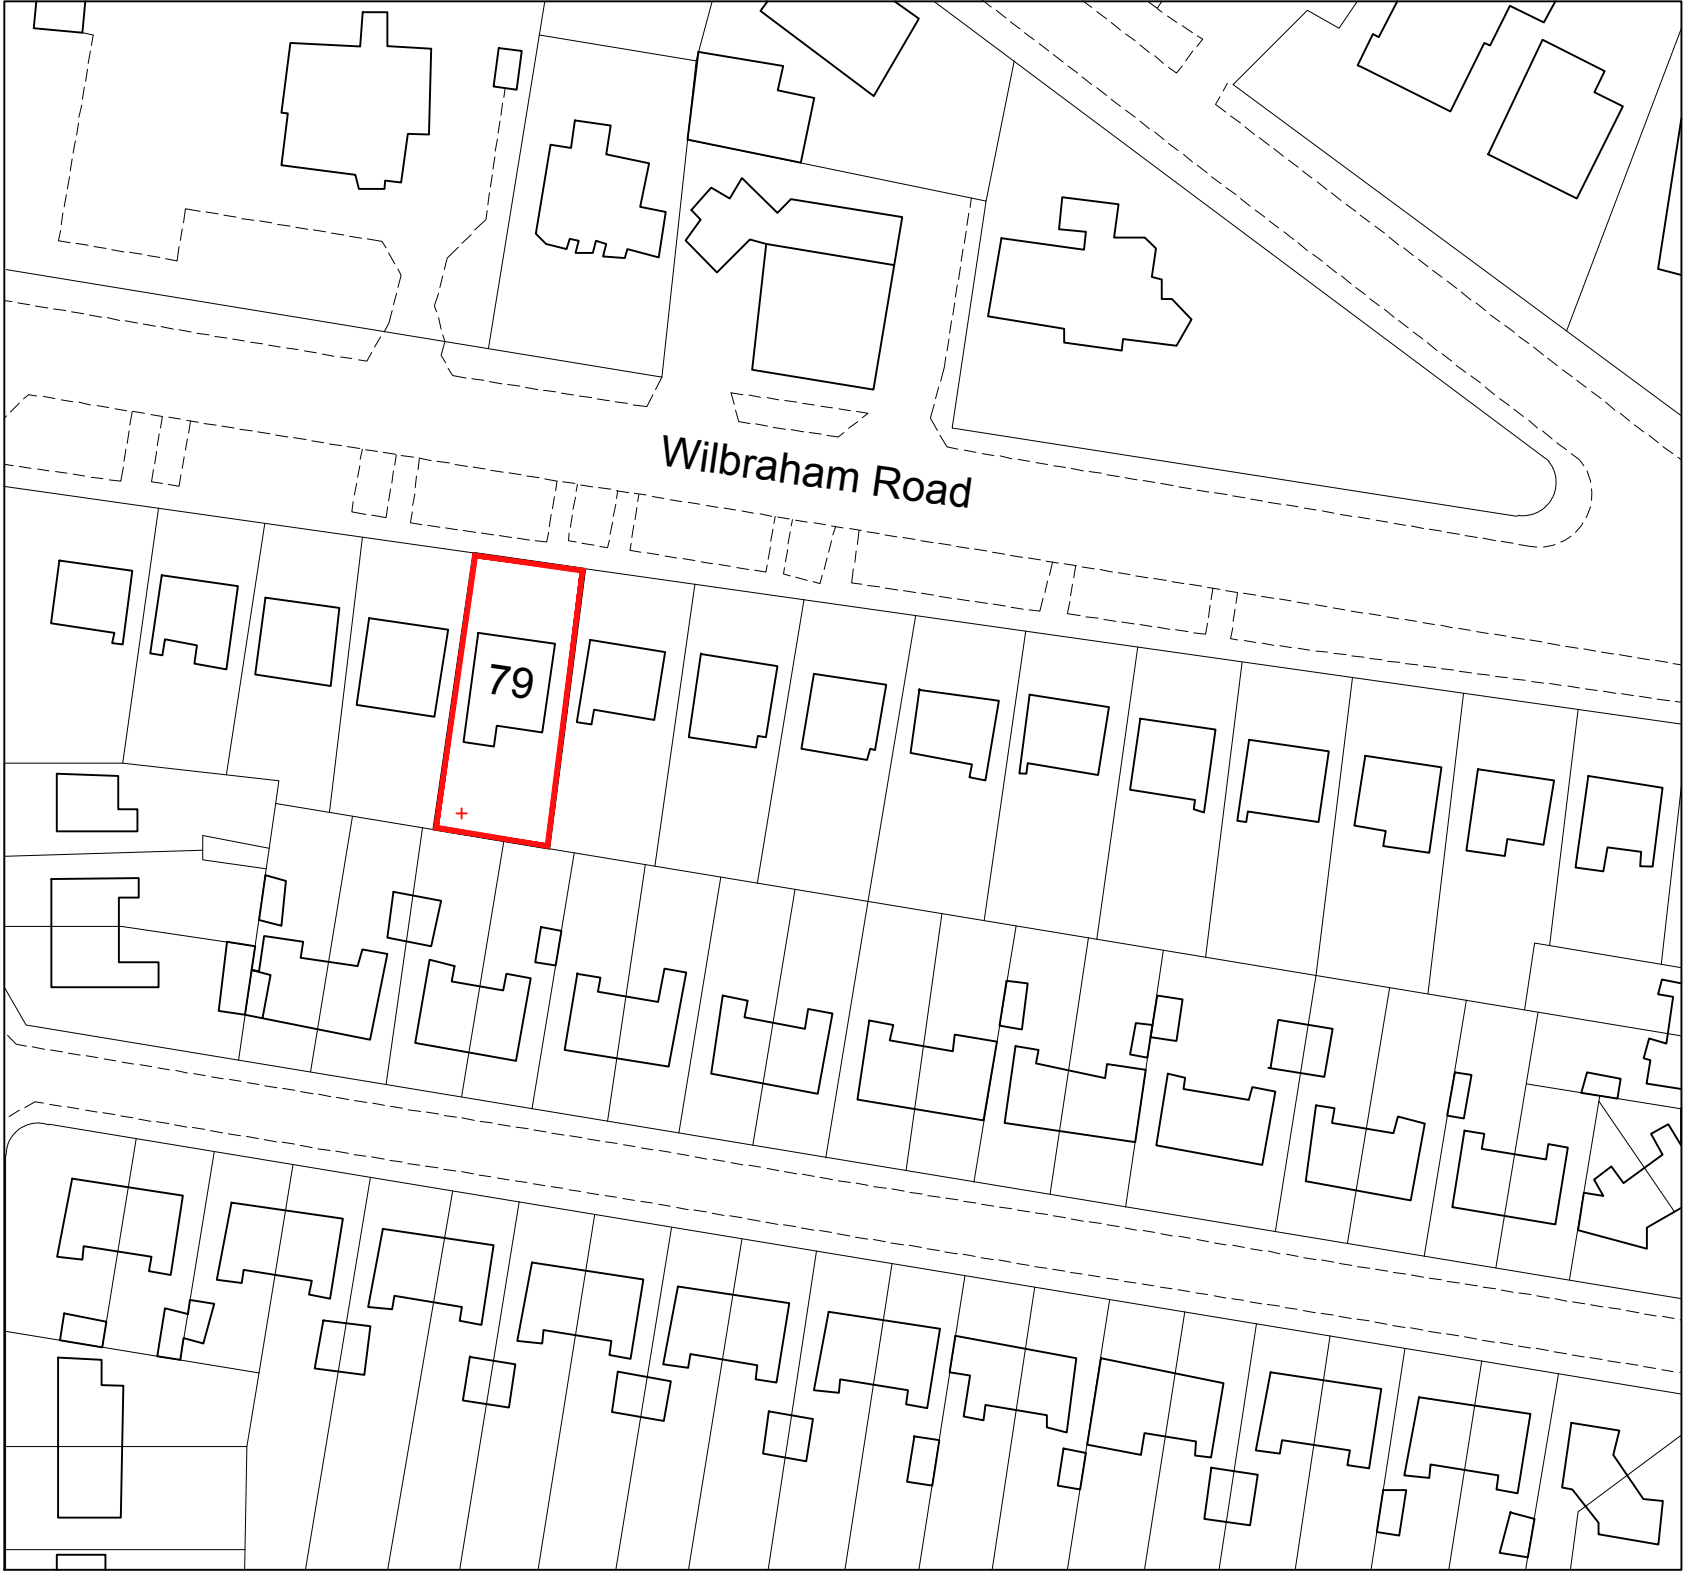

Site Boundary
Tree Location

Location Plan (1:1000)



PLANNING

A Initial Issue		FB	FB	15.09.22
rev	amendments	by	ckd	date
Project Name: 79 Wilbraham Road				
Drawing Title: Location Plan				
Project Address: 79 Wilbraham Road Manchester M14 7DN				
 101 Victoria Road, Fallowfield, Manchester, M14 6DA m: +44 (0)75153 85038				
Drawing Status: Preliminary		FB / FB		
Drawn / Checked:		14/09/2022		
Date:		1:1000 A3		
Scale:				
Project no:	Drawing no:	Revision:		
001	005	A		