




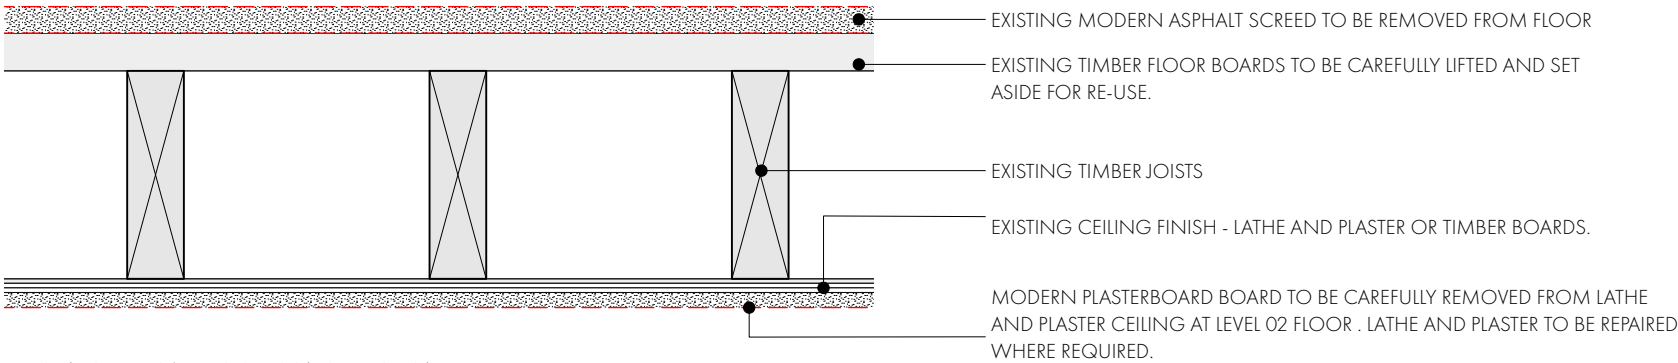


01. EXISTING TYPICAL FLOOR CONSTRUCTION
1:10 @A3

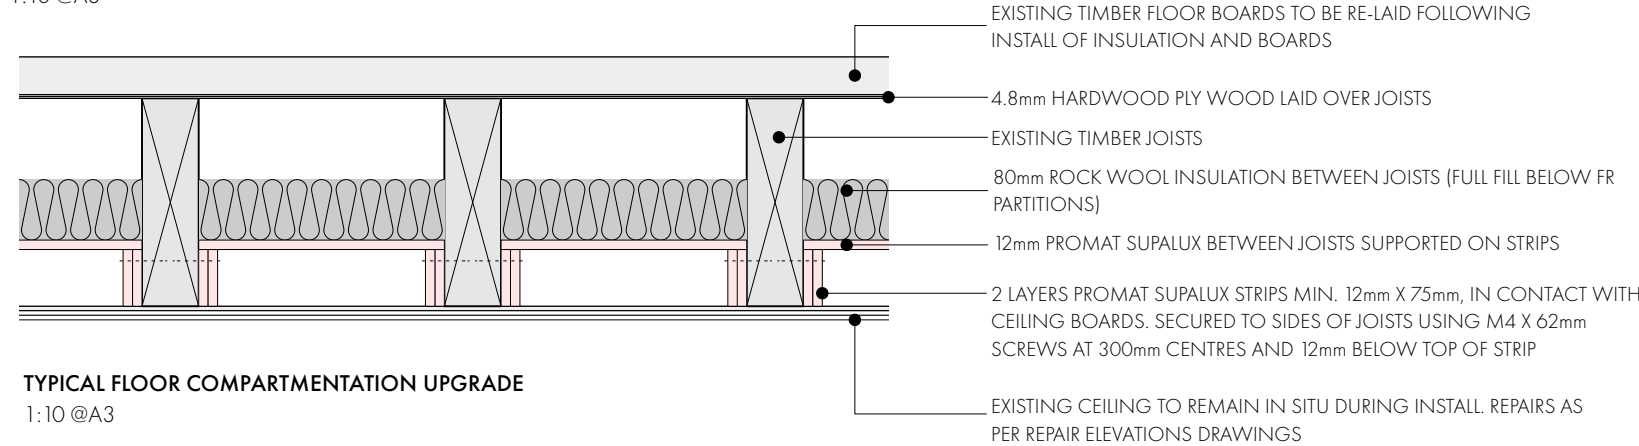

02. TYPICAL FLOOR COMPARTMENTATION UPGRADE
1:10 @A3

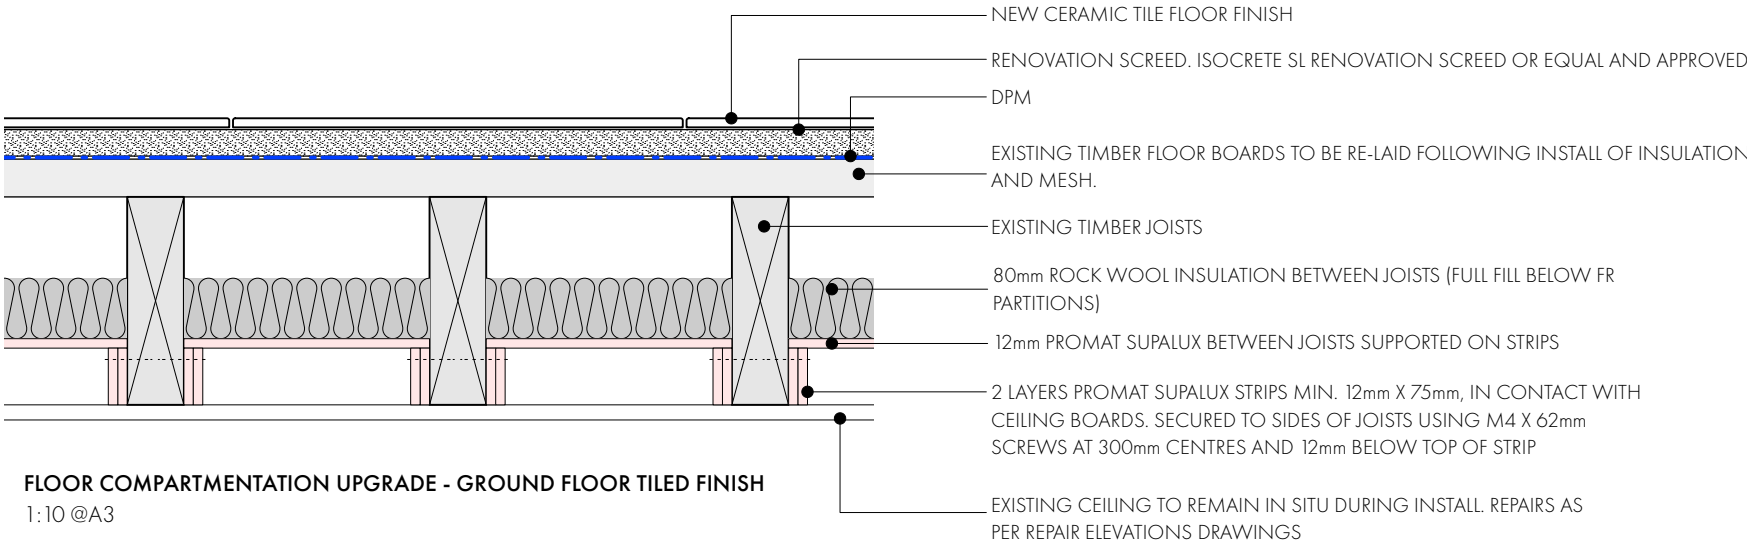

03. FLOOR COMPARTMENTATION UPGRADE - GROUND FLOOR TILED FINISH
1:10 @A3

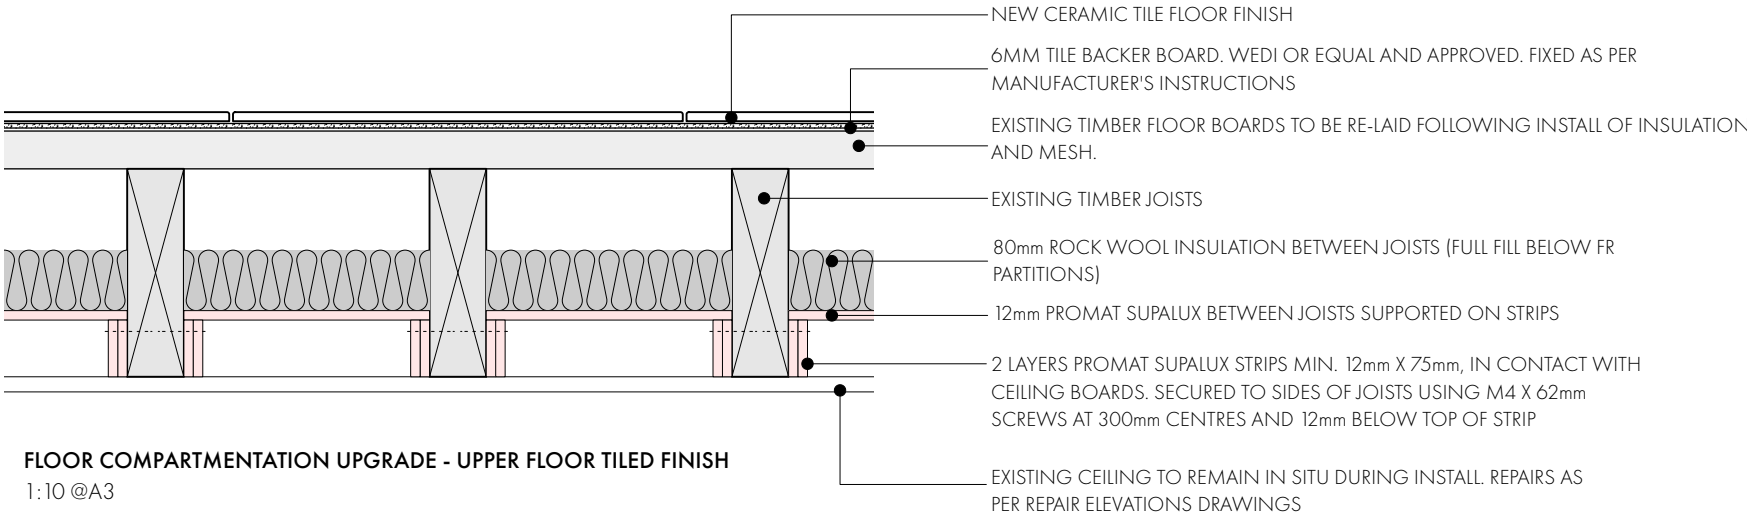

04. FLOOR COMPARTMENTATION UPGRADE - UPPER FLOOR TILED FINISH
1:10 @A3

REVISION	DATE	DESCRIPTION
-	18/08/22	INITIAL ISSUE

OMIArchitects

31 Blackfriars Road, Salford, Manchester, M3 7AQ
+44(0)161 832 3242 / info@omiarchitects.com / www.omiarchitects.com

PROJECT	LAYSTALL STREET – LISTED BUILDING					
DRAWING	FLOOR UPGRADE DETAILS					
DATE	JUL '22	DRAWN BY	RP	SCALE	1:10	@A3
JOB NO.	1383	DWG.NO.	1383-OMI-00-ZZ-DR-A-A3400-			