

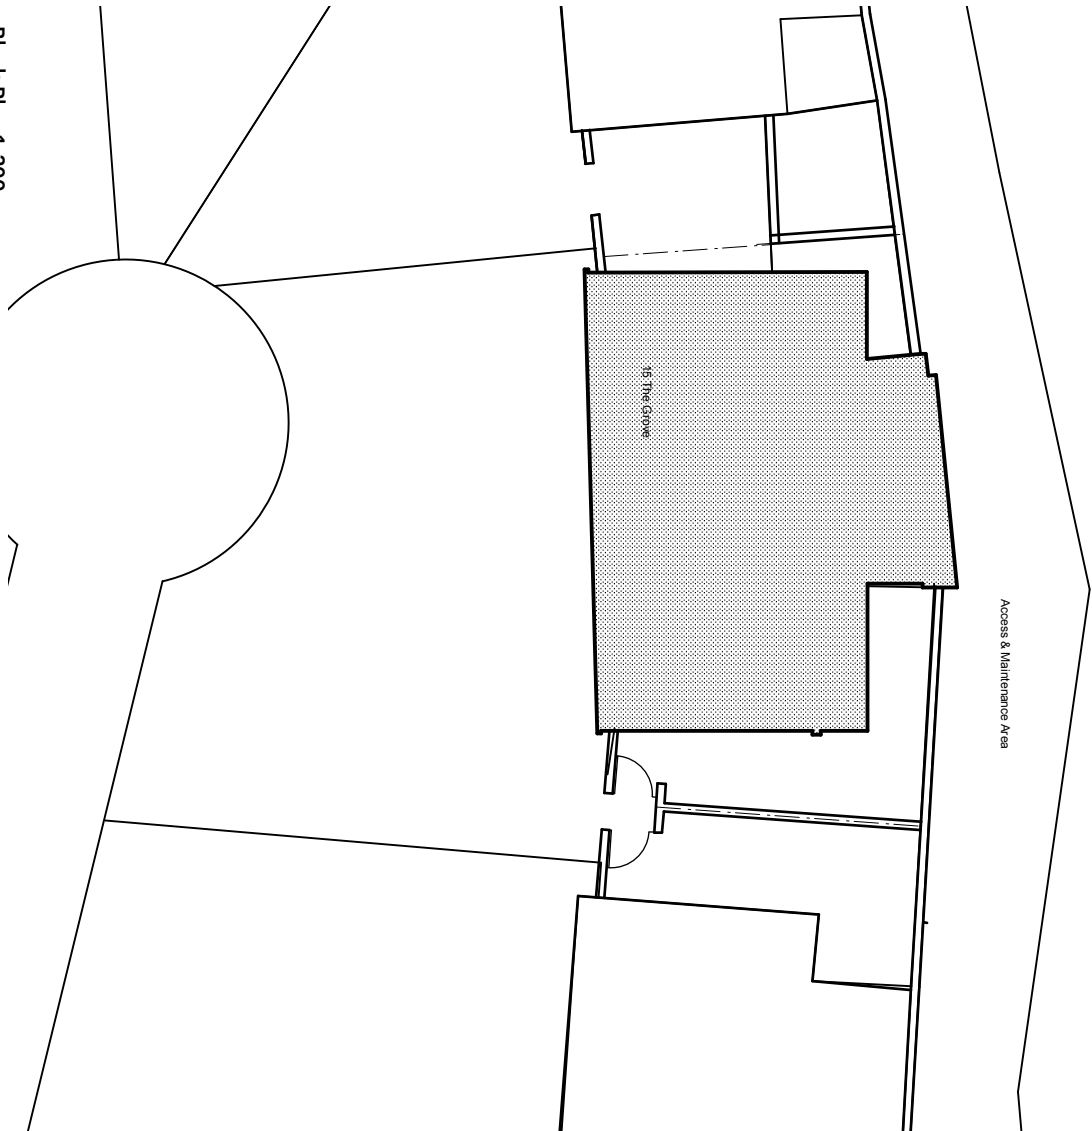


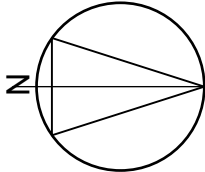

Block Plan 1:200

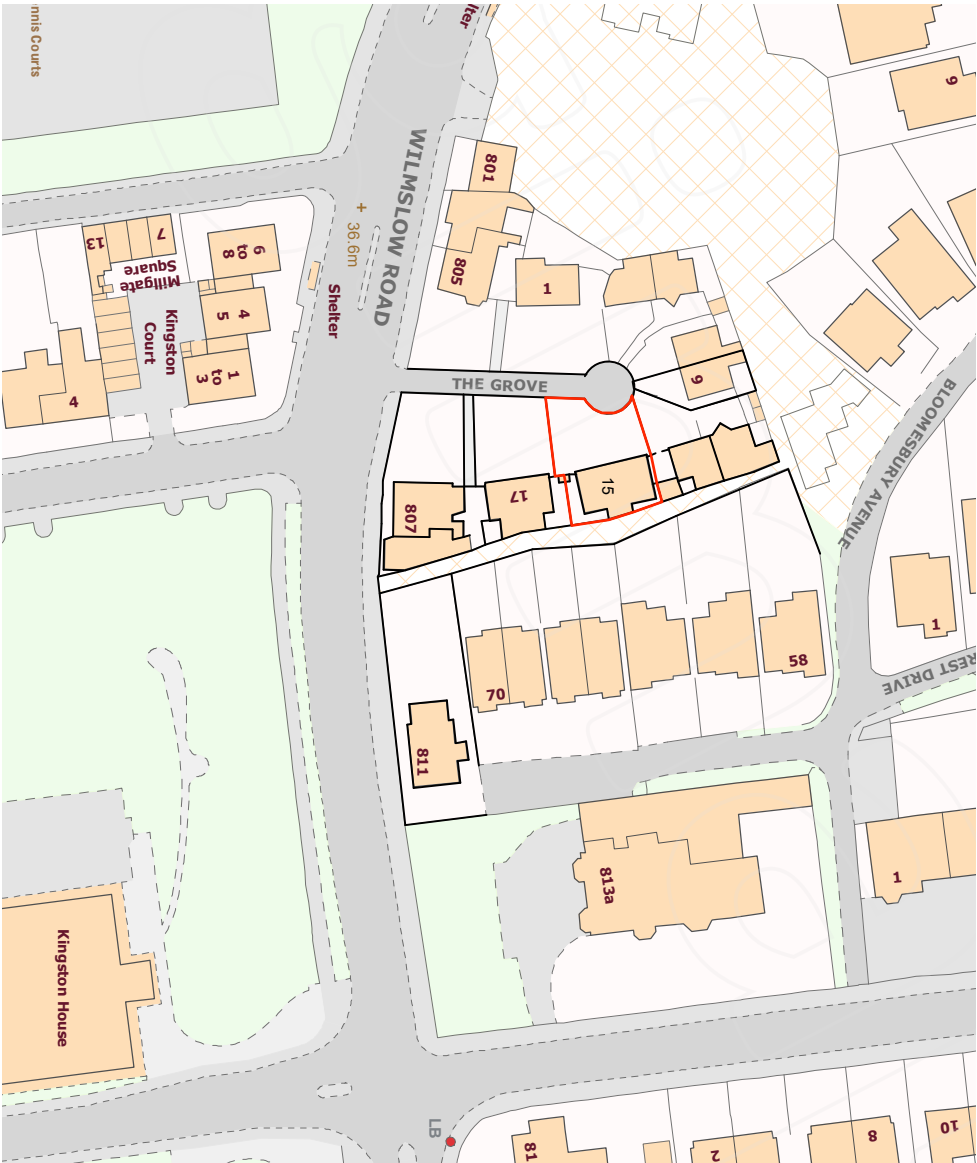

Site Location Plan 1:1250

rev	description	Date	By
-----	-------------	------	----

Date:
September 2022

Drawing No:

22139/E/01

Project:
15 The Grove
Manchester
Drawing:
Existing Site Layout /
Site Location

SCALE 1:200

leighton
architects
21 chandos Road
Manchester M21 0ss
Tel/ 07747111159
www.leightonarchitects.com