
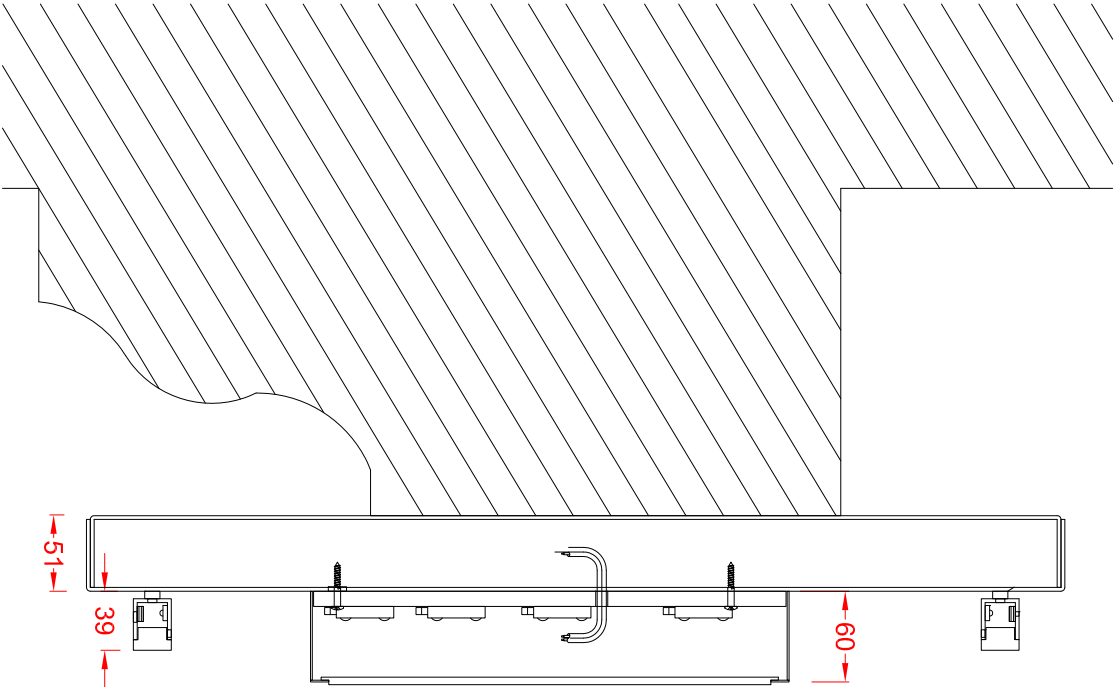


EXISTING


Section B-B through the two lightlines
Scale 1:5
2.5mm aluminium folded channel with end caps.
Rebated 15mm opal 030 acrylic faces.
Channel finished satin black.
Internally illuminated via low energy blue LEDs for face illumination.
Lines fixed on locators to the brickwork.

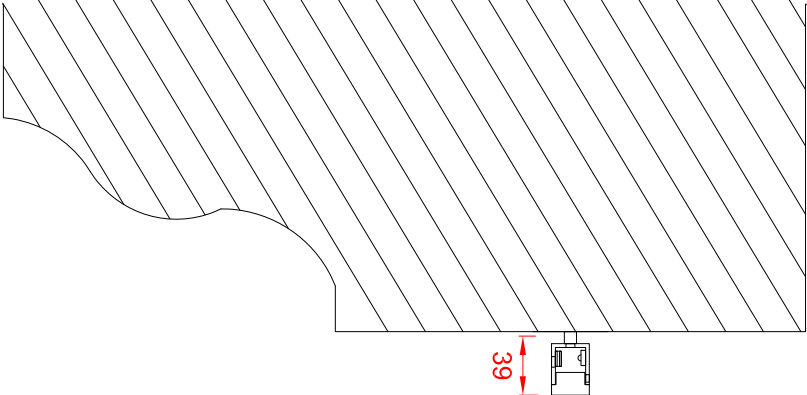


Section A-A through the text and lightlines
Scale 1:5
Folded 2.5mm aluminium fascia panel is finished satin black and the letters and lightlines are fixed to this.
Fixed to a folded and welded black aluminium back panel which fixes to the brickwork.

Built-up letters have 1.2mm mirror polished stainless steel returns and face rims.
Faces to be 5mm island cut 040 opal acrylic.
Backs to be 10mm white foamex fitted with low energy white LEDs for face illumination.

Lightlines are 2.5mm black aluminium channels with rebated 15mm opal 030 acrylic faces.
Fitted with low energy blue LEDs for face illumination.
Curved lightlines form an oblong shape around the text.

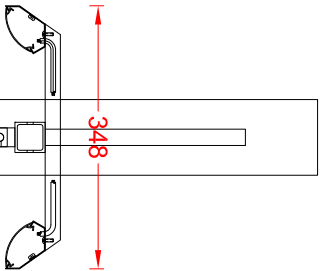

Projected sign - 2 off
Scale: 1:10
Manufactured from fret cut 1.2mm descaled stainless steel faces and returns finished satin black.
Push through 8mm opal 030 acrylic logo.
8mm blue acrylic ring for live edge blue illumination effect.
Inner roundel and bracket from mild steel.
Mild steel projecting arm with wrought iron decoration is finished eggshell black.
Fitted with low energy white LEDs for internal illumination.

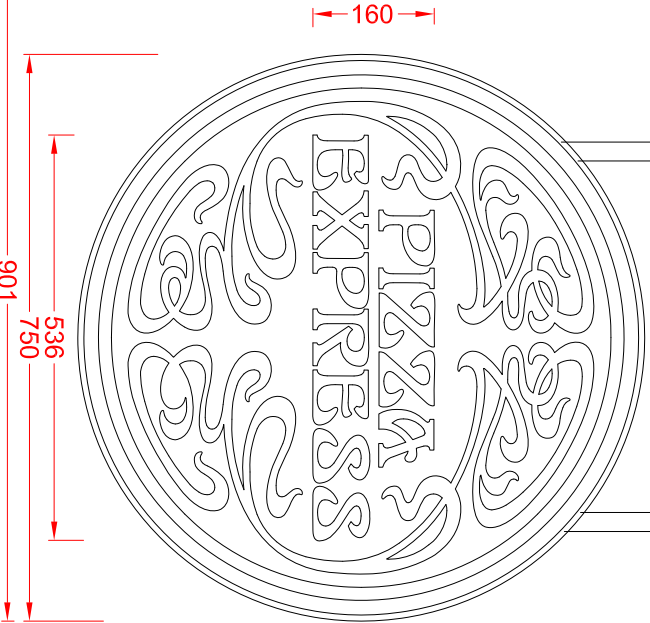

	
Technical Signs	
Floor 1 - Unit 3	
Hille Business Centre	
132 St Albans Road	
Watford, Herts, WD24 4AE	
Tel: 01923 811999	
Fax: 01923 811998	
E-mail: info@technicalsigns.co.uk	
Client: Pizza Express	
Address/job details	
95 Lapwing Lane	
West Didsbury	
M20 6UR	
Existing Signage	
Job No	
Drawn by	Date
DN	16/07/22
Scale	Drawing No
As specified (A3)	596608-2
	Rev