




Proposed Wilbraham Road Street-scene 1:200

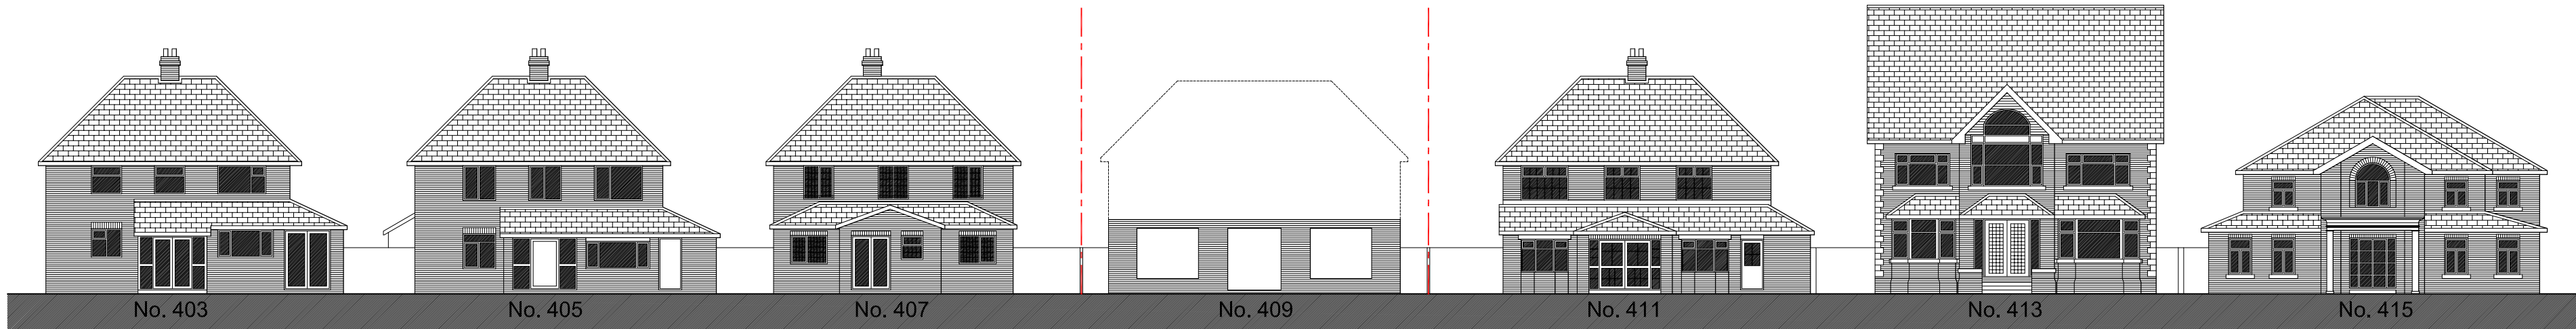

Existing Wilbraham Road Street-scene 1:200

