

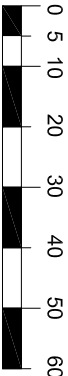


The Contractor is responsible for checking dimensions and any discrepancy to be verified with the Architects before proceeding. Figured dimensions to be worked to only. Subject to all Local Authority and Statutory approvals.
DO NOT SCALE

PLANNING

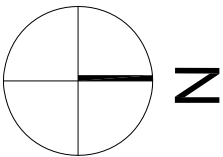

1:1250
(measured in metres)

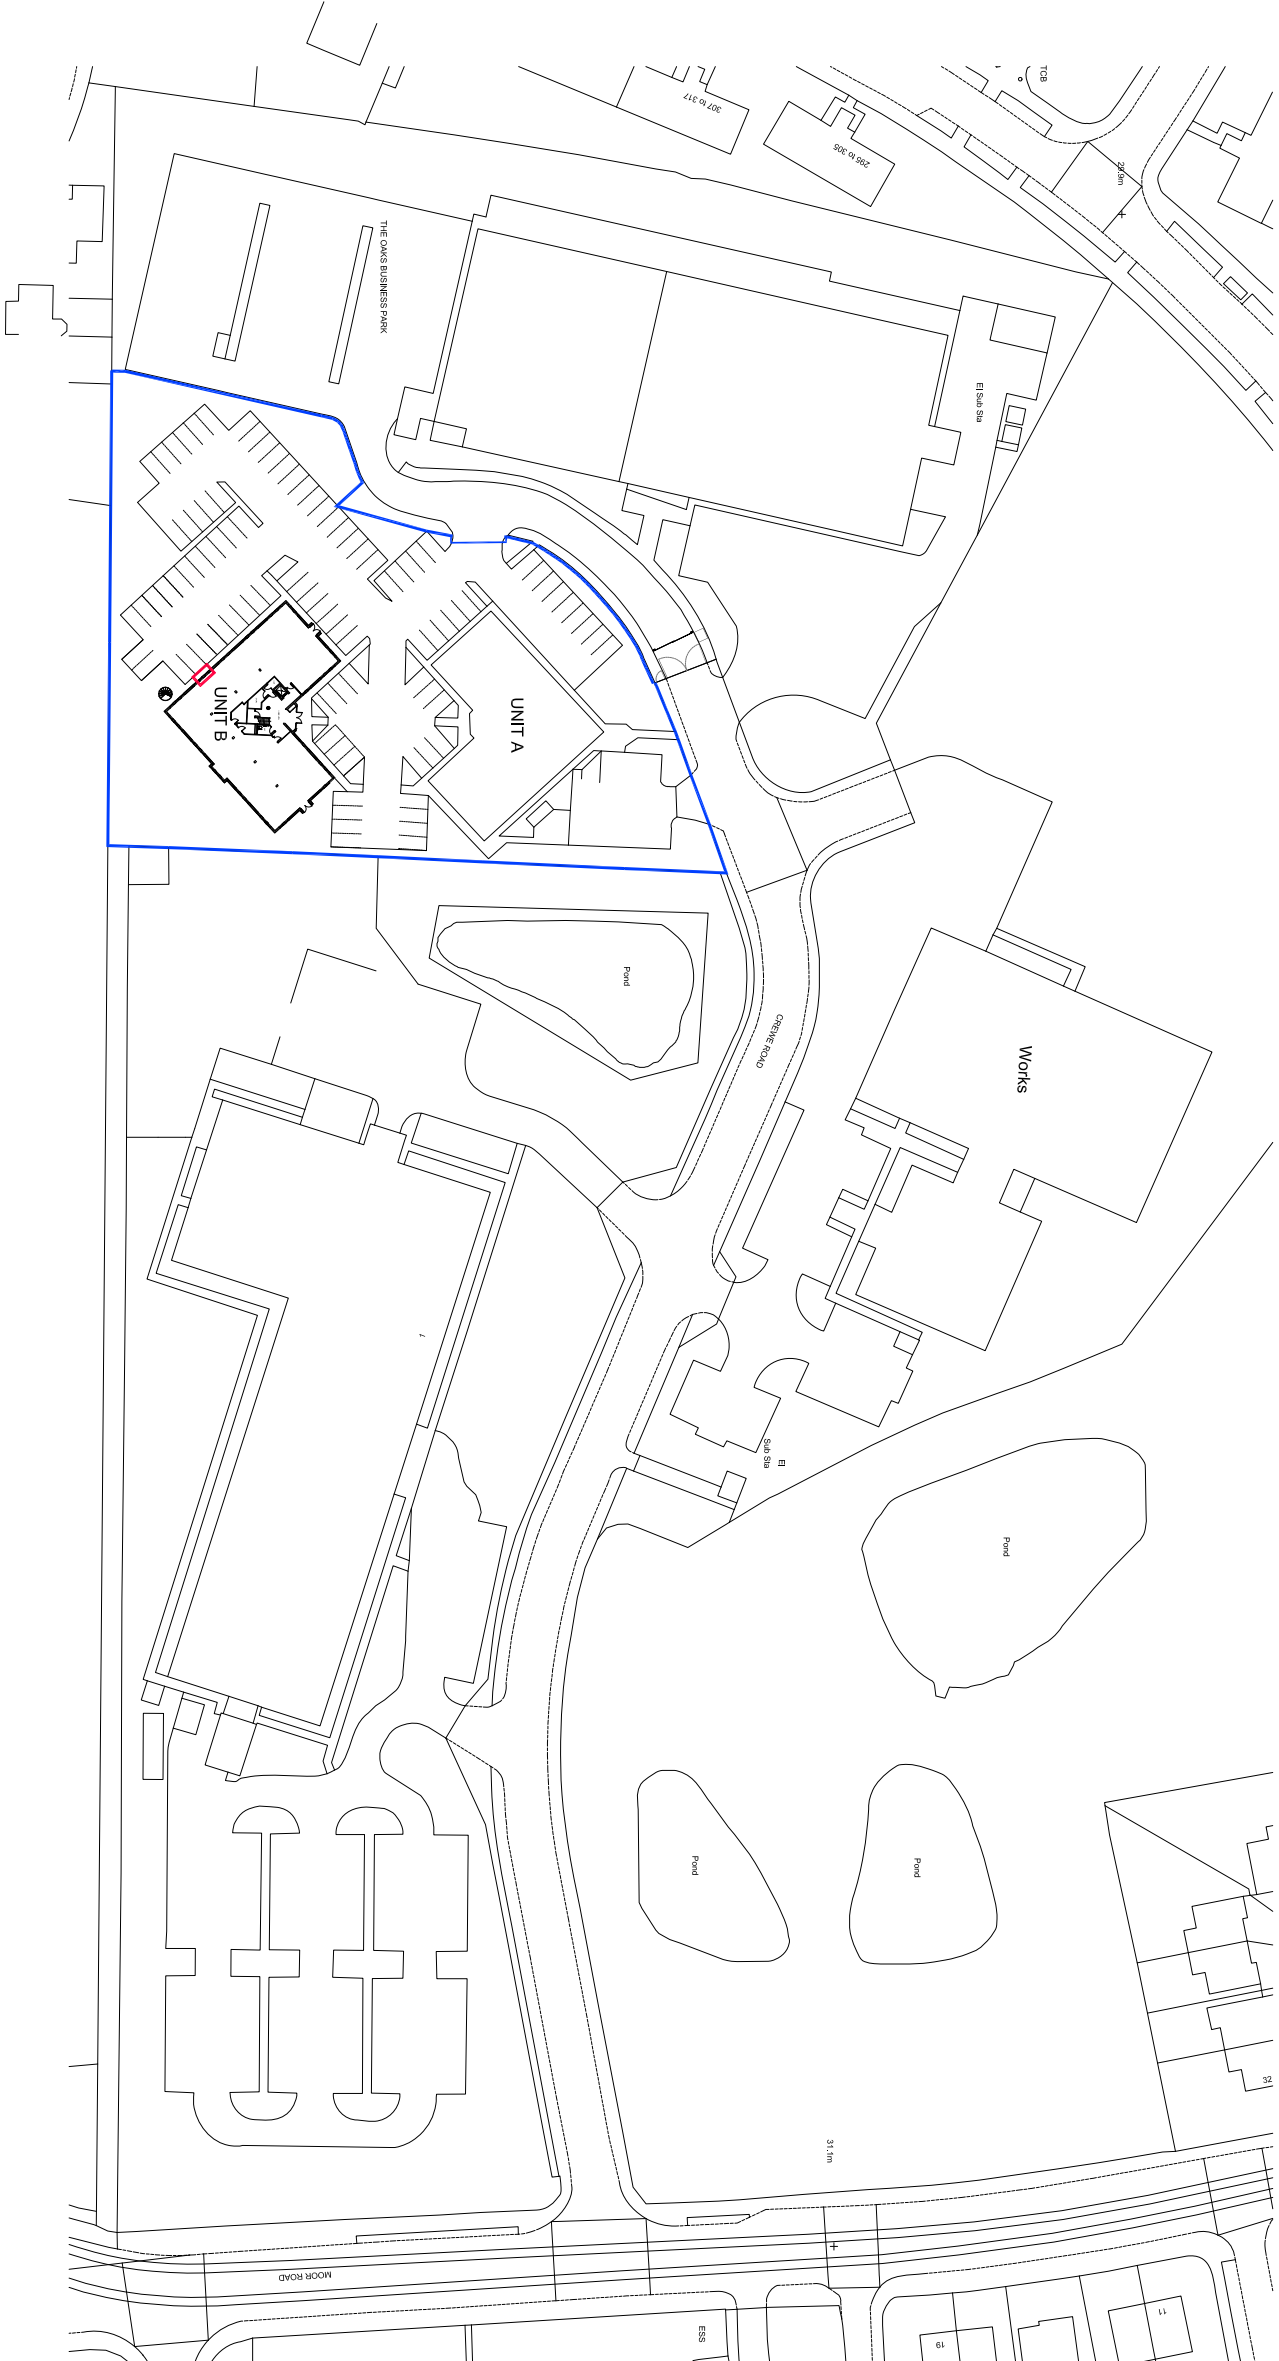

Orbit
Developments

UNIT 'B' THE OAKS BUSINESS PARK
CREWE ROAD, WYTHENSHAW

SITE LOCATION PLAN

Scale: 1:1250 @ A3
Ref: L.P.S.
Checked: 14.09.22

Drawing no: 1143-PLA-2003